


EXISTING ELEVATION

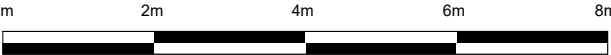

DEANSGATE INTERCHANGE

	Site: Chester Road Roundabout, southeast corner, Manchester M15 4JA	Proposal: Conversion of existing advertising display to new Digital Concept Design	Dwg: Existing Elevation	Date: 08/09/2025	Dwg. No: PY4850-003	Rev: B	Scale 1:100@A3 
---	---	--	---------------------------------------	--------------------------------	-----------------------------------	----------------------	---