Proposed Wind Baffle Screens
1.5M WIDE, 2.5M HEIGHT SCREEN (50% POROSITY)
SECTIONAL ELEVATION - FRONT VIEW
SCALE: 1:20

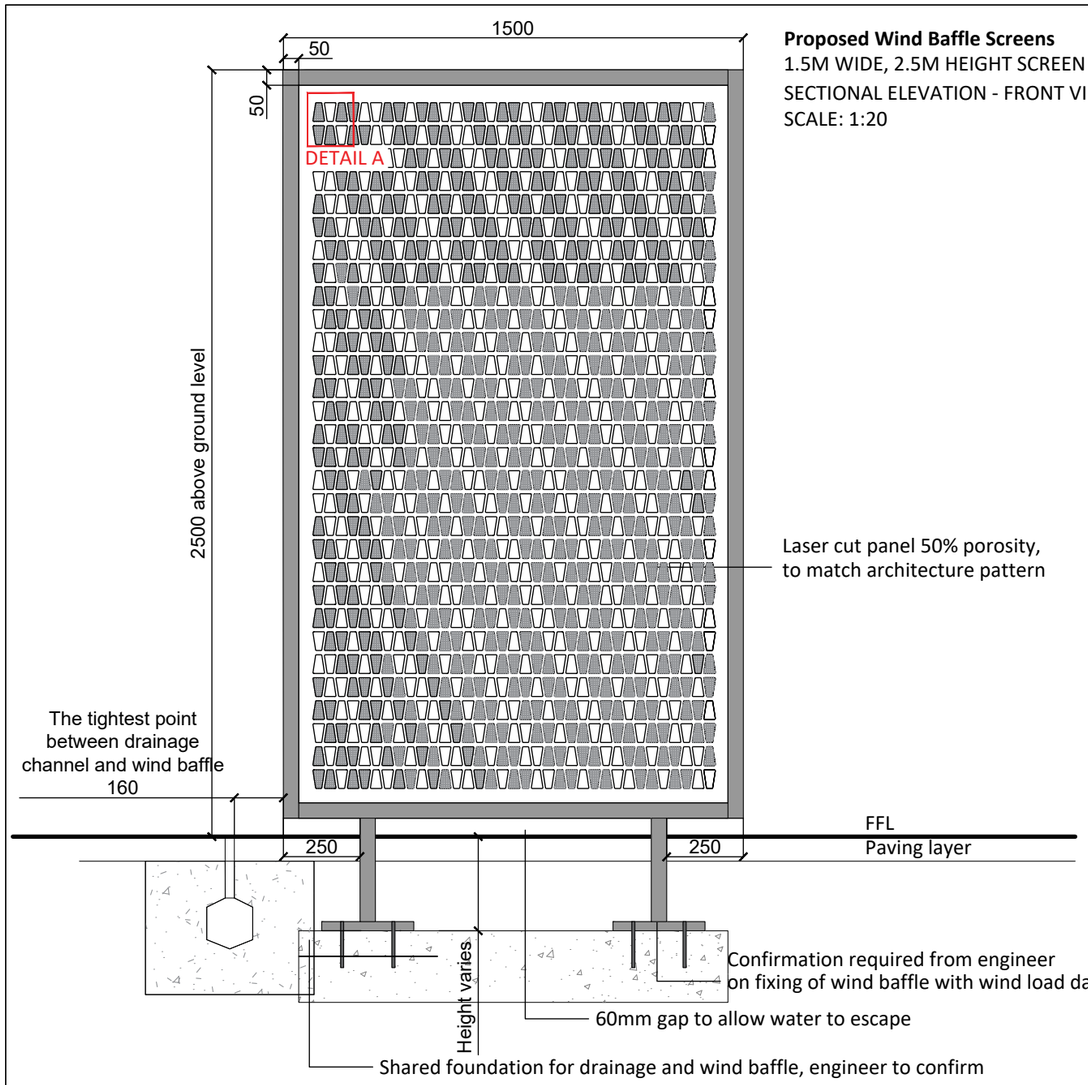

PLAN
SCALE: 1:20

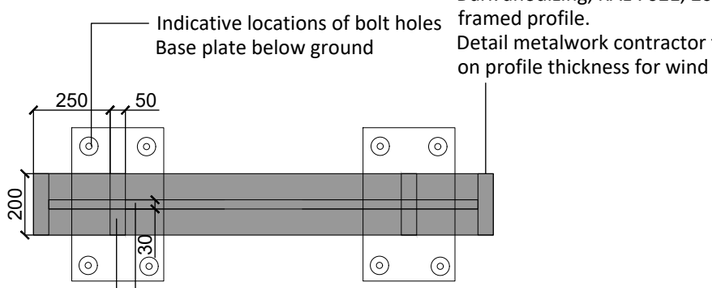

DETAIL A
1:5

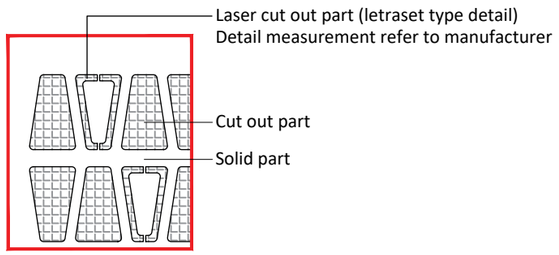

Cut off part/Solid part to be 1:1
Design sketch only, manufacturer to provide detailed measurement

Example of colour tone
Dark anodized (black/grey) -
close match to RAL 7021

LOCATION PLAN F1
1:200

BAFFLE A - C FIXED TO SLAB (SLAB SLOPES - LEG LENGTH VARIES)
SITE SURVEY REQUIRED BY MANUFACTURER

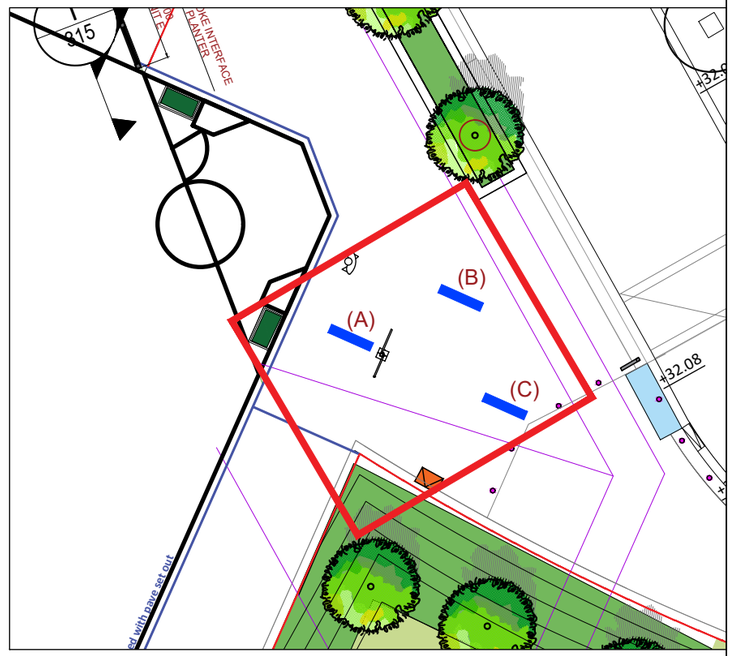

LOCATION PLAN F2
1:200

BAFFLE D - COULD BE FIXED TO SLAB - HOWEVER 1.3M BELOW PAVING LEVEL
BAFFLE E - STADDLES SLAB AND MADE GROUND
BAFFLE F - I - OFF SLAB AND ALL ON MADE GROUND

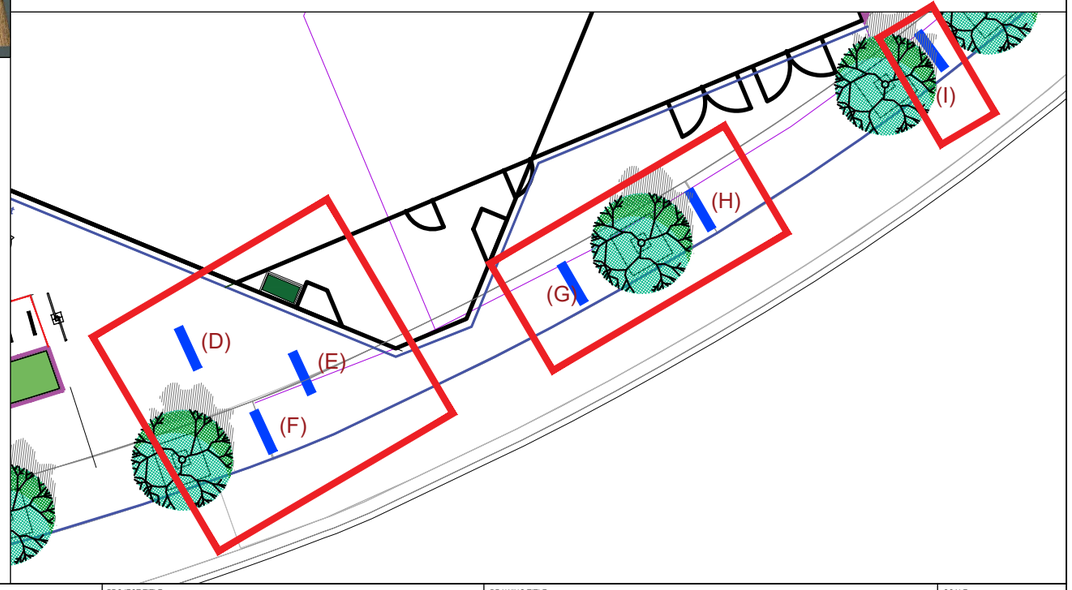

SQUARE YARD

Landscape Architecture - Urban Design - Masterplanning

Email - studio@yd2.co.uk
Web - www.squareyard.info
Tel - 0161 943 6053

Address:
SQR YRD LTD.
Hardman Business Centre,
New Hall Hey Road, Rossendale

GENERAL NOTES:

1. DIMENSIONS GOVERN
2. ALL DIMENSIONS ARE IN MILLIMETERS UNLESS NOTED OTHERWISE ON THE DRAWINGS
3. ALL DIMENSIONS SHALL BE VERIFIED ON SITE PRIOR TO ANY CONSTRUCTION
4. SQUAREYARD SHALL BE NOTIFIED OF ANY DISCREPANCIES

DRAWING NOTES:

REV	DESCRIPTION	DRAWN	CHECKED	DATE
P1	FIRST ISSUE	KH	KH	07.08.25
P2	2nd ISSUE - ANODIZING REFERENCE ADDED	KH	KH	08.09.25

PROJECT TITLE
PLOT F
F1/F2

DRAWING TITLE
PUBLIC REALM
BAFFLES

SCALE @ A3
1:50

DATE
AUG 25

PROJECT NUMBER
SY_25_014

DRAWING No.
Z1-SQY-G710-DE-XX-405

REVISION
P2