
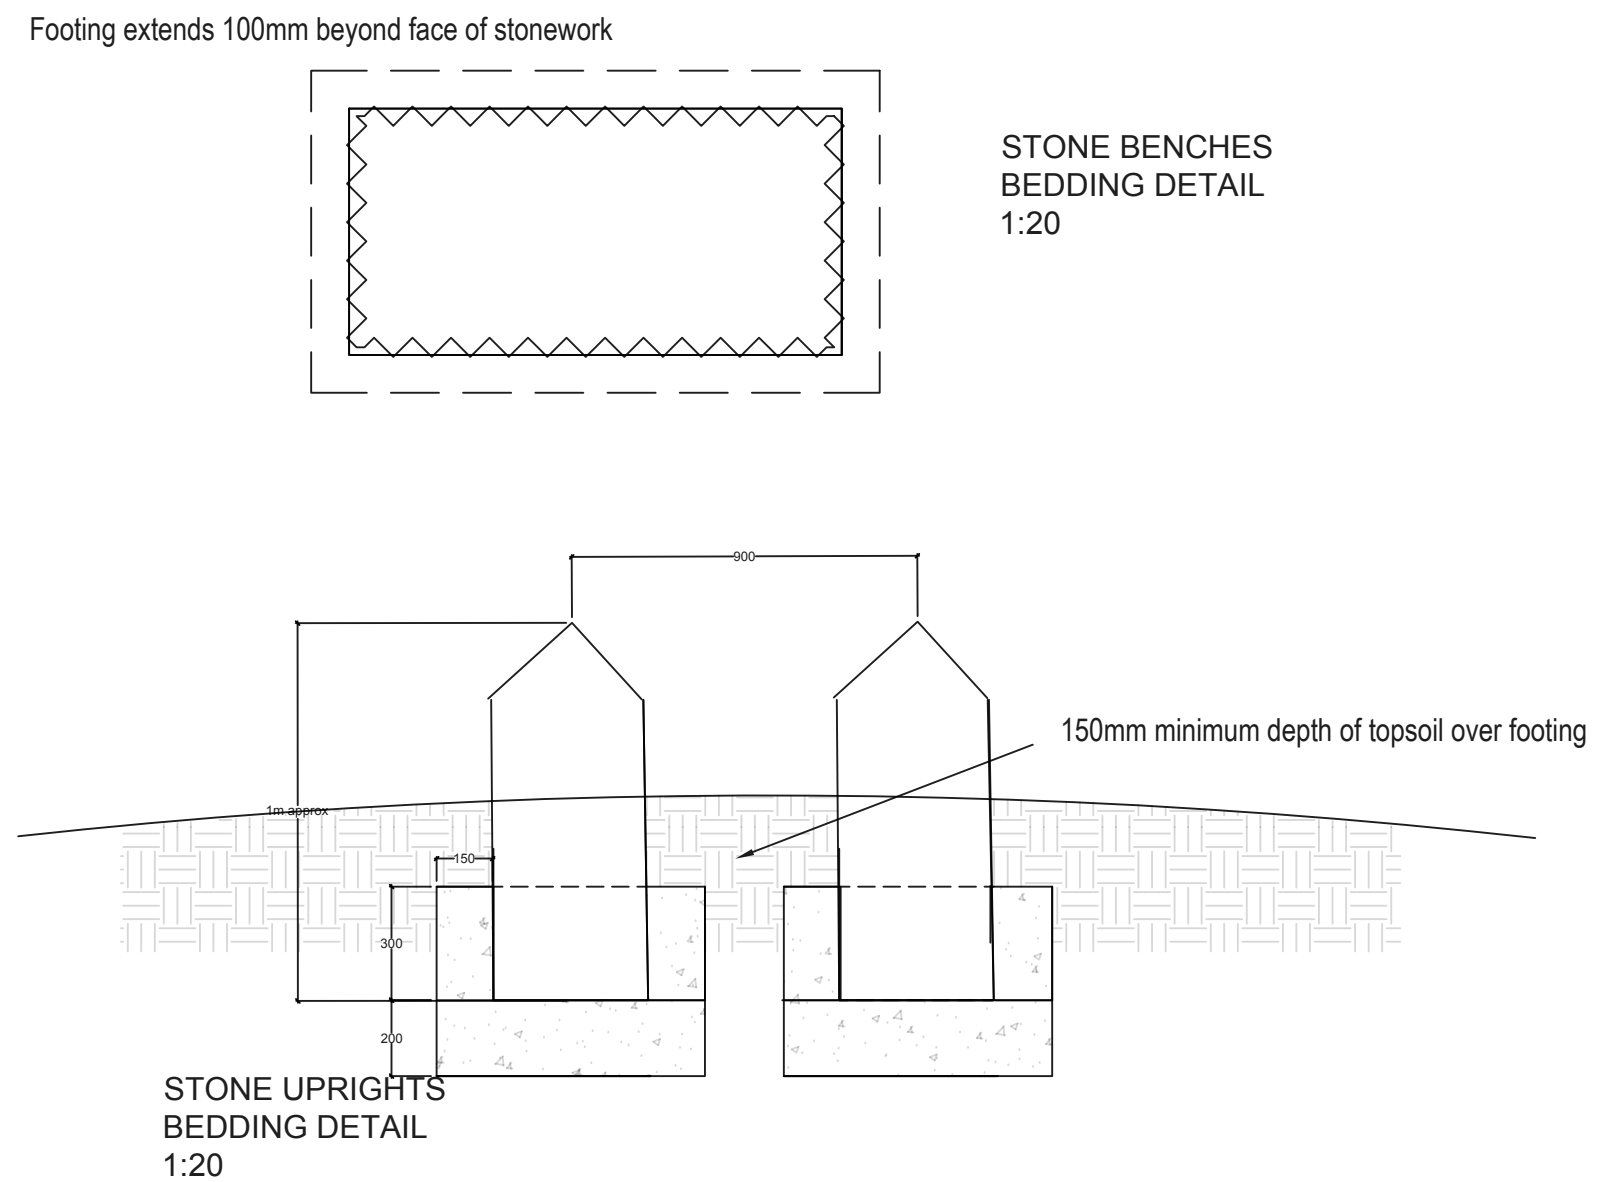
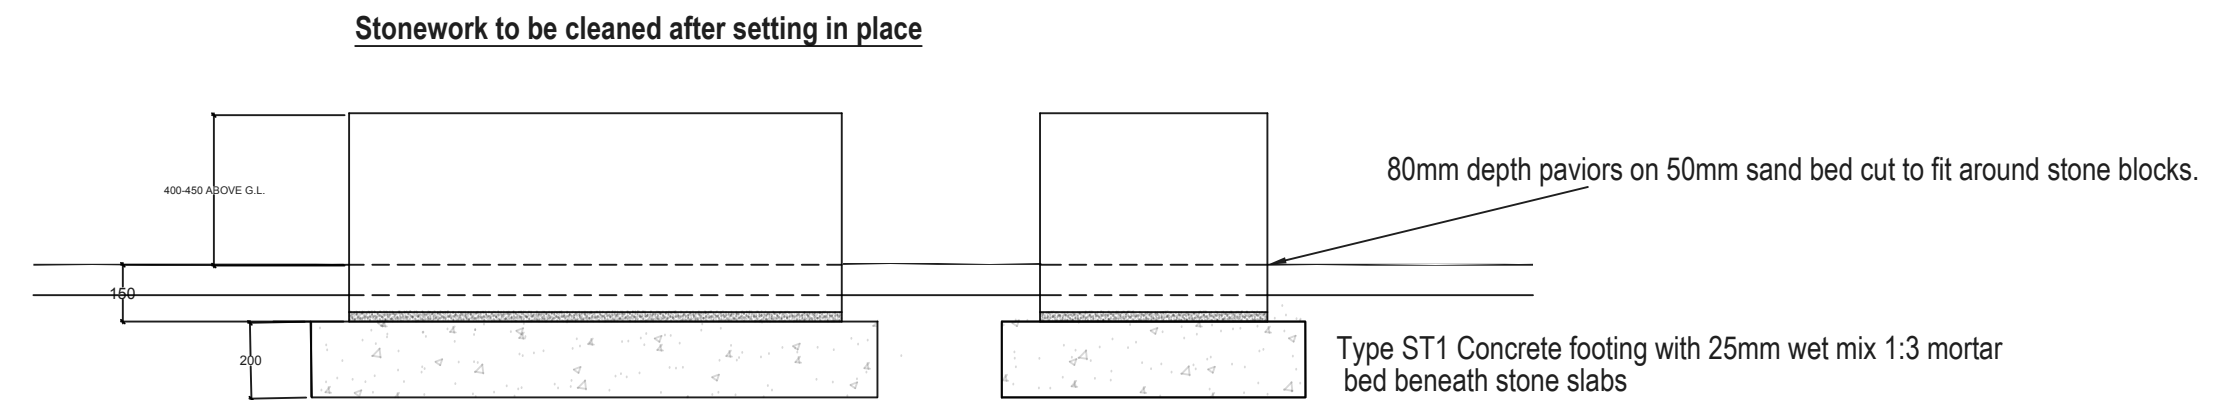
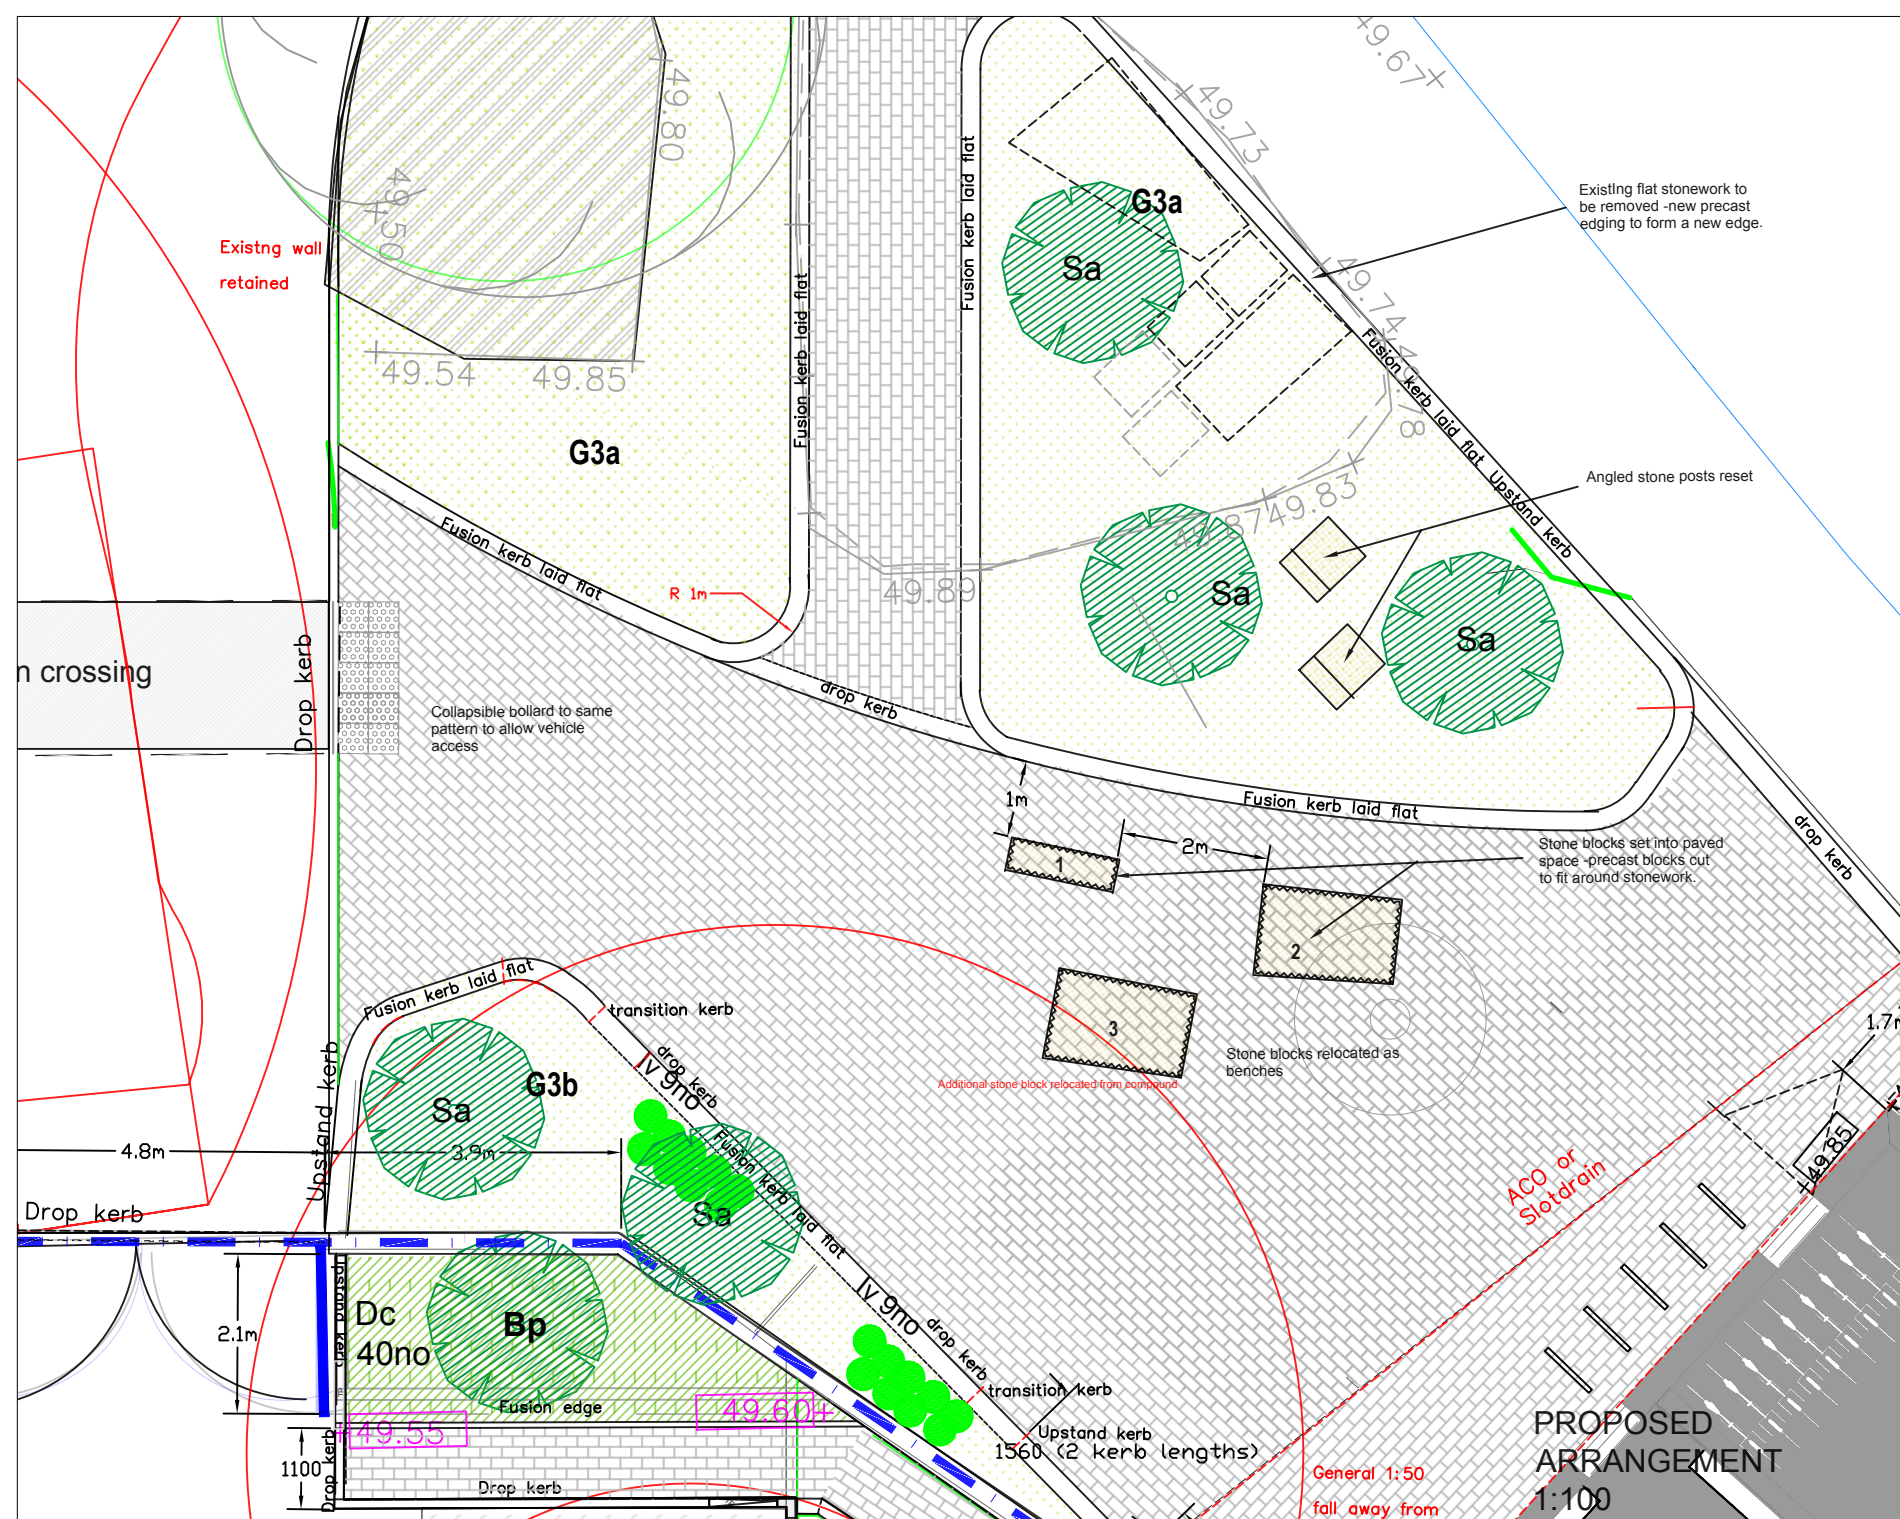


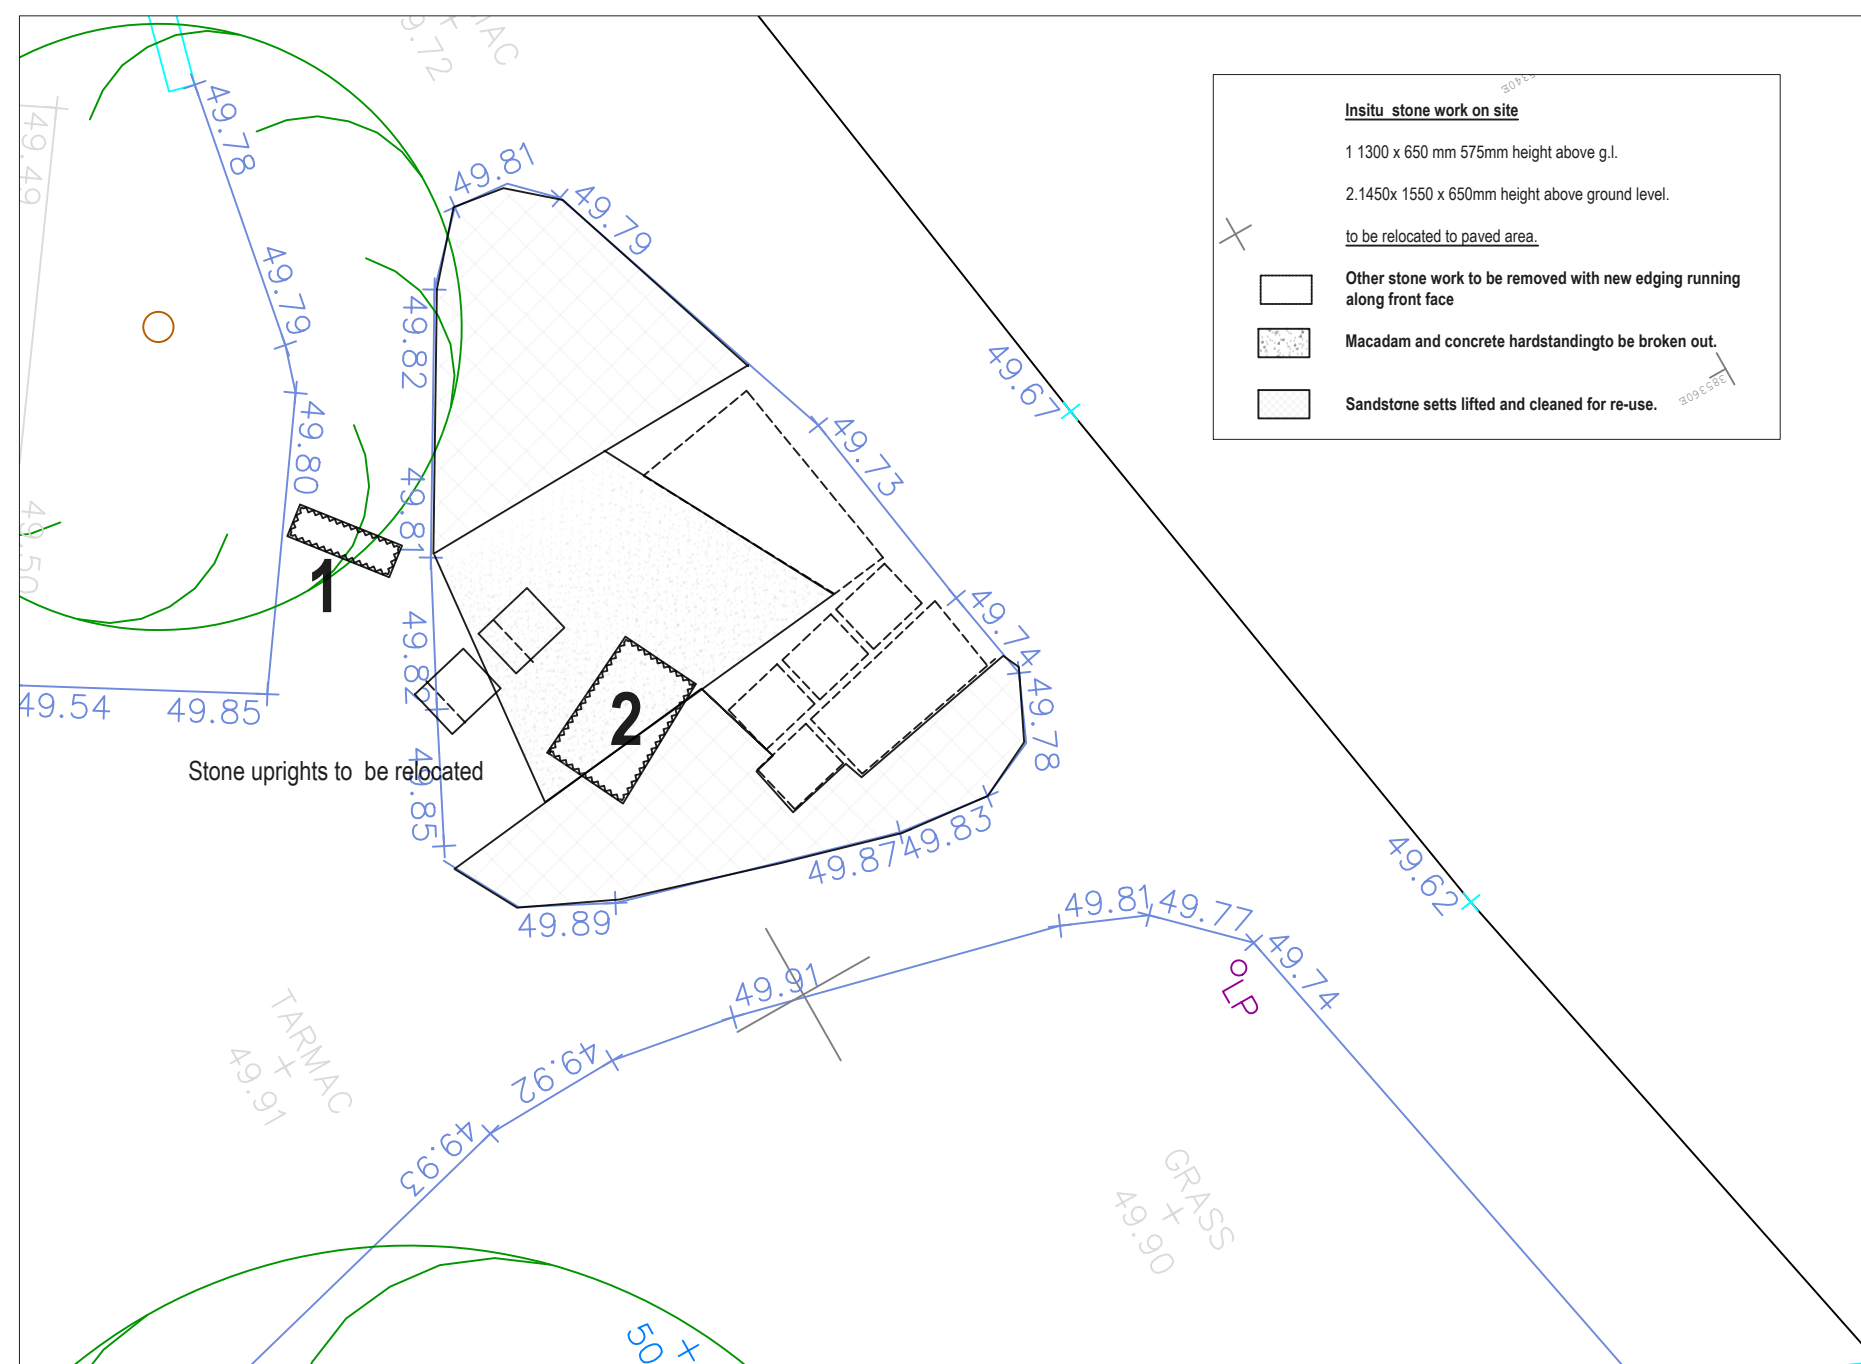

CONSTRUCTION ISSUE

REVISIONS

A Additional stone block relocated from compound
22/09/25

Stephen Martlew Landscape Architecture
Unit 2 8a Loom Street Manchester M4 6AN
TELEPHONE 0161 907 3226

DRAWING TITLE	STONE BENCHES DETAIL		
DRAWING No	1907/C/113		
PROJECT	DOWNLEY DRIVE		
CLIENT	Great Places /Buttress		
SCALE	1:100/20 @ A 2	REVISION A	
DATE	August 2025		REVISED
DRAWN	PG	CHECKED	SM