


Pld Stamp: G:\5700\5706 Faraday Demolition\1-MP\BIM\5706-HMA-FT-Stage4 Drawings\_Updated.dwg

PROPOSED SITE LOCATION PLAN

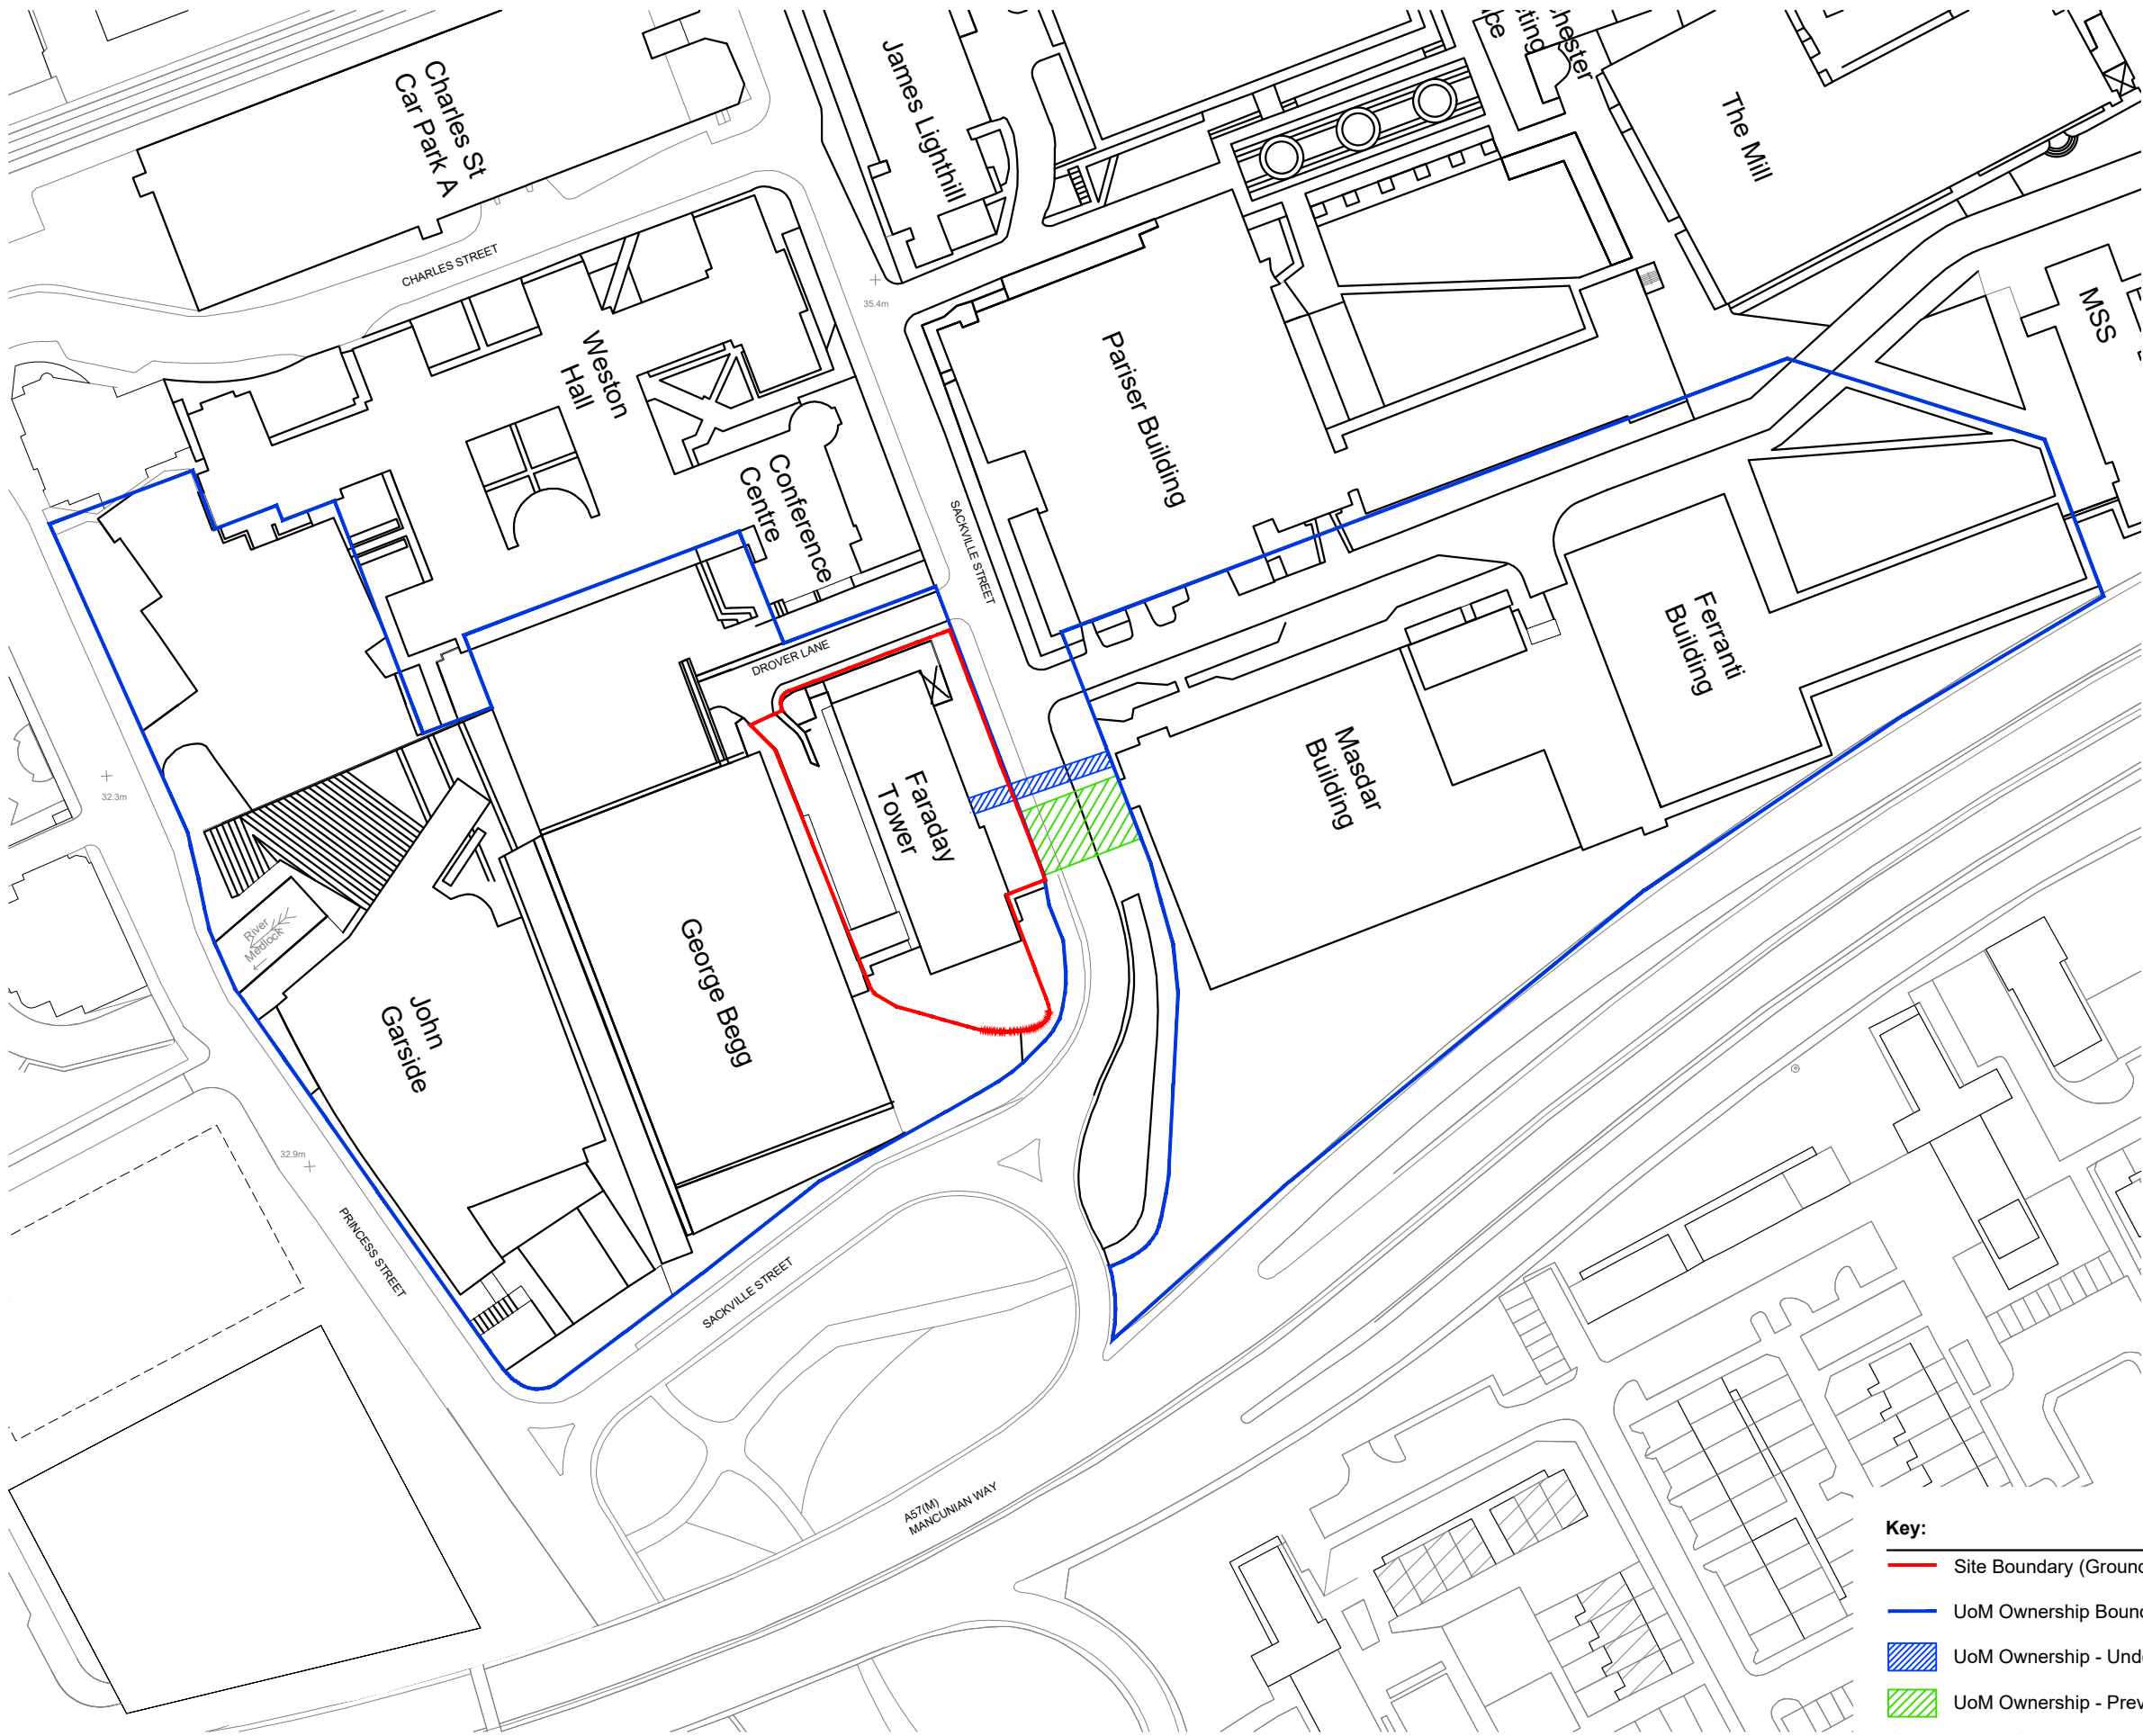

- Key:**
- Site Boundary (Ground/Sackville Street Level)
  - UoM Ownership Boundary
  - UoM Ownership - Underground
  - UoM Ownership - Previous Overhead Link

- NOTES**
- DO NOT SCALE FROM THIS DRAWING.
  - ALL MEASUREMENTS ARE IN MILLIMETERS UNLESS STATED OTHERWISE.
  - THIS DRAWING IS TO BE READ IN CONJUNCTION WITH THE SPECIFICATION AND ALL RELEVANT ARCHITECTURAL, ELECTRICAL, MECHANICAL AND STRUCTURAL DRAWINGS.
  - © UNIVERSITY OF MANCHESTER. THIS DRAWING MUST NOT BE REPRODUCED WITHOUT PERMISSION.
  - DIRECTORATE OF ESTATES AND FACILITIES TO BE NOTIFIED OF ANY DISCREPANCIES.

|     |                                   |          |     |      |      |
|-----|-----------------------------------|----------|-----|------|------|
| T3  | Red line boundary amended.        | 13/08/25 | MM  | TF   | HMA  |
| T2  | Issued for Planning               | 08/08/25 | MT  | MM   | HMA  |
| T1  | Issued for Stage 4                | 25/04/25 | SBG | MM   | HMA  |
| P3  | UoM ownership boundaries updated. | 31/03/25 | MM  | FW   | HMA  |
| P2  | UoM ownership boundaries updated. | 09/01/25 | MM  | FW   | HMA  |
| P1  | First issue. Issued for comments. | 21/11/24 | MM  | FW   | HMA  |
| Rev | Description                       | Rev      | By  | Chkd | Auth |

**MANCHESTER 1824**  
The University of Manchester  
Directorate of Estates and Facilities  
Beyer Building  
The University of Manchester  
Oxford Road  
Manchester  
M13 9PL

**HALLIDAY MEECHAM ARCHITECTS**  
111 Piccadilly, Manchester M1 1BU  
+44 (0)161 275 1234  
+44 (0)161 275 1235  
www.hallidaymeecham.com

Drawing Status **PLANNING**

Project **Faraday Tower Demolition**

Building Name **Faraday Tower** Building No. **162AA**  
Site Name **UNIVERSITY OF MANCHESTER**  
Sub Site Name **North Campus**  
Drawing Title **Site Location Plan**

|             |                           |          |          |         |          |            |          |
|-------------|---------------------------|----------|----------|---------|----------|------------|----------|
| PM          | ARC                       | Drawn    | MM       | Checked | FW       | Authorised | HMA      |
| Scale @ A3  | 1:1250                    | Date     | 27/09/24 | Date    | 21/11/24 | Date       | 21/11/24 |
| Drawing No. | 5706-HMA-FT-ZZ-DR-A-00001 | Revision | T3       |         |          |            |          |