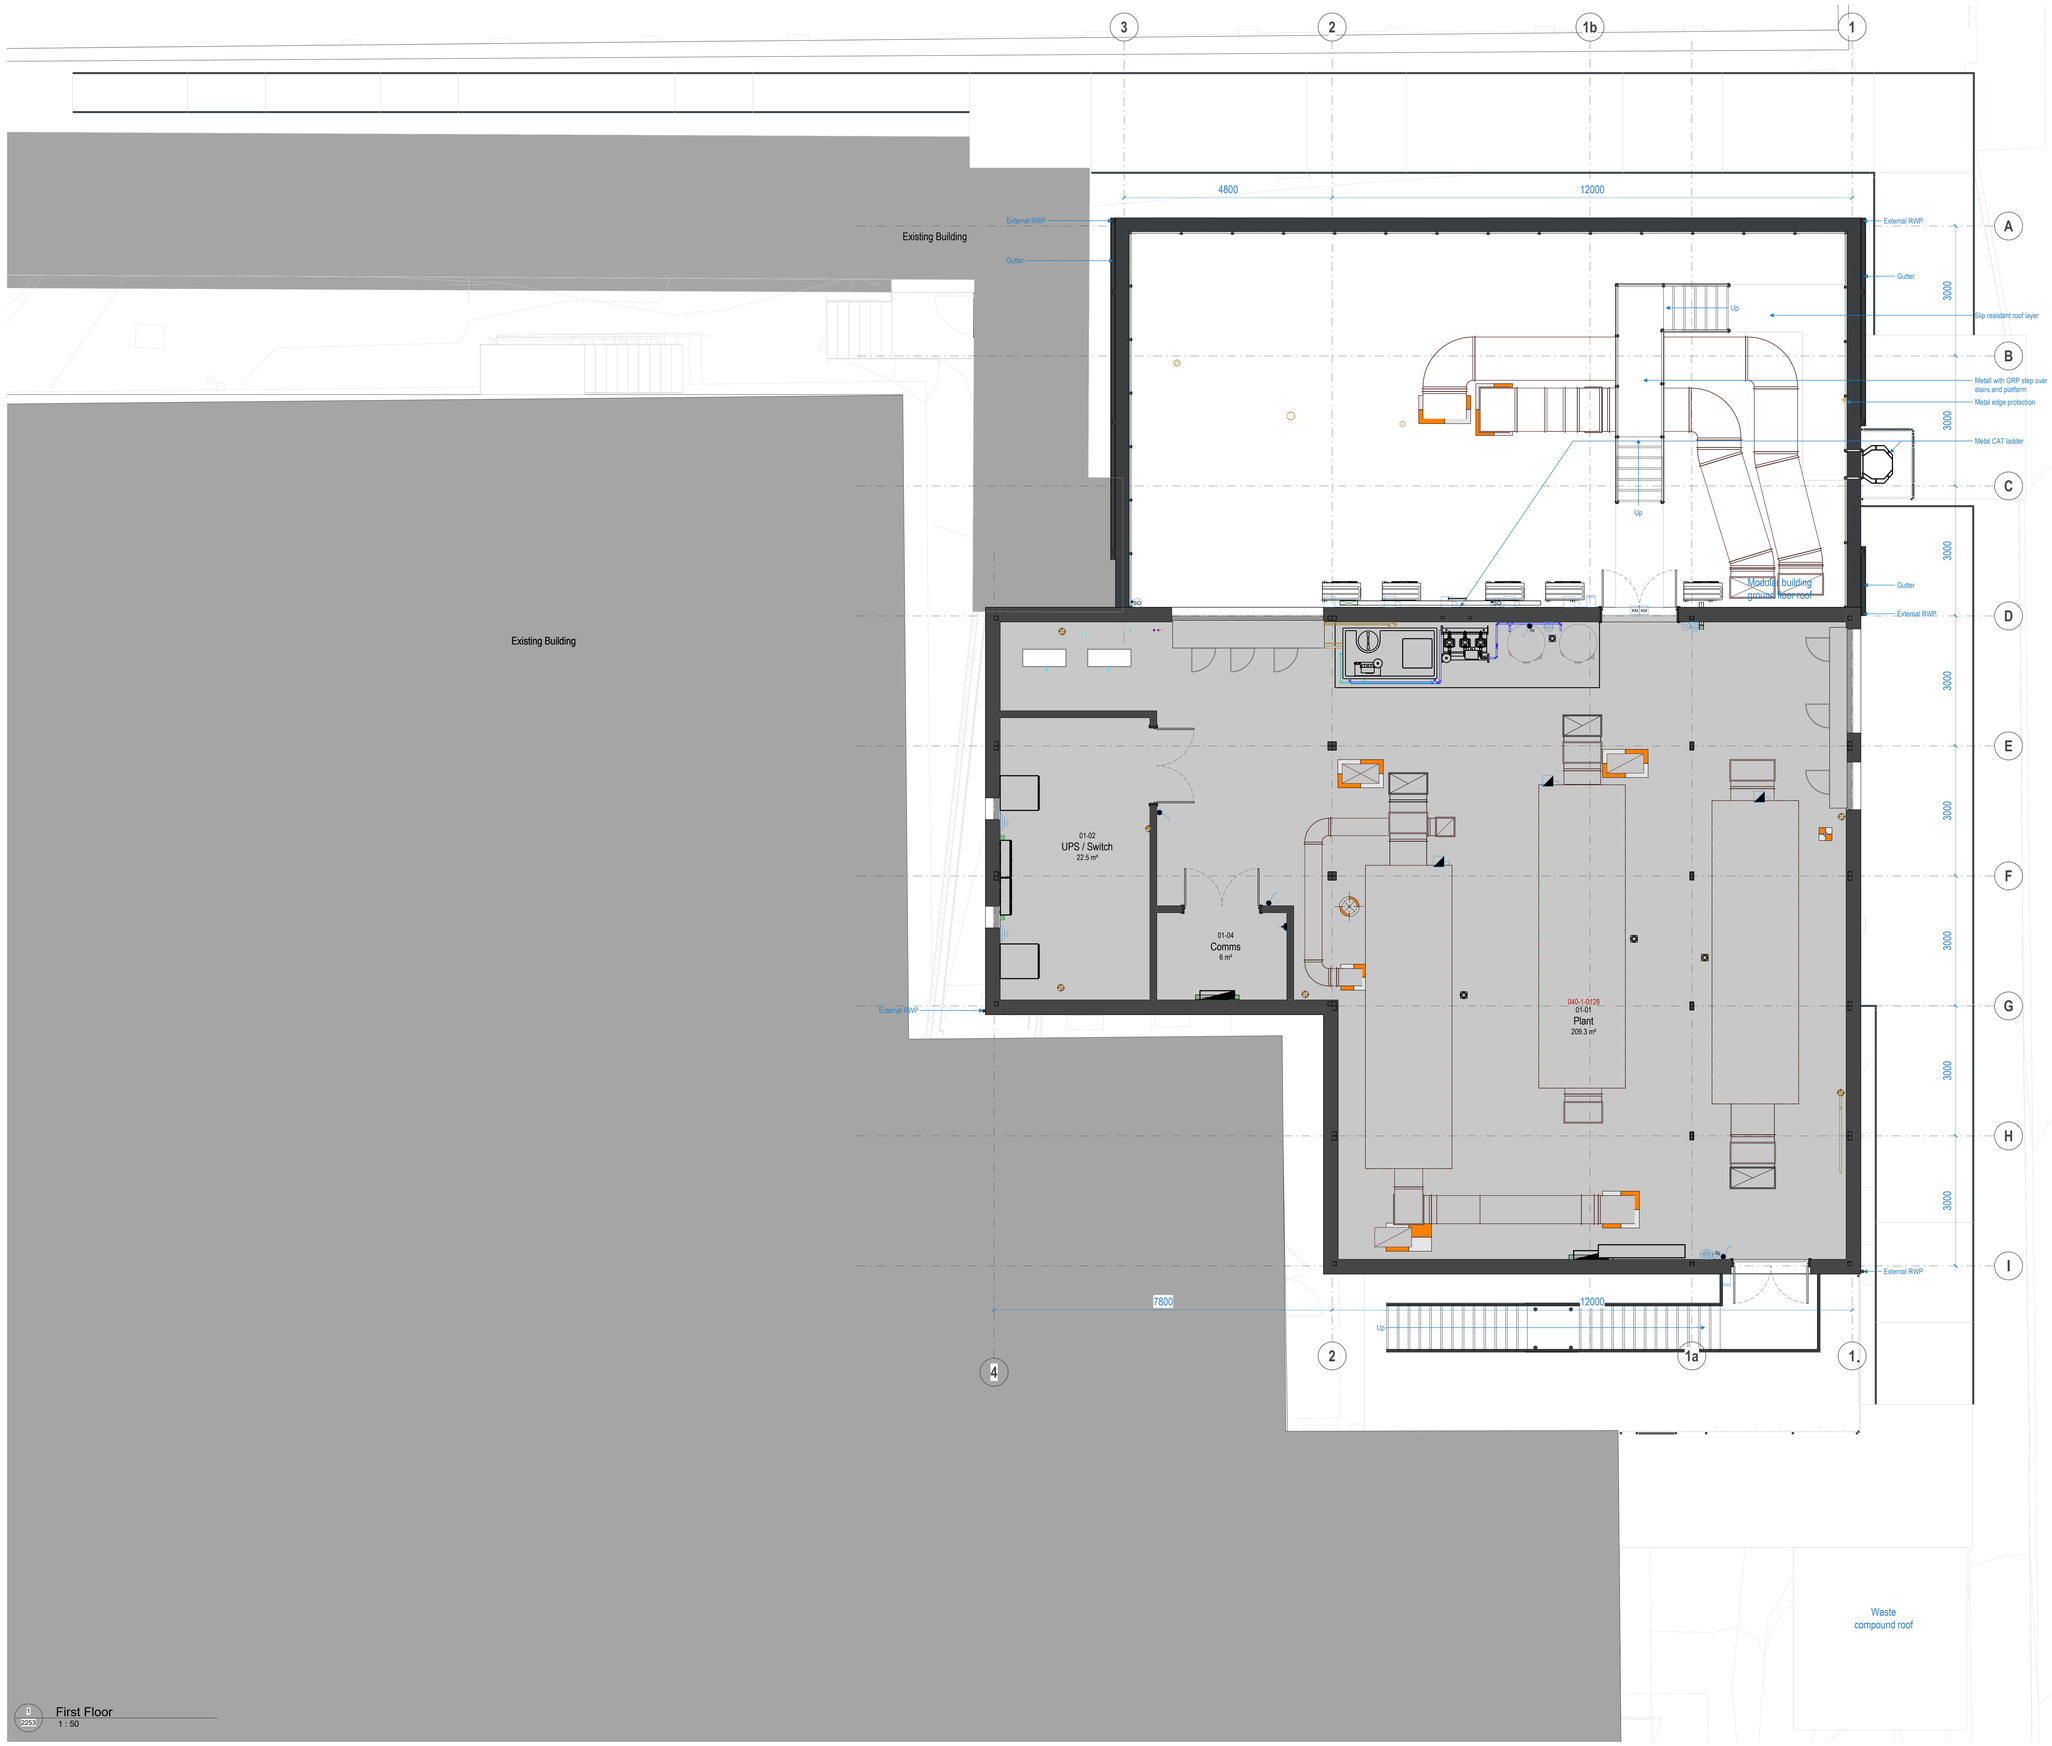

1 (2253) First Floor
1 : 50

Key Plan

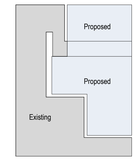

Key

- Existing building fabric
- New Building fabric
- Plant

Vanguard
Healthcare Solutions

Rev	Date	Description/ Drawn/ Sign
A03	05.08.25	RWP Update/ YS/ EE/ TB
A02	04.08.25	Planning Stage 4 Issue/ EE/ MJF/ TB
A01	18.07.25	Planning Set/ EE/ TB

sonnemanntoon
3rd Floor, Carnelford House, 87-90 Albert Embankment, London, SE1 7TP, United Kingdom
+44 (0)20 7580 8881 www.st-arch.co.uk

Drawing not intended to be scaled. If scaling from the drawing is required, be aware of reprographic discrepancies and tolerances, critical dimensions to be checked. Architect to be informed of all discrepancies in dimensions. Contractor to check all dimensions on site. © Drawing protected by copyright

Project Title
Vanguard Wythenshawe

Drawing Title
PROPOSED PLANS
Planning - First Floor

Scale	Status	Revision
1: 50 @A0 1: 100 @A2	APPROVAL	A03

Drawing number
PR1334-STN-XX-01-DR-A-2253