



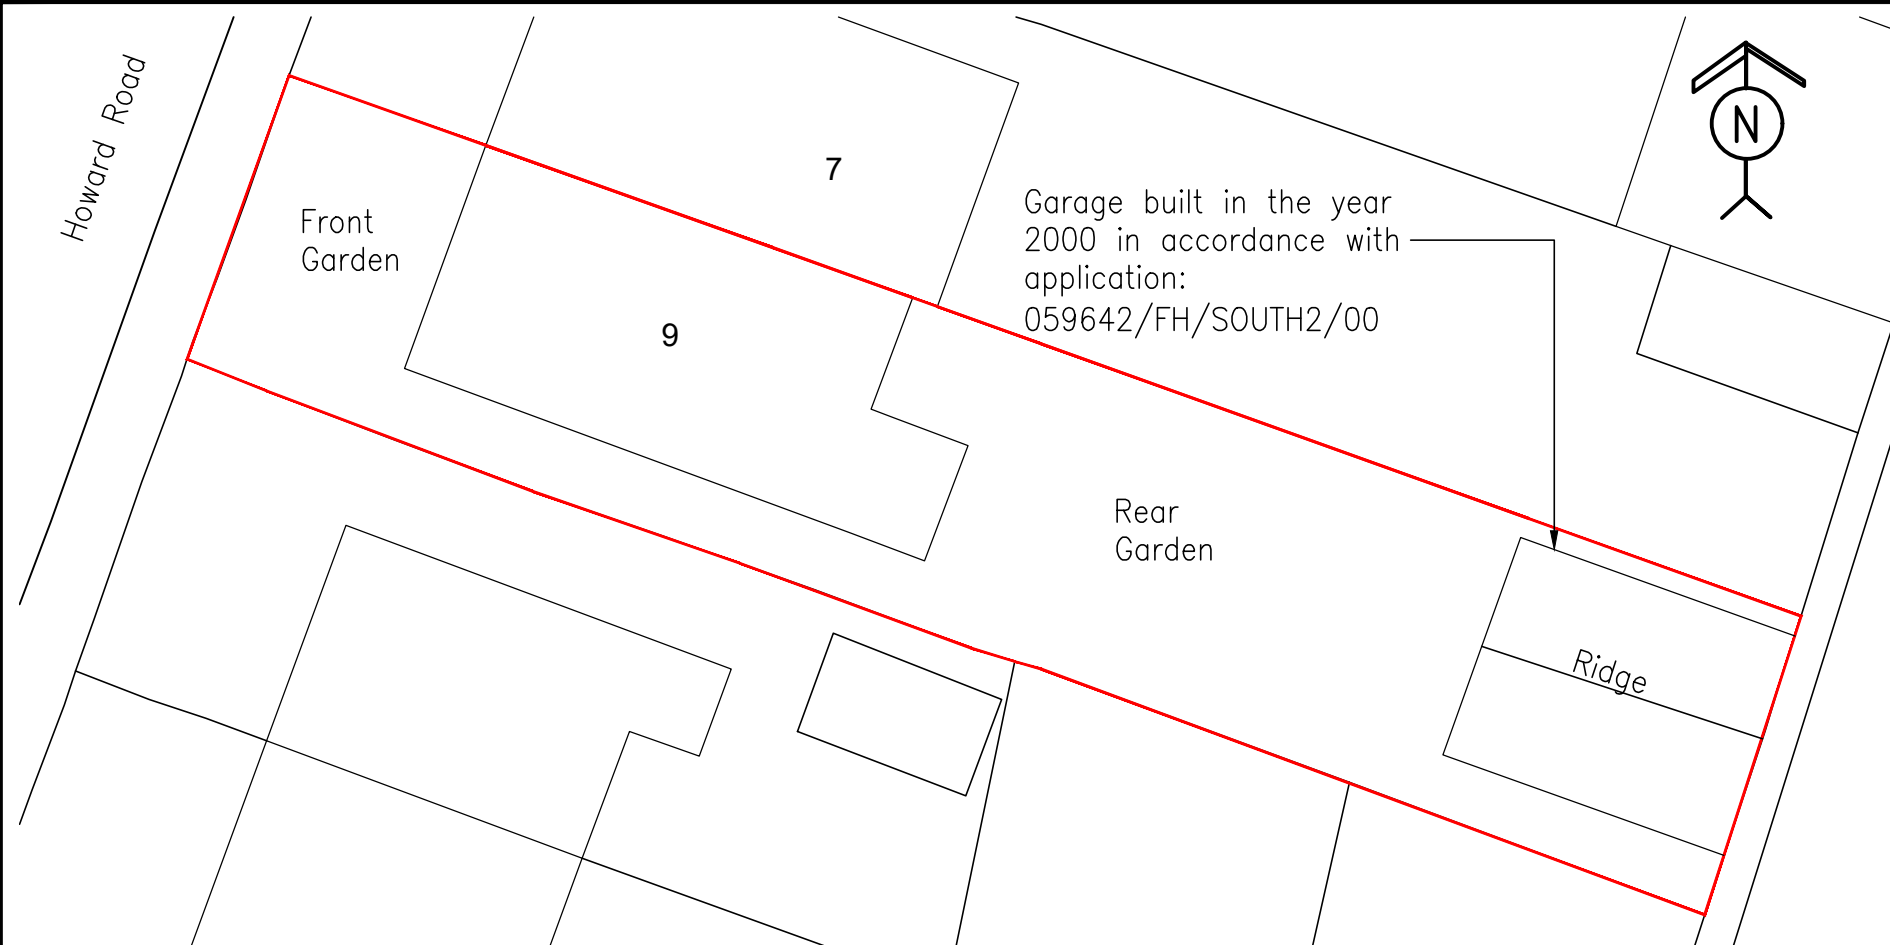

EXISTING BLOCK PLAN

Scale 1:200 @ A3

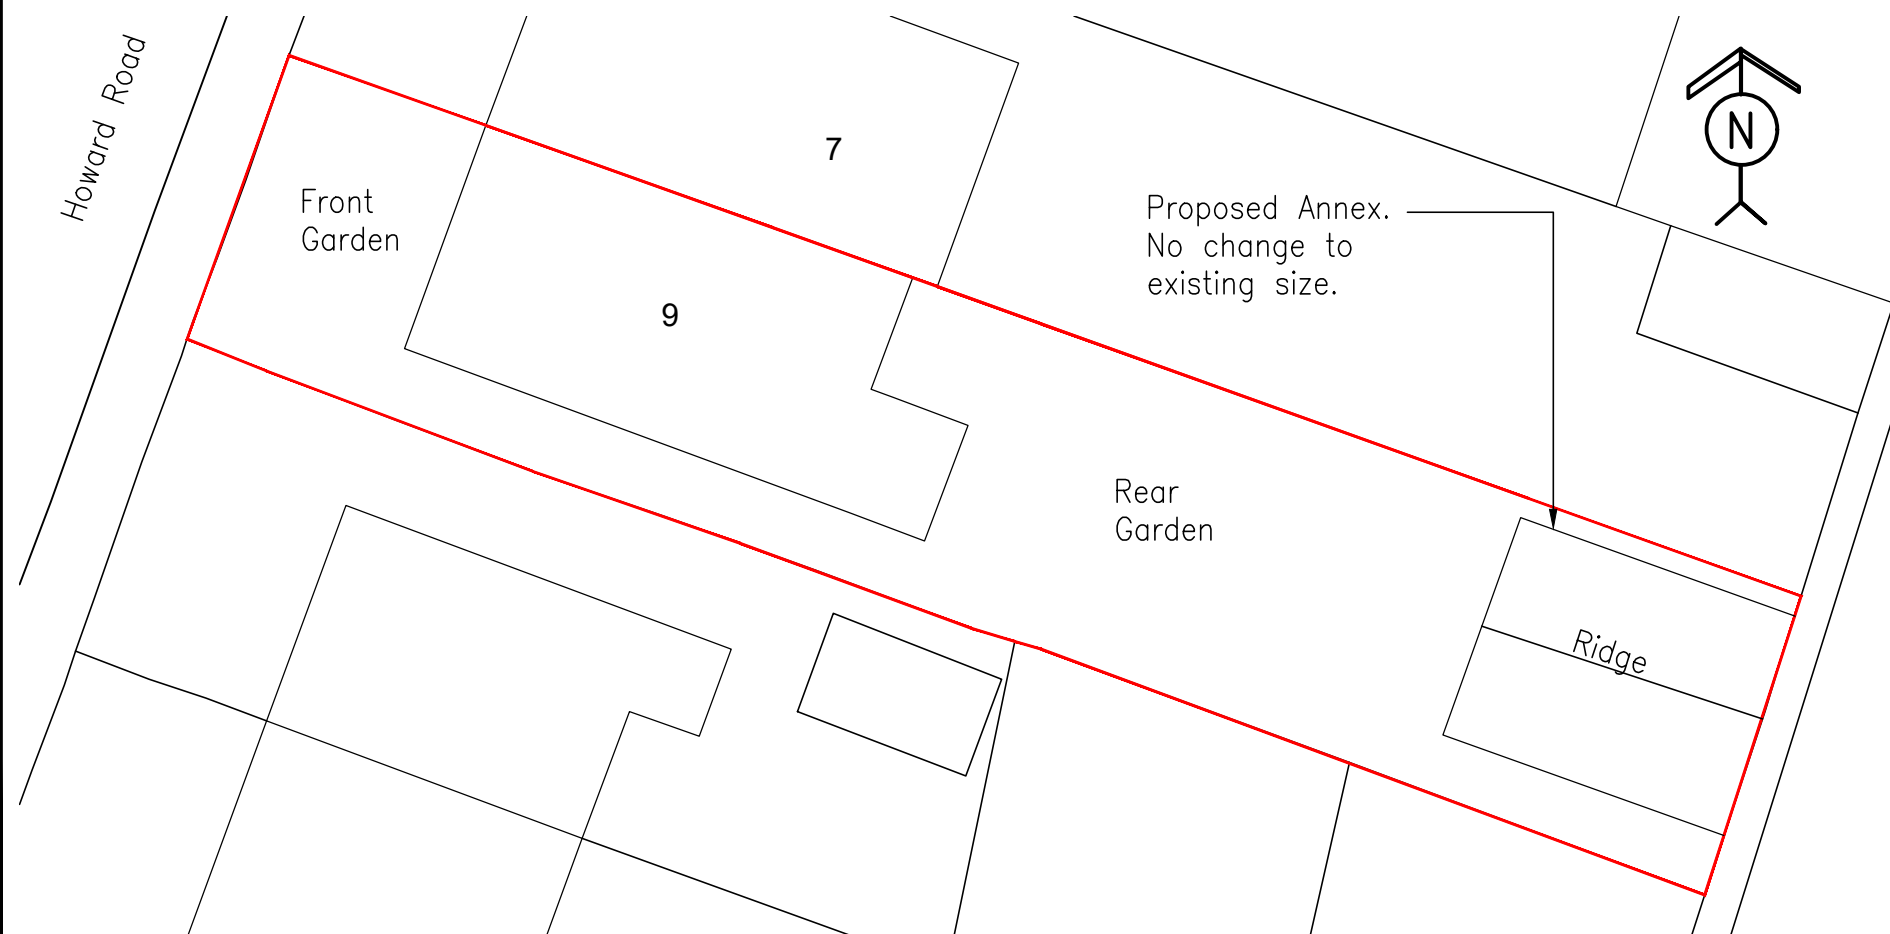

PROPOSED BLOCK PLAN

Scale 1:200 @ A3

PLANNING APPLICATION

REV	DATE	BY	DETAILS OF REVISION
ARCHITECT / CLIENT			
PO CHU LEE			
PROJECT			PROJECT NO.
9 HOWARD ROAD			HC-25474
MANCHESTER			DRAWING NO.
M22 4EG			(60)-02
TITLE			REVISION
CHANGE OF USE OF AN OUTBUILDING			-
EXISTING GARAGE TO ANNEX			DRAWN BY
EXISTING & PROPOSED BLOCK PLANS			CR
			DATE
			26.07.25
			SCALE
			1:200 @ A3
HEALEY CONSULTING			
Brunel House			
63 Dale Street			
Millinrow			
Rochdale			
OL16 3NJ			
Tel: 01706 343961			
Fax: 01706 343981			
email: office@healeyconsulting.co.uk			
copyright: Healey Consulting			
			
structural engineering consultants			