




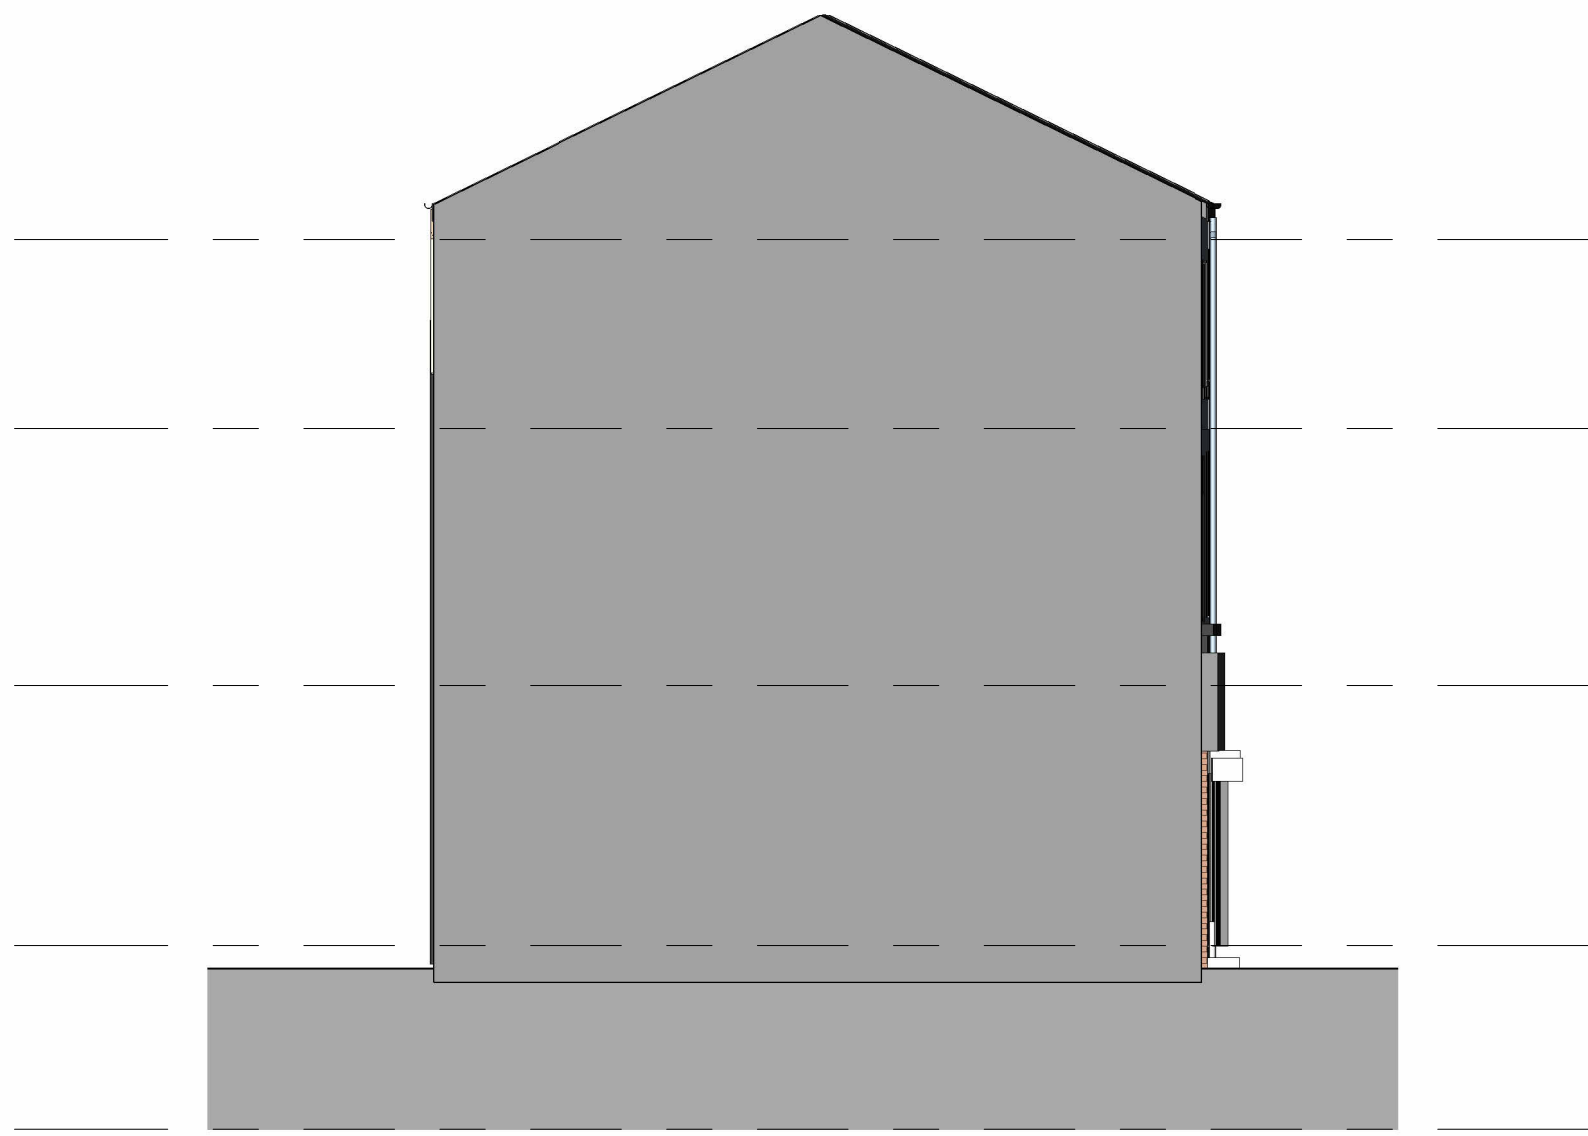


1 Left Side - Existing
1 : 100

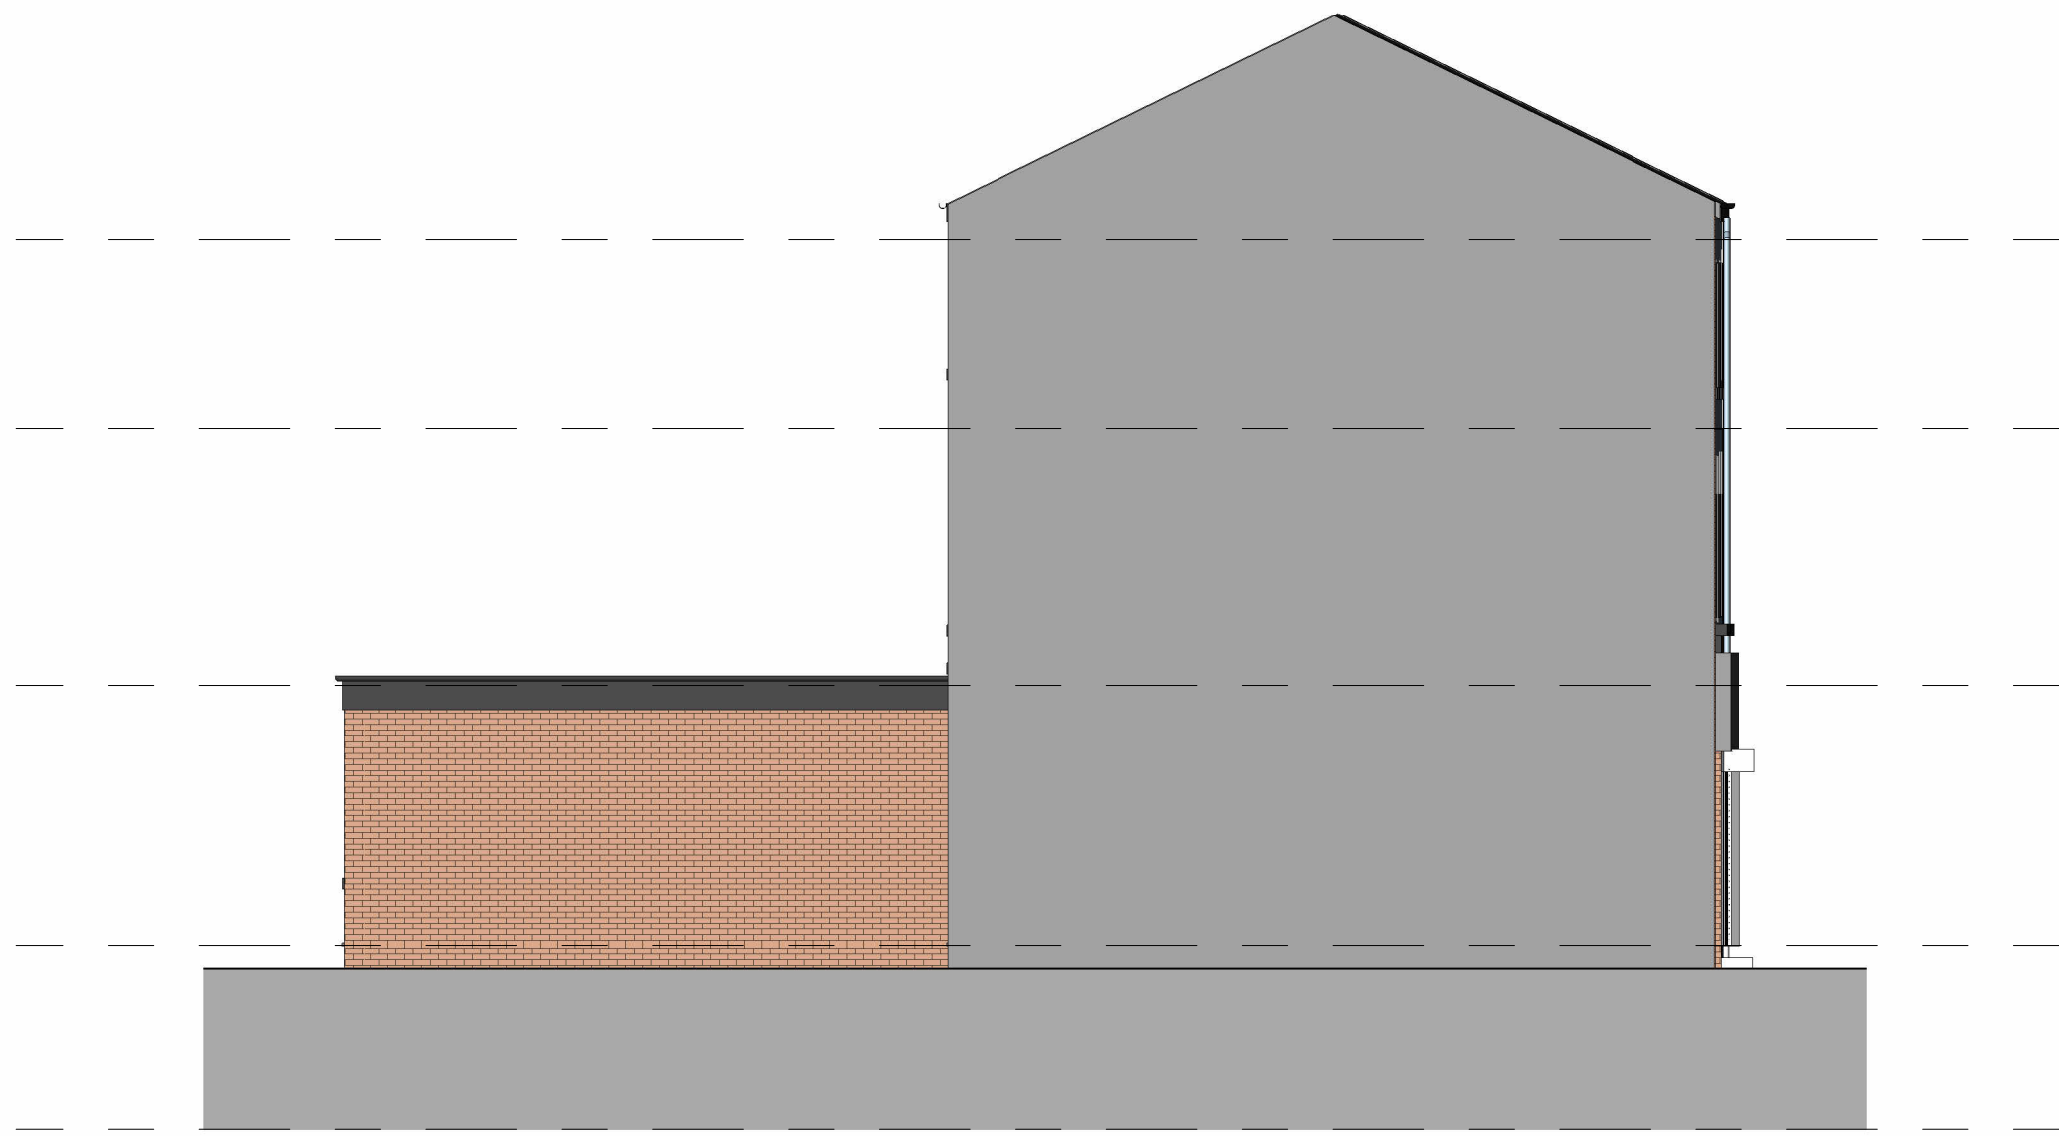


2 Left Side - Proposed
1 : 100

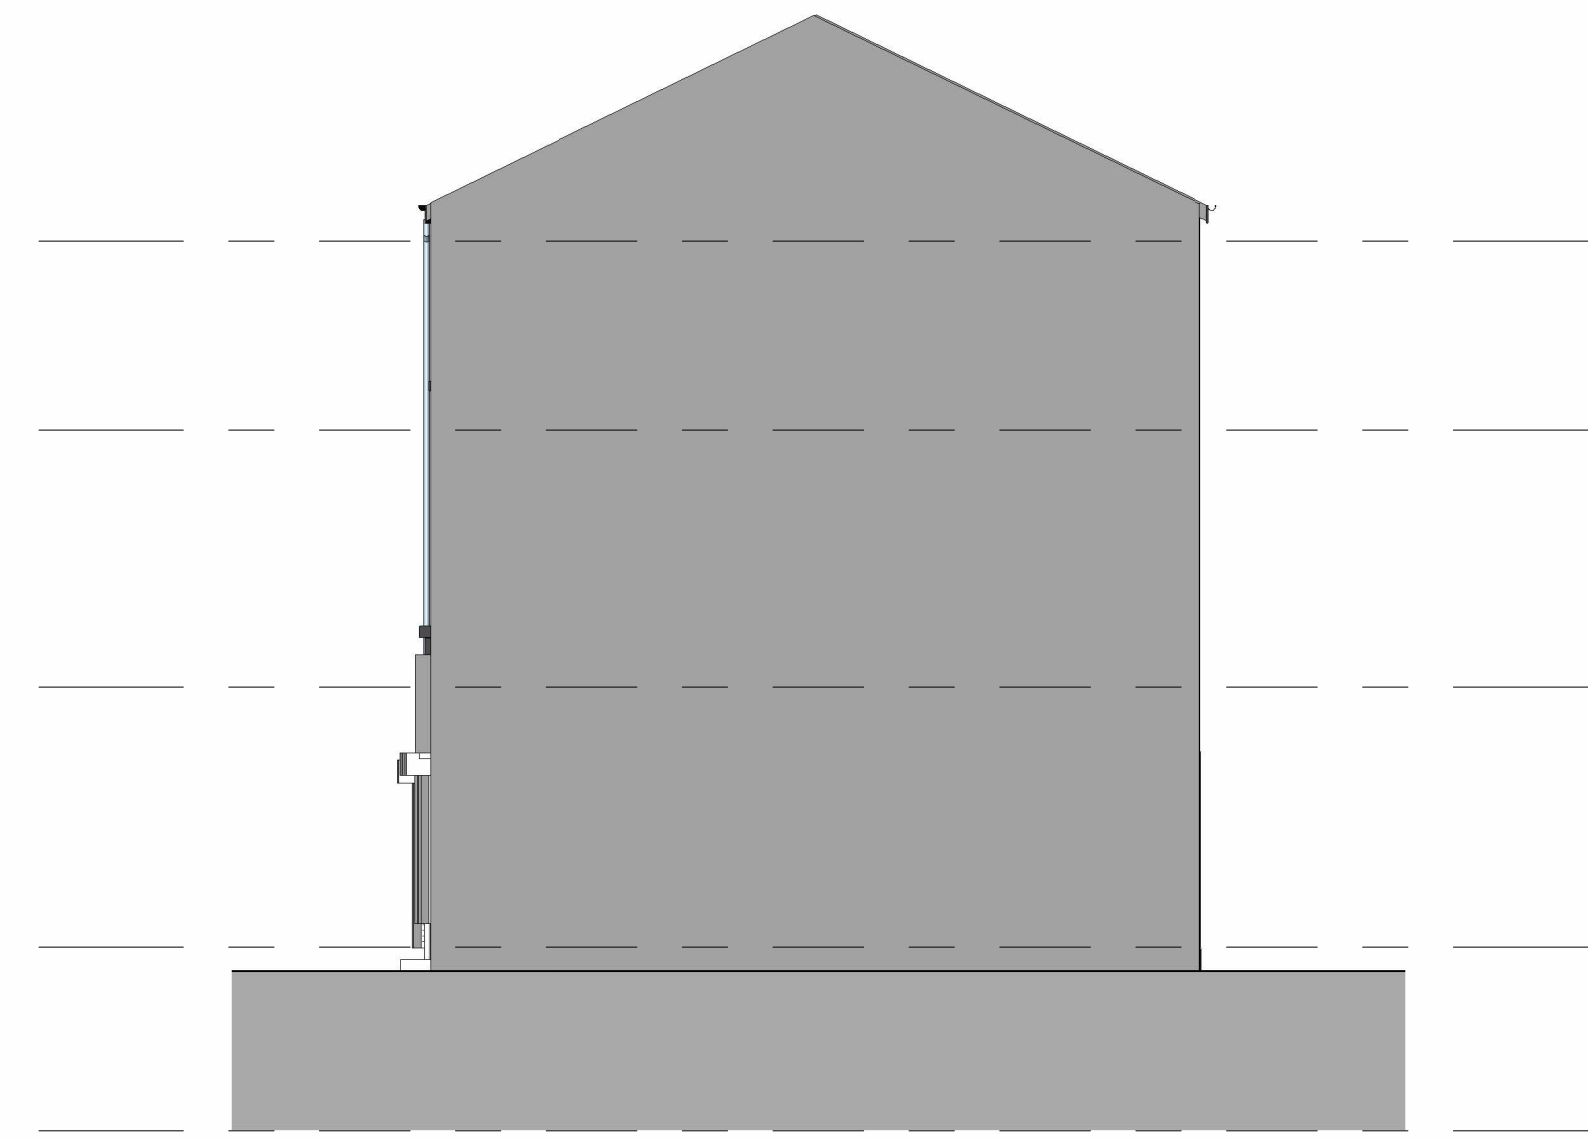

3 Right Side - Existing
1 : 100

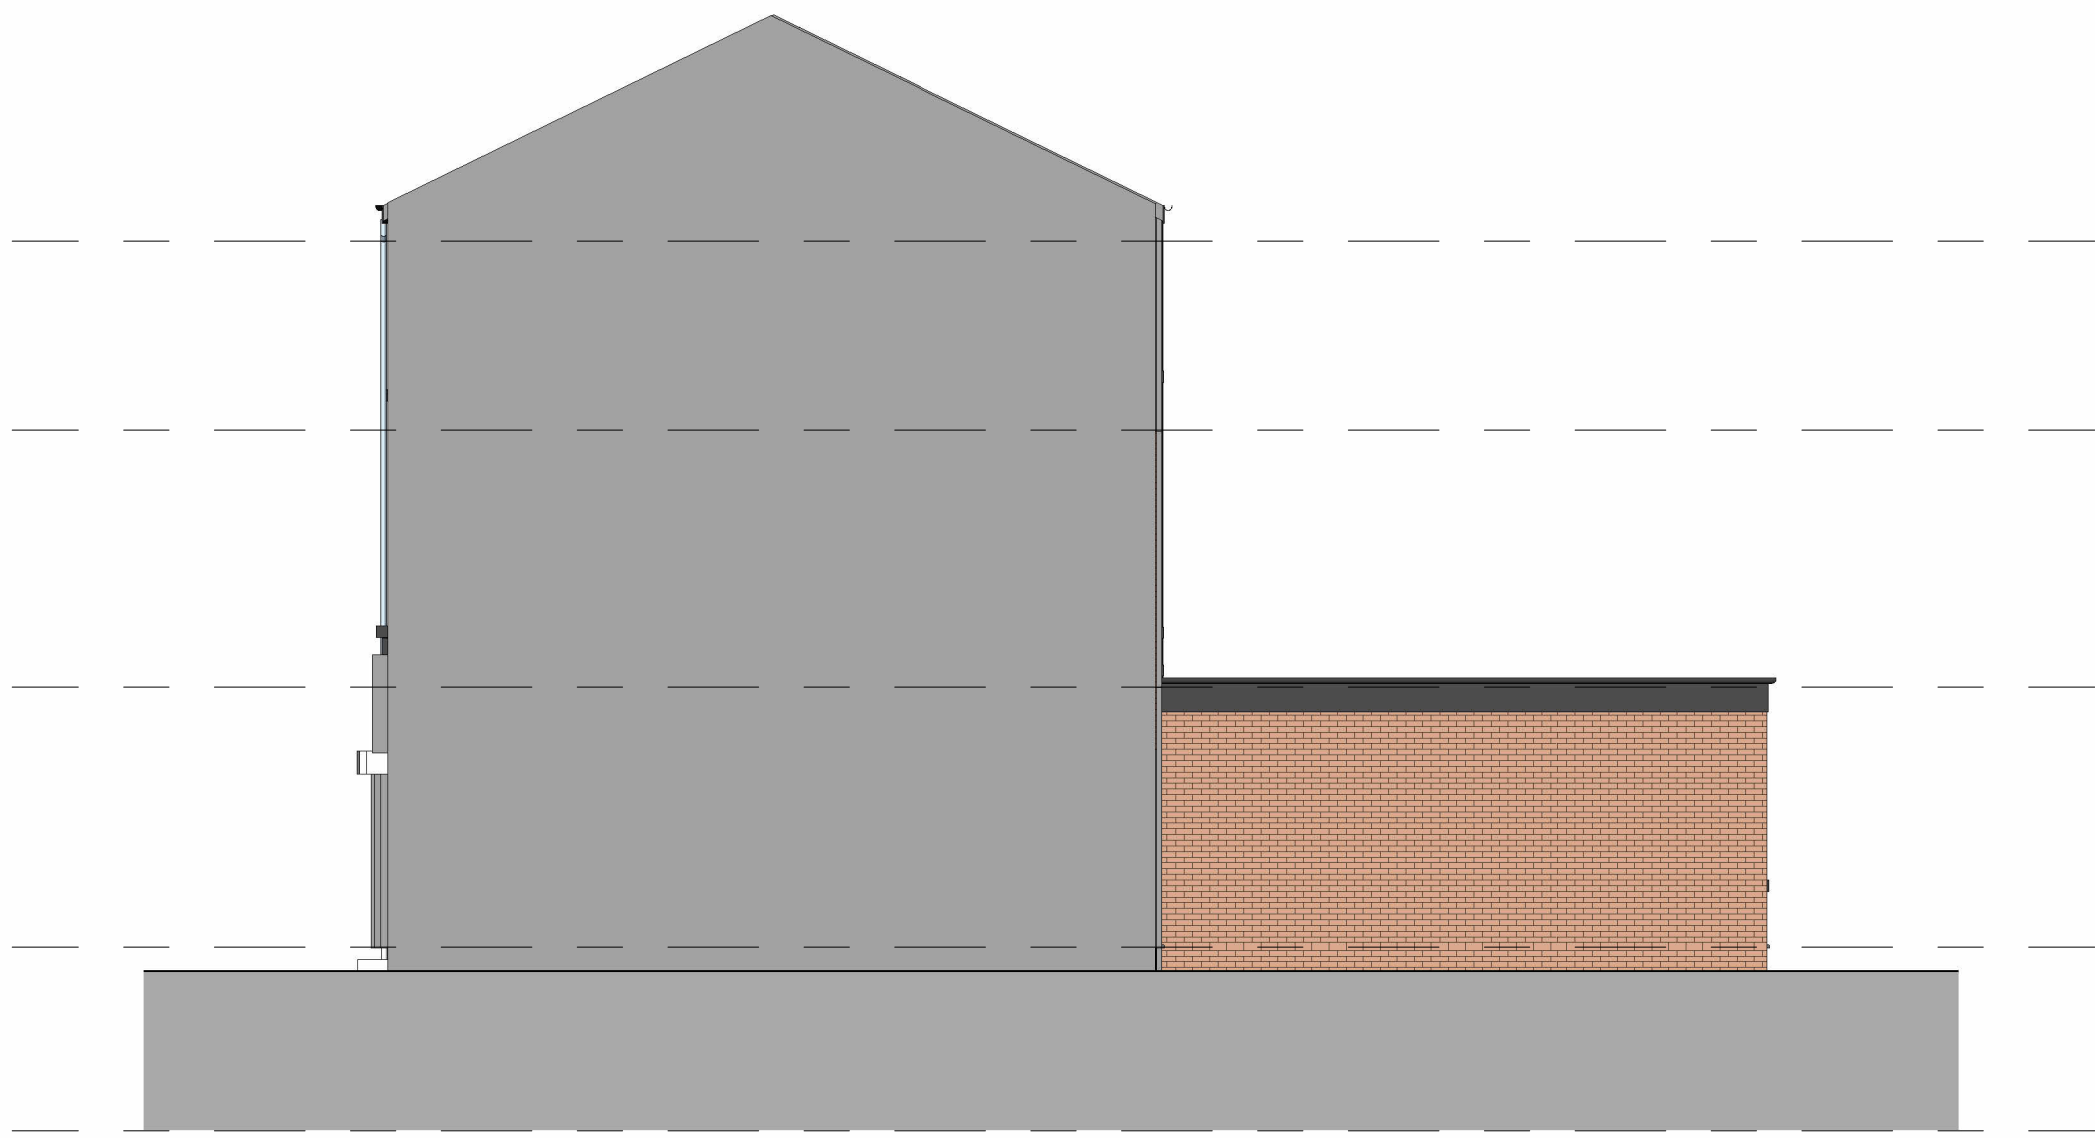

4 Right Side - Proposed
1 : 100

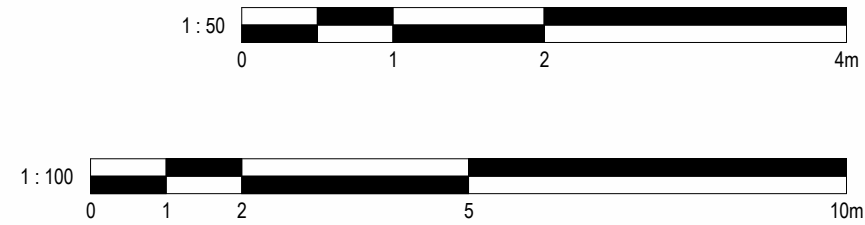

No. Description		Date	Initial
PROJECT 99-101 Cheetham Hill Road			
TITLE Existing and Proposed Side Elevations			
STATUS DESIGN			
DRAWN BY	DATE	SCALE (@ A1)	
JB	07/02/2025	1 : 100	
PROJECT NUMBER		DRAWING NUMBER	REV
GSS24140.4		004	
GOLD SKETCH S T U D I O S www.goldsketch.co.uk info@goldsketch.co.uk 0161 792 9595			
NOTES © COPYRIGHT - ALL RIGHTS RESERVED. THIS DRAWING SHALL NOT BE REPRODUCED WITHOUT PRIOR WRITTEN CONSENT. DRAWING TO BE USED FOR THE STATUS INDICATED ONLY. ALL DIMENSIONS AND SETTING OF FINISHES ARE TO BE IN ACCORDANCE WITH CURRENT BUILDING REGULATIONS AND RELEVANT CODES OF PRACTICE AND BRITISH STANDARDS. ALL DIMENSIONS ON THIS DRAWING ARE IN MILLIMETRES UNLESS OTHERWISE STATED.			