miller homes

1:500 0 5 10 15 25m

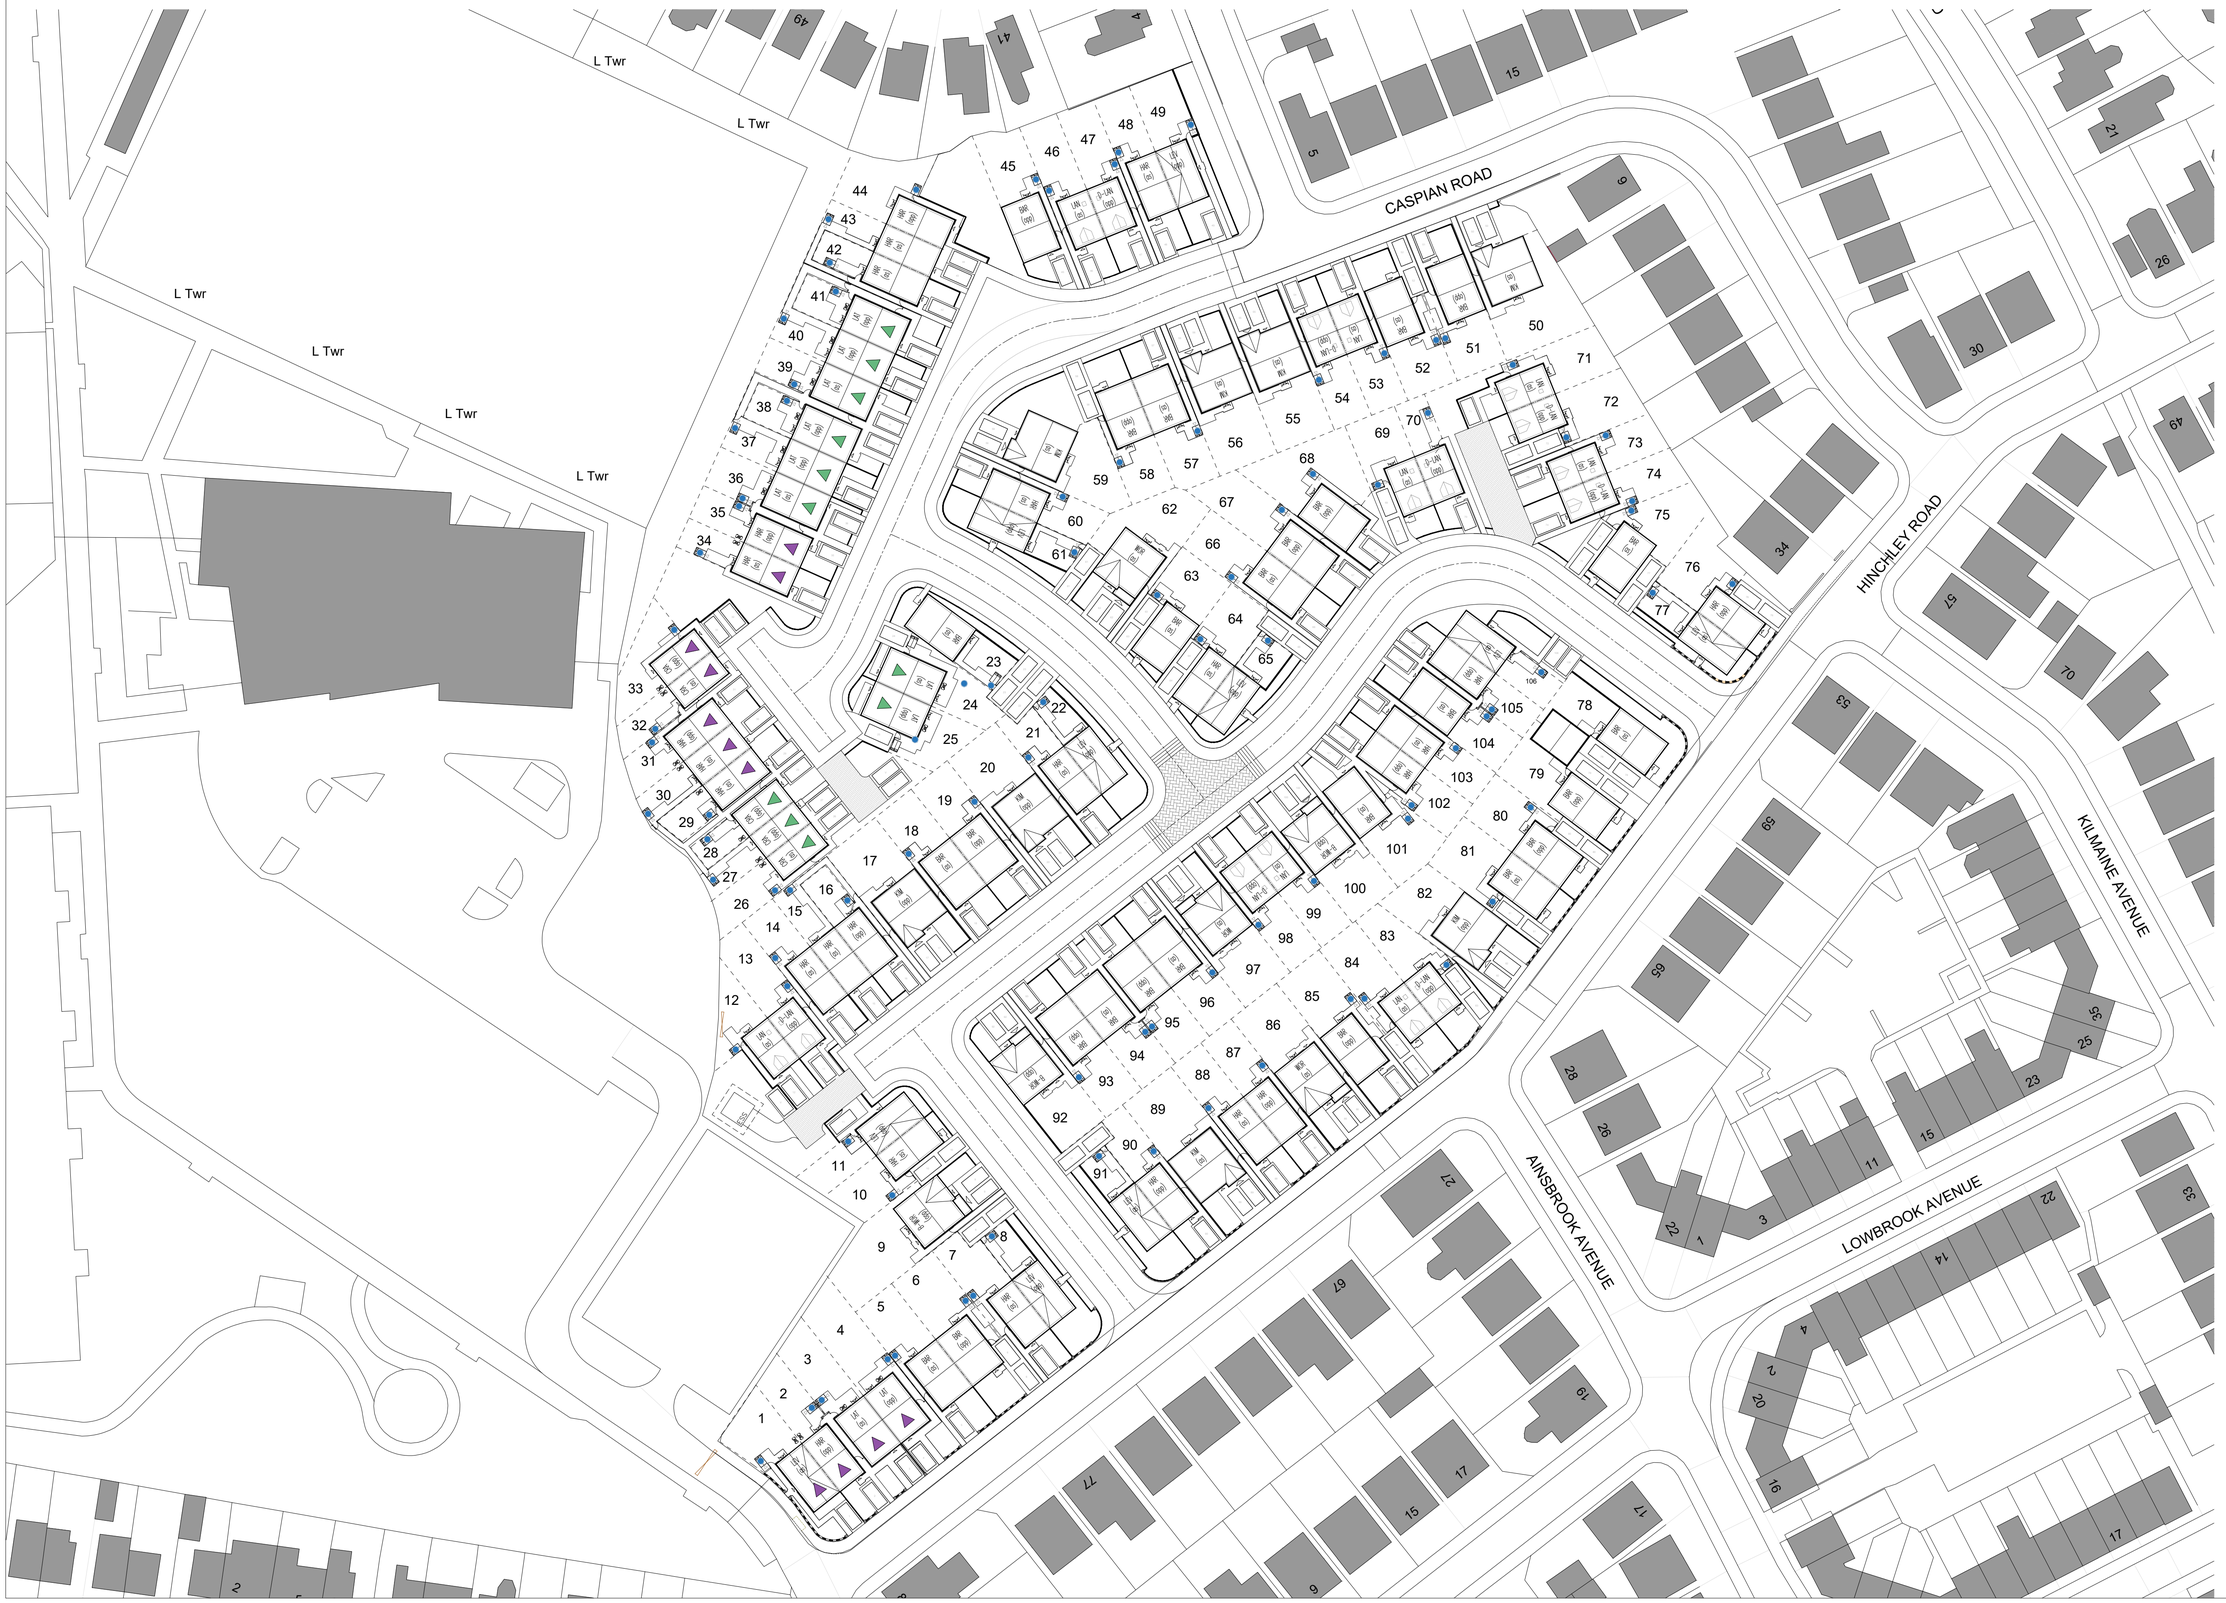

CYCLE STORAGE: -

CYCLE STORAGE -

- Denotes cycle storage locations to plots without garages. (Refer to detail ref. SD-CYC-01)

Rev.	Description	Drawn	Date
B	Updated to suit site layout revision D.	MG	13.10.25
A	Updated to suit site layout revision C.	MG	22.07.25

miller homes
Miller Homes Limited - North West Region
103 Dalton Avenue
Birchwood Park
Warrington
WA3 6YF

Telephone 0870 336 4700
www.millerhomes.co.uk

Project Title
HINCHLEY ROAD, CHARLESTOWN

Drawing Title
CYCLE STORAGE PLAN

Scale	Drawn By	Checked By	Authorised By
1:500	MU		
	Date 03.04.25	Date	Date

Job No.	Drawing No.	Revision
809380	HR- CSP-01	B

Original Sheet Size A1 Do Not Scale From This Drawing