

EXTERNAL WORKS KEY

- TREES REMOVED

EXISTING TREE RETAINED

PROPOSED TREE

GRASS

LOW LEVEL HEDGE

ORNAMENTAL PLANTING

WILDFLOWER MIX

BINS

BIKES

EV CHARGING 7KW (28-56KWH)

DROPPED KERB AND TACTILE PAVING
- MACADAM ROAD

MACADAM PAVEMENT

CONCRETE TEXTURED FLAG

TEGULA CONCRETE PAVING BLOCKS

EXISTING 2M CLOSE BOARDED FENCE

PROPOSED 2M CLOSE BOARDED FENCE


EXISTING WALL, REDUCED TO 600MM

PROPOSED 600MM BRICK WALL

PROPOSED 1800MM TIMBER FENCE WITH GAPS FOR HEDGEHOGS

PROPOSED 1800MM BRICK WALL

1800MM RAILINGS TO BLOCK 3

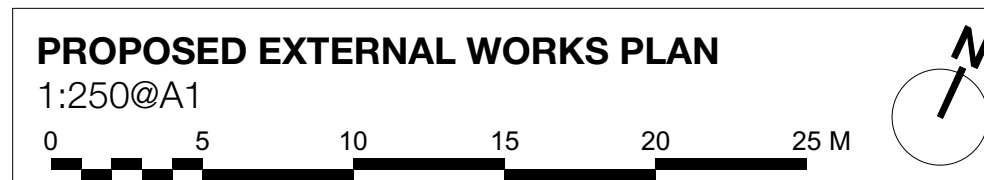

© Copyright Ollier Smurthwaite Architects

IMPORTANT NOTES:

E	28/03/25	AMENDED ROAD LAYOUT AND PARKING TO BLOCK 4
D	24/02/25	AMENDED SITE BOUNDARY
C	21/02/25	FLIPPED PLOT 51 AND 53
B	23/12/24	GENERAL AMENDMENTS
A	25/11/24	GENERAL AMENDMENTS
REVISION	DATE	DESCRIPTION

CLIENT: VIEWS	
PROJECT: PROPOSED RESIDENTIAL DEVELOPMENT	
ADDRESS: BURNAGE CRICKET CLUB, M19 1AX	
DRAWING TITLE:PROPOSED EXTERNAL WORKS PLAN	
SCALE: 1:250@A1	DATE: AUGUST 2024
DRAWING NO: A815_P_101E	

OLLIER SMURTHWAITE ARCHITECTS

40 King Street, Manchester, M2 6BA
T 0161 883 0839
F 0161 883 0839
E mail@olliersmurthwaite.com