
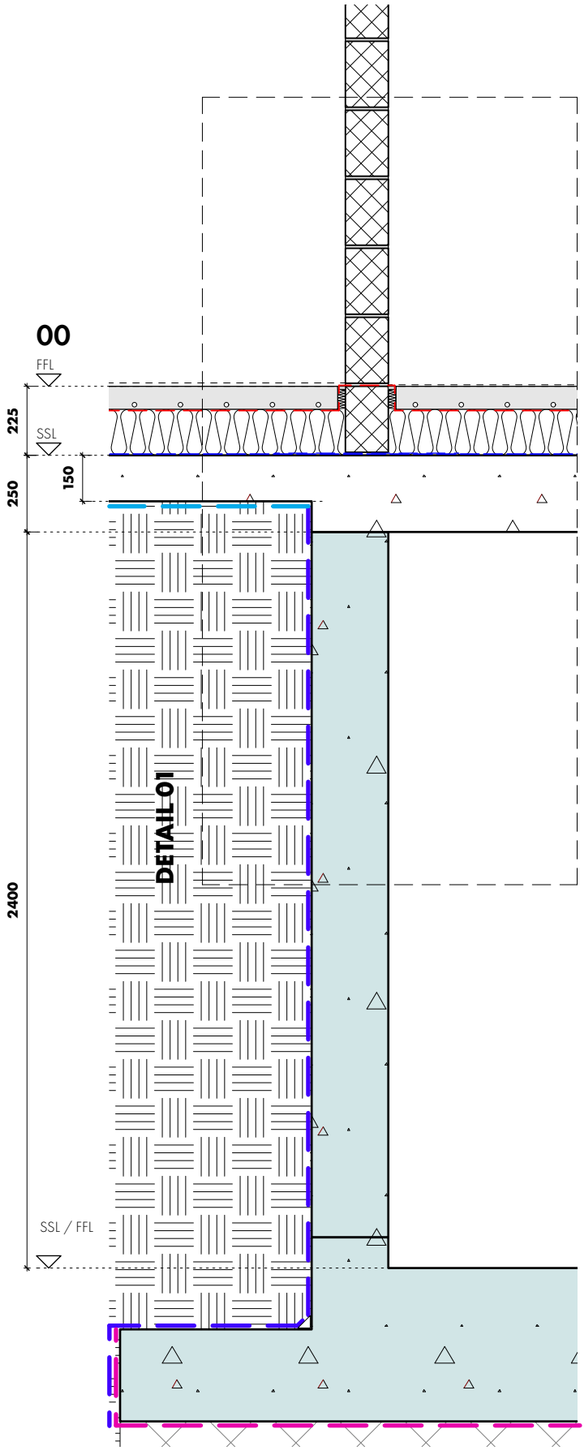


BASEMENT & INTERNAL WALL INTERFACE

SECTION DETAIL

1:20

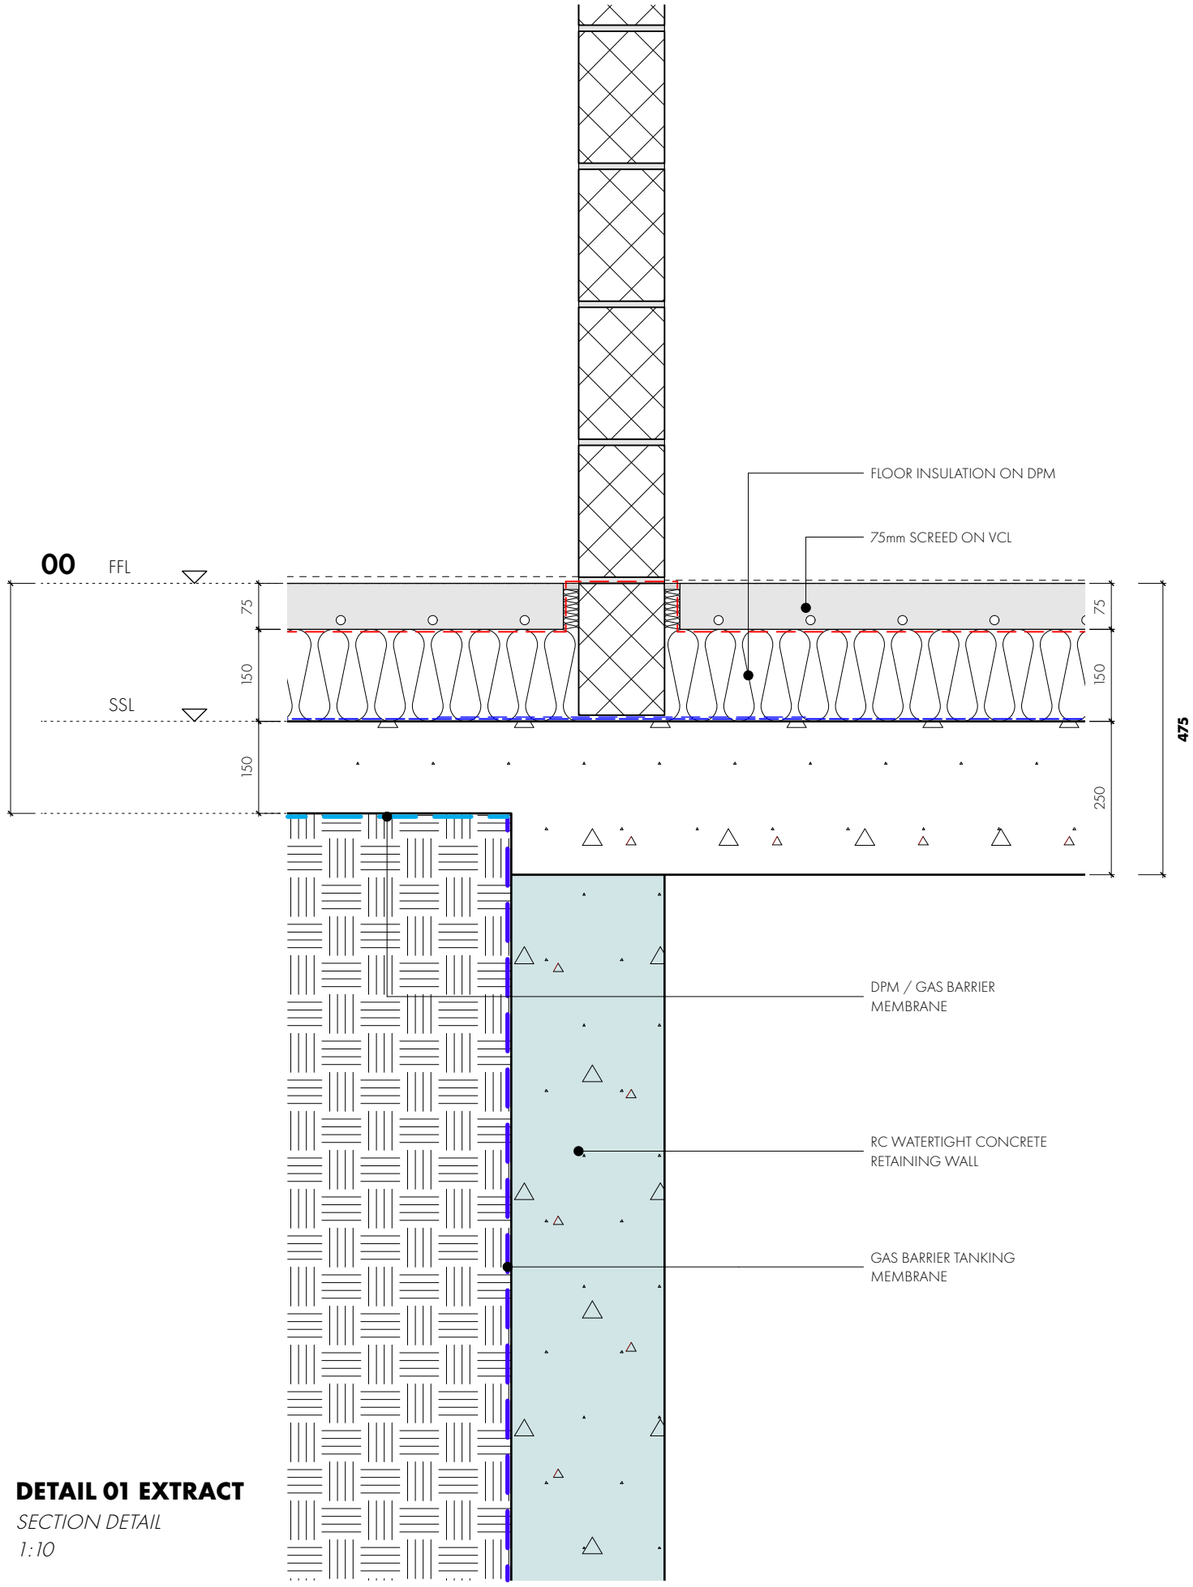

DETAIL 01 EXTRACT

SECTION DETAIL

1:10

REVISION	DATE	DESCRIPTION
P01	08/09/2025	ISSUED FOR PLANNING

KEY

DPM / GAS BARRIER MEMBRANE (& WATERPROOFING) BELOW CAST IN-SITU GROUND BEARING SLAB

GAS BARRIER TANKING / MEMBRANE BELOW BASEMENT SLAB / FOUNDATIONS

GAS DPC / CAVITY TRAY MEMBRANE TO EXTERNAL WALL CAVITY & LINKED WITH GAS PROTECTION MEMBRANE

GAS BARRIER TANKING MEMBRANE APPLIED TO 250mm WIDE REINFORCED CONCRETE WALL

OMI Architects

31 Blackfriars Road, Salford, Manchester, M3 7AQ
+44(0)161 832 3242 / info@omiarchitects.com / www.omiarchitects.com

PROJECT	The Manchester Grammar School Cricket Pavilion & Sixth Form Centre					
DRAWING	BASEMENT AND INTERNAL WALL DETAIL					
DATE	FEB' 24	DRAWN BY	CAW	SCALE	1:10	@A3
JOB NO.	1434	DWG.NO.	A2010			