
ALBERT SQUARE

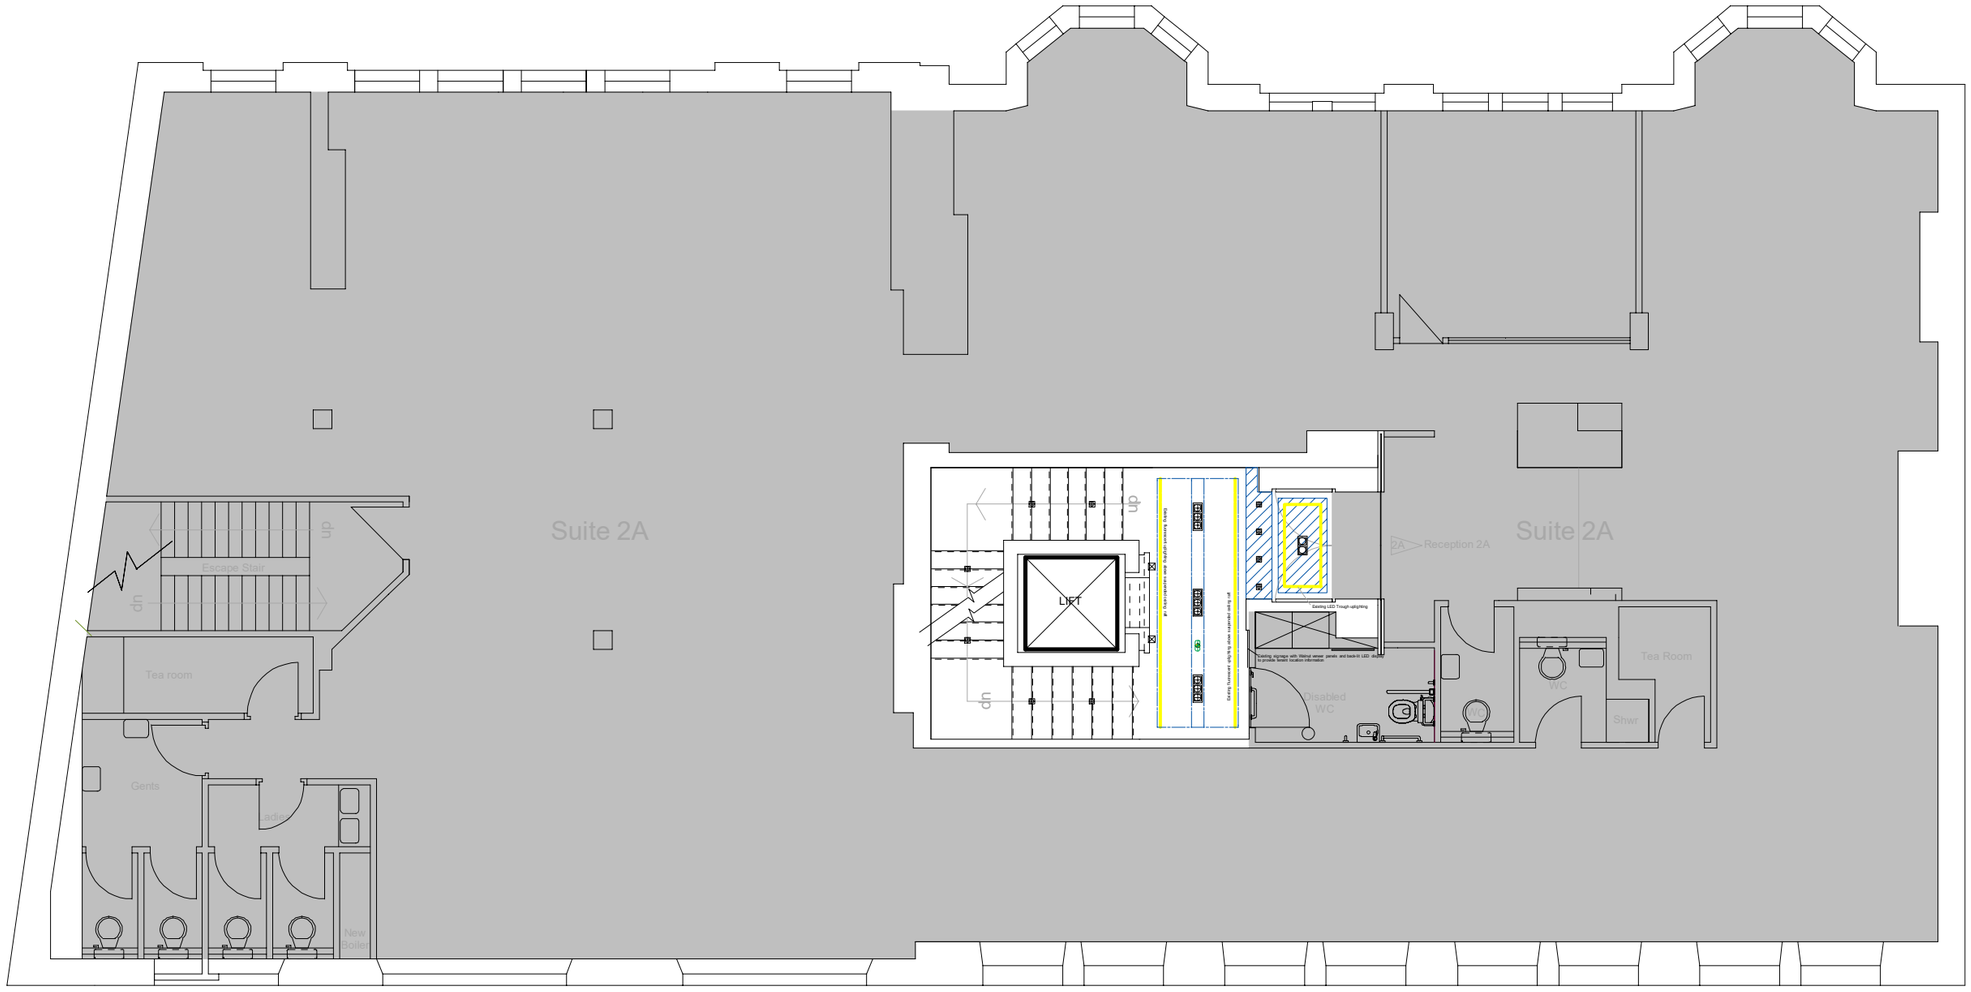

LIGHTING KEY

- Existing low voltage downlights
- Existing face mounted tiny low voltage decorative downlights
- Existing Triple low voltage downlights in suspended ceiling feature
- Existing double low voltage downlights in entrance bulkhead
- Existing fluorescent uplighting above suspended ceiling raft

COUNTY STREET

REVISIONS	DESCRIPTION		
E		DATE	
D		DATE	
C		DATE	
B		DATE	
A		DATE	
DRWG No	10125-05	SCALE	1:100/A3
	CH_Floor2_CommonAreaUpgradeLightingExisting2025.tcw		
TITLE	CH Floor2 Existing Common Area Lighting	FLOOR	Second
LOCATION	Carlton House : 16-18 Albert Square : Manchester	SUITE	N/A
CLIENT	Carlton House Securities Ltd	DATE	29/07/25

1 2 3 4 5 6 7 8 9 10 SCALE : METRES 20

DESIGN DEPARTMENT | 07888 684353