DO NOT SCALE. IF IN DOUBT ASK. ALL DIMENSIONS IN METRES UNLESS OTHERWISE STATED.

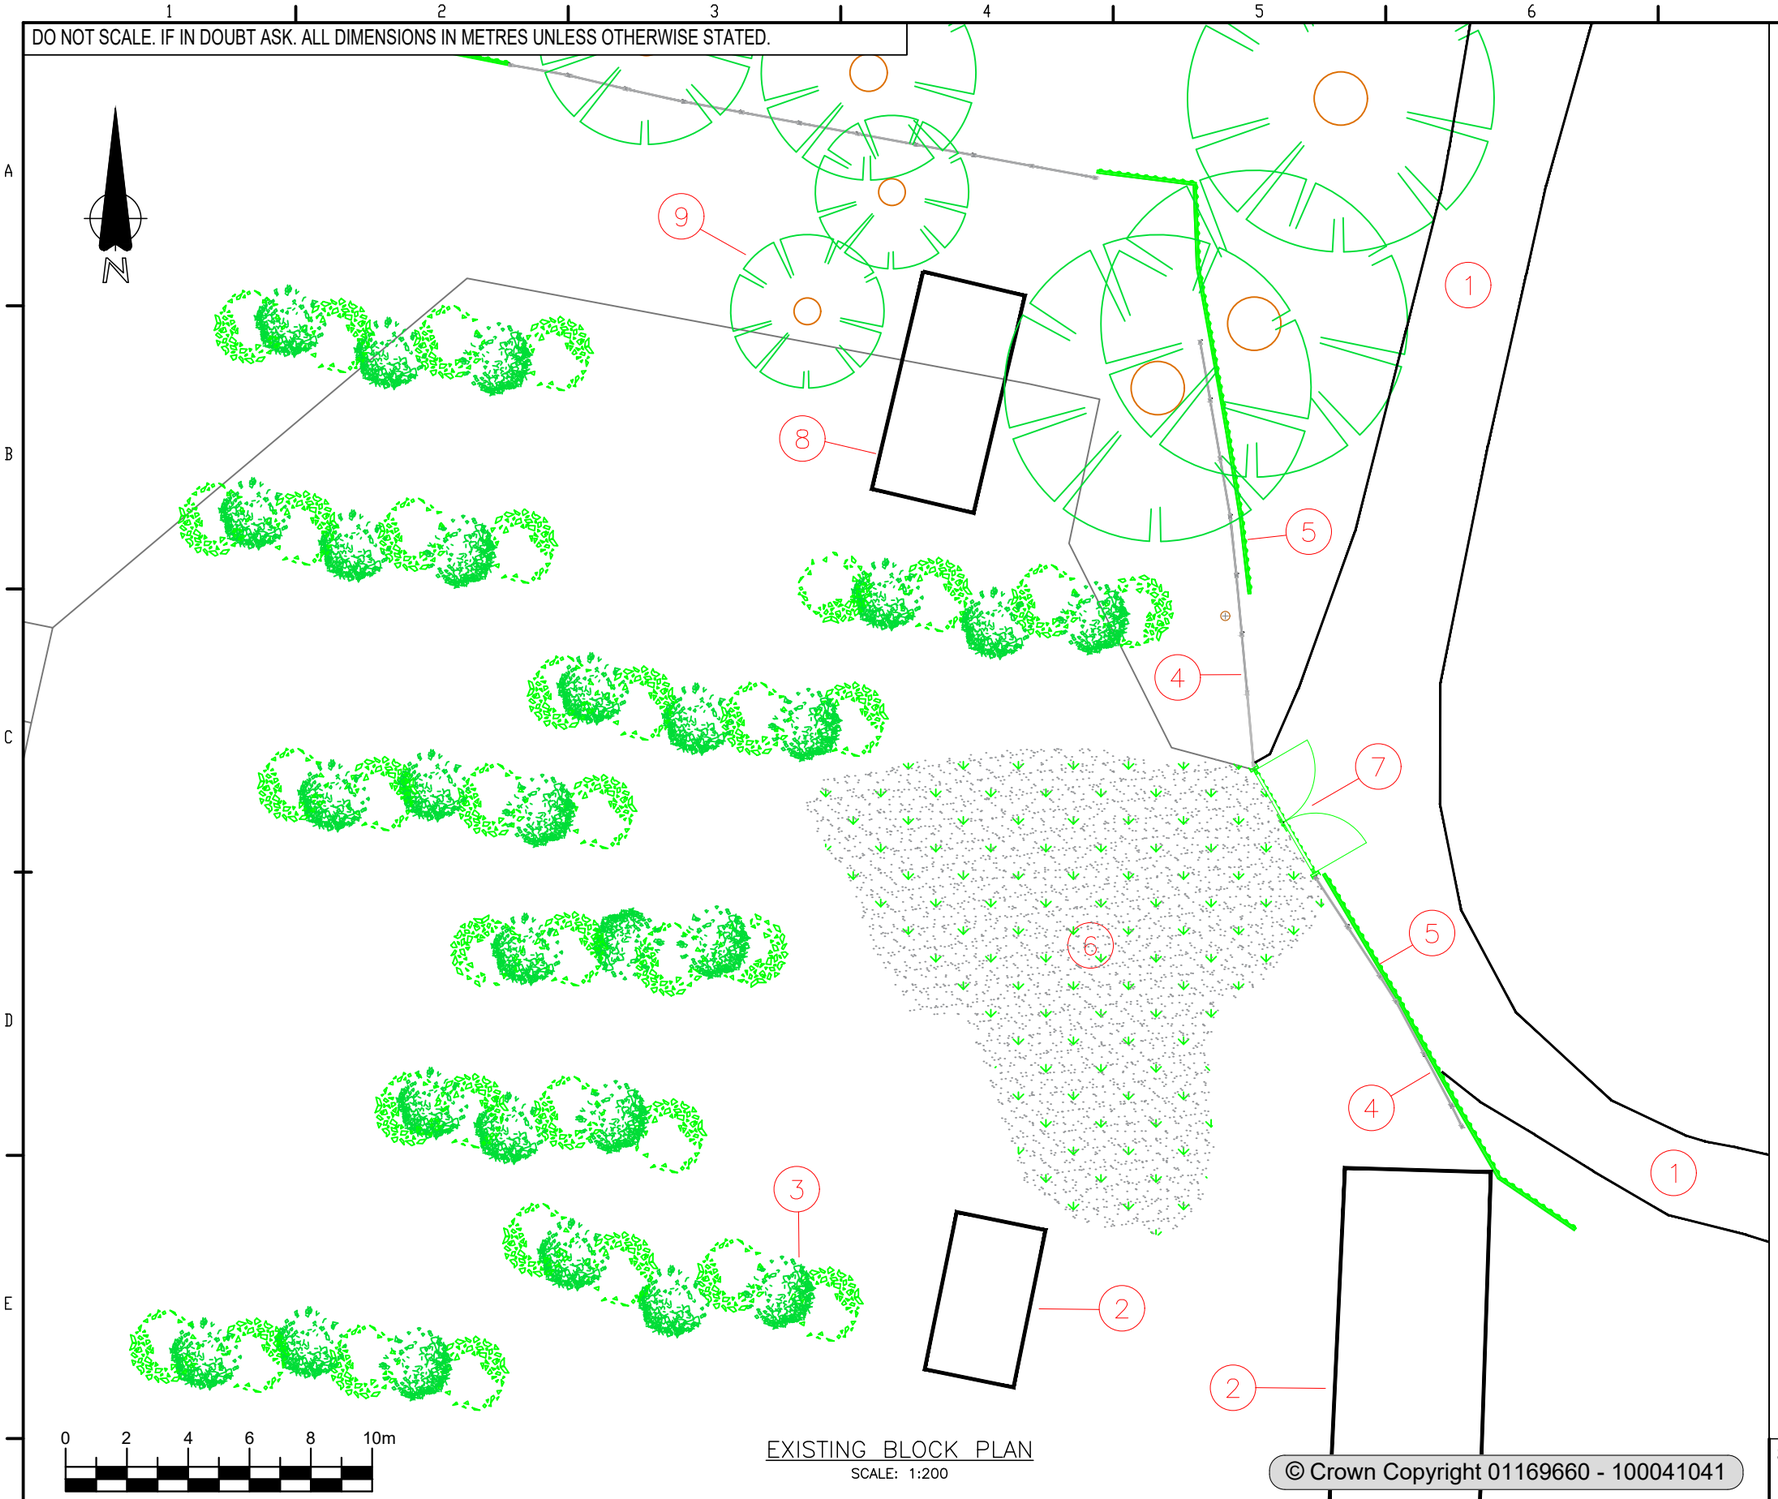

EXISTING BLOCK PLAN
SCALE: 1:200

© Crown Copyright 01169660 - 100041041

LEGEND		
No.	TITLE	REF
1	PUBLIC ACCESSWAY	–
2	STORAGE BUILDINGS	–
3	OVERGROWN WITH SELF–SEEDING AND VEGETATION	–
4	CONCRETE FENCING	–
5	PALISADE SECURITY FENCING	–
6	MOSSY CONCRETE	–
7	VEHICLE ACCESS GATE	–
8	DILAPIDATED BUILDING	–
9	TREE	–

NOTES

1. ALL DIMENSIONS ARE IN METERS UNLESS OTHERWISE STATED.

PLANNING ISSUE

Site: FOG LANE

Fingleton White
Bridge Street Centre
Portlaoise
Co. Laois
R32 W0CC
Ireland

Rev	0
Date	16/05/25
Drn by	OY
Chk by	JB
Apr by	JM

Description
PLANNING ISSUE

CADENT GAS LTD
PILOT WAY
ANSTY PARK
COVENTRY
CV79JU
UK
44 800 3898000

Cadent

Scale (@ A3) 1:200 A3

Project Title:
FOG LANE
GOVERNOR INSTALLATION

		Date
Drawn By	O.YASSIN	16/05/25
Checked by	J.BATES	16/05/25
Approved By	J.MCCORRY	16/05/25

Title: EXISTING BLOCK PLAN

Orig. Ref: -

Drg No: 1858-DG-0001

Sheet 1 of 1

Revision 0