
Do not scale off this drawing. All dimensions to be checked on site prior to manufacture and construction. This drawing is the property of The Friday Project and should not be reproduced without permission. All discrepancies to be brought to the attention of the architect immediately. This drawing to be read in conjunction with the specification / bill of quantities and related drawings.


REVISION			
-	FIRST ISSUE	00.00.00	xx



PROPOSED SECTION SCALE 1:100

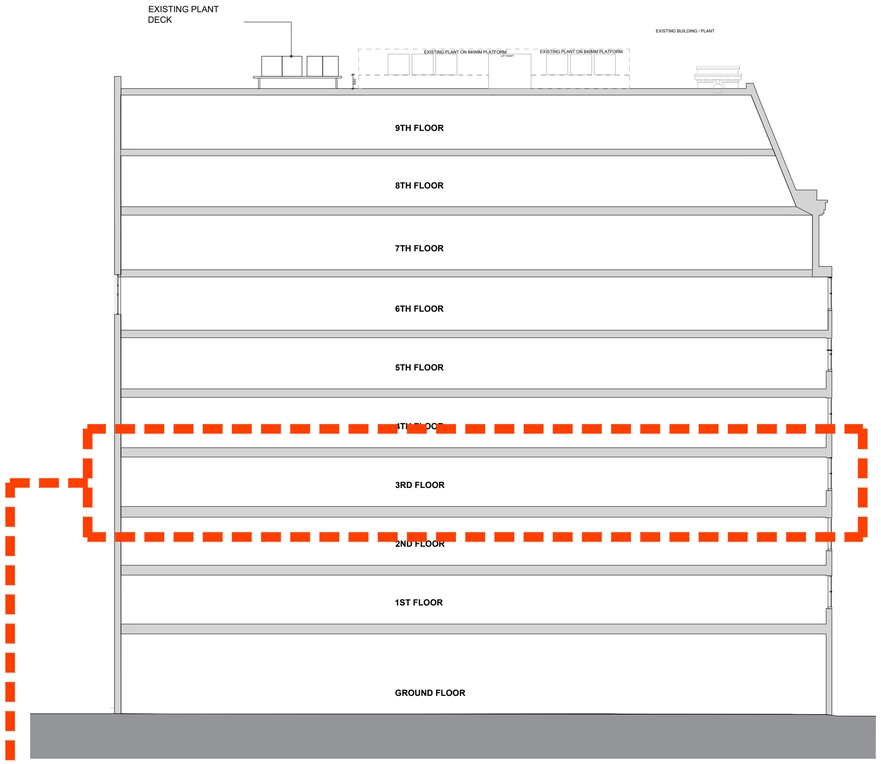


BUILDING SECTION SCALE 1:200

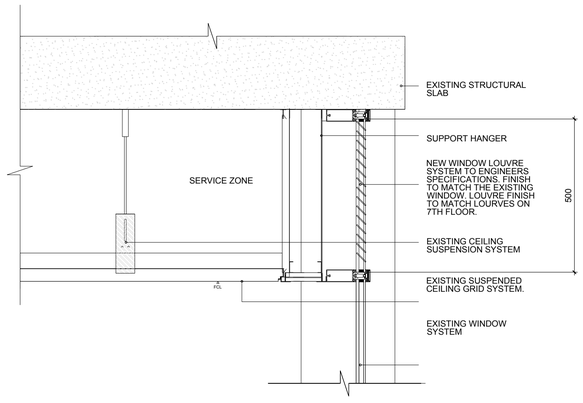

PROPOSED CEILING ABUTTING WINDOW DETAIL SCALE 1:10

SECTION 3RD FLOOR

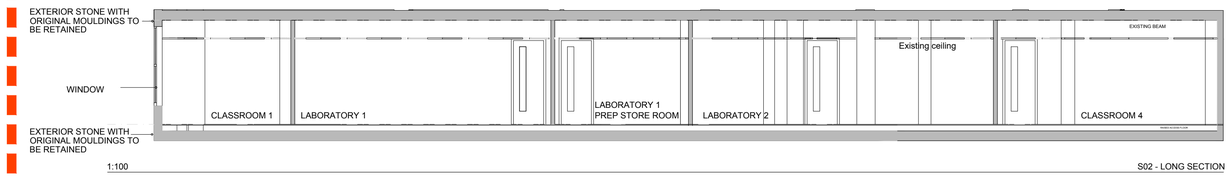

PROPOSED LONG SECTION SCALE 1:100

VANTAGE BC	client
3RD FLOOR BRIDGEWATER HOUSE 58-60. WHITEWORTH ST, MANCHESTER	project
PROPOSED WINDOW LOUVRE DETAILS	title
VBC04	job No.
AX01	dwg No.
1:50 @ A1	scale
LA	drawn

TFP

thefridayproject
lucy@fridayproject.co.uk