


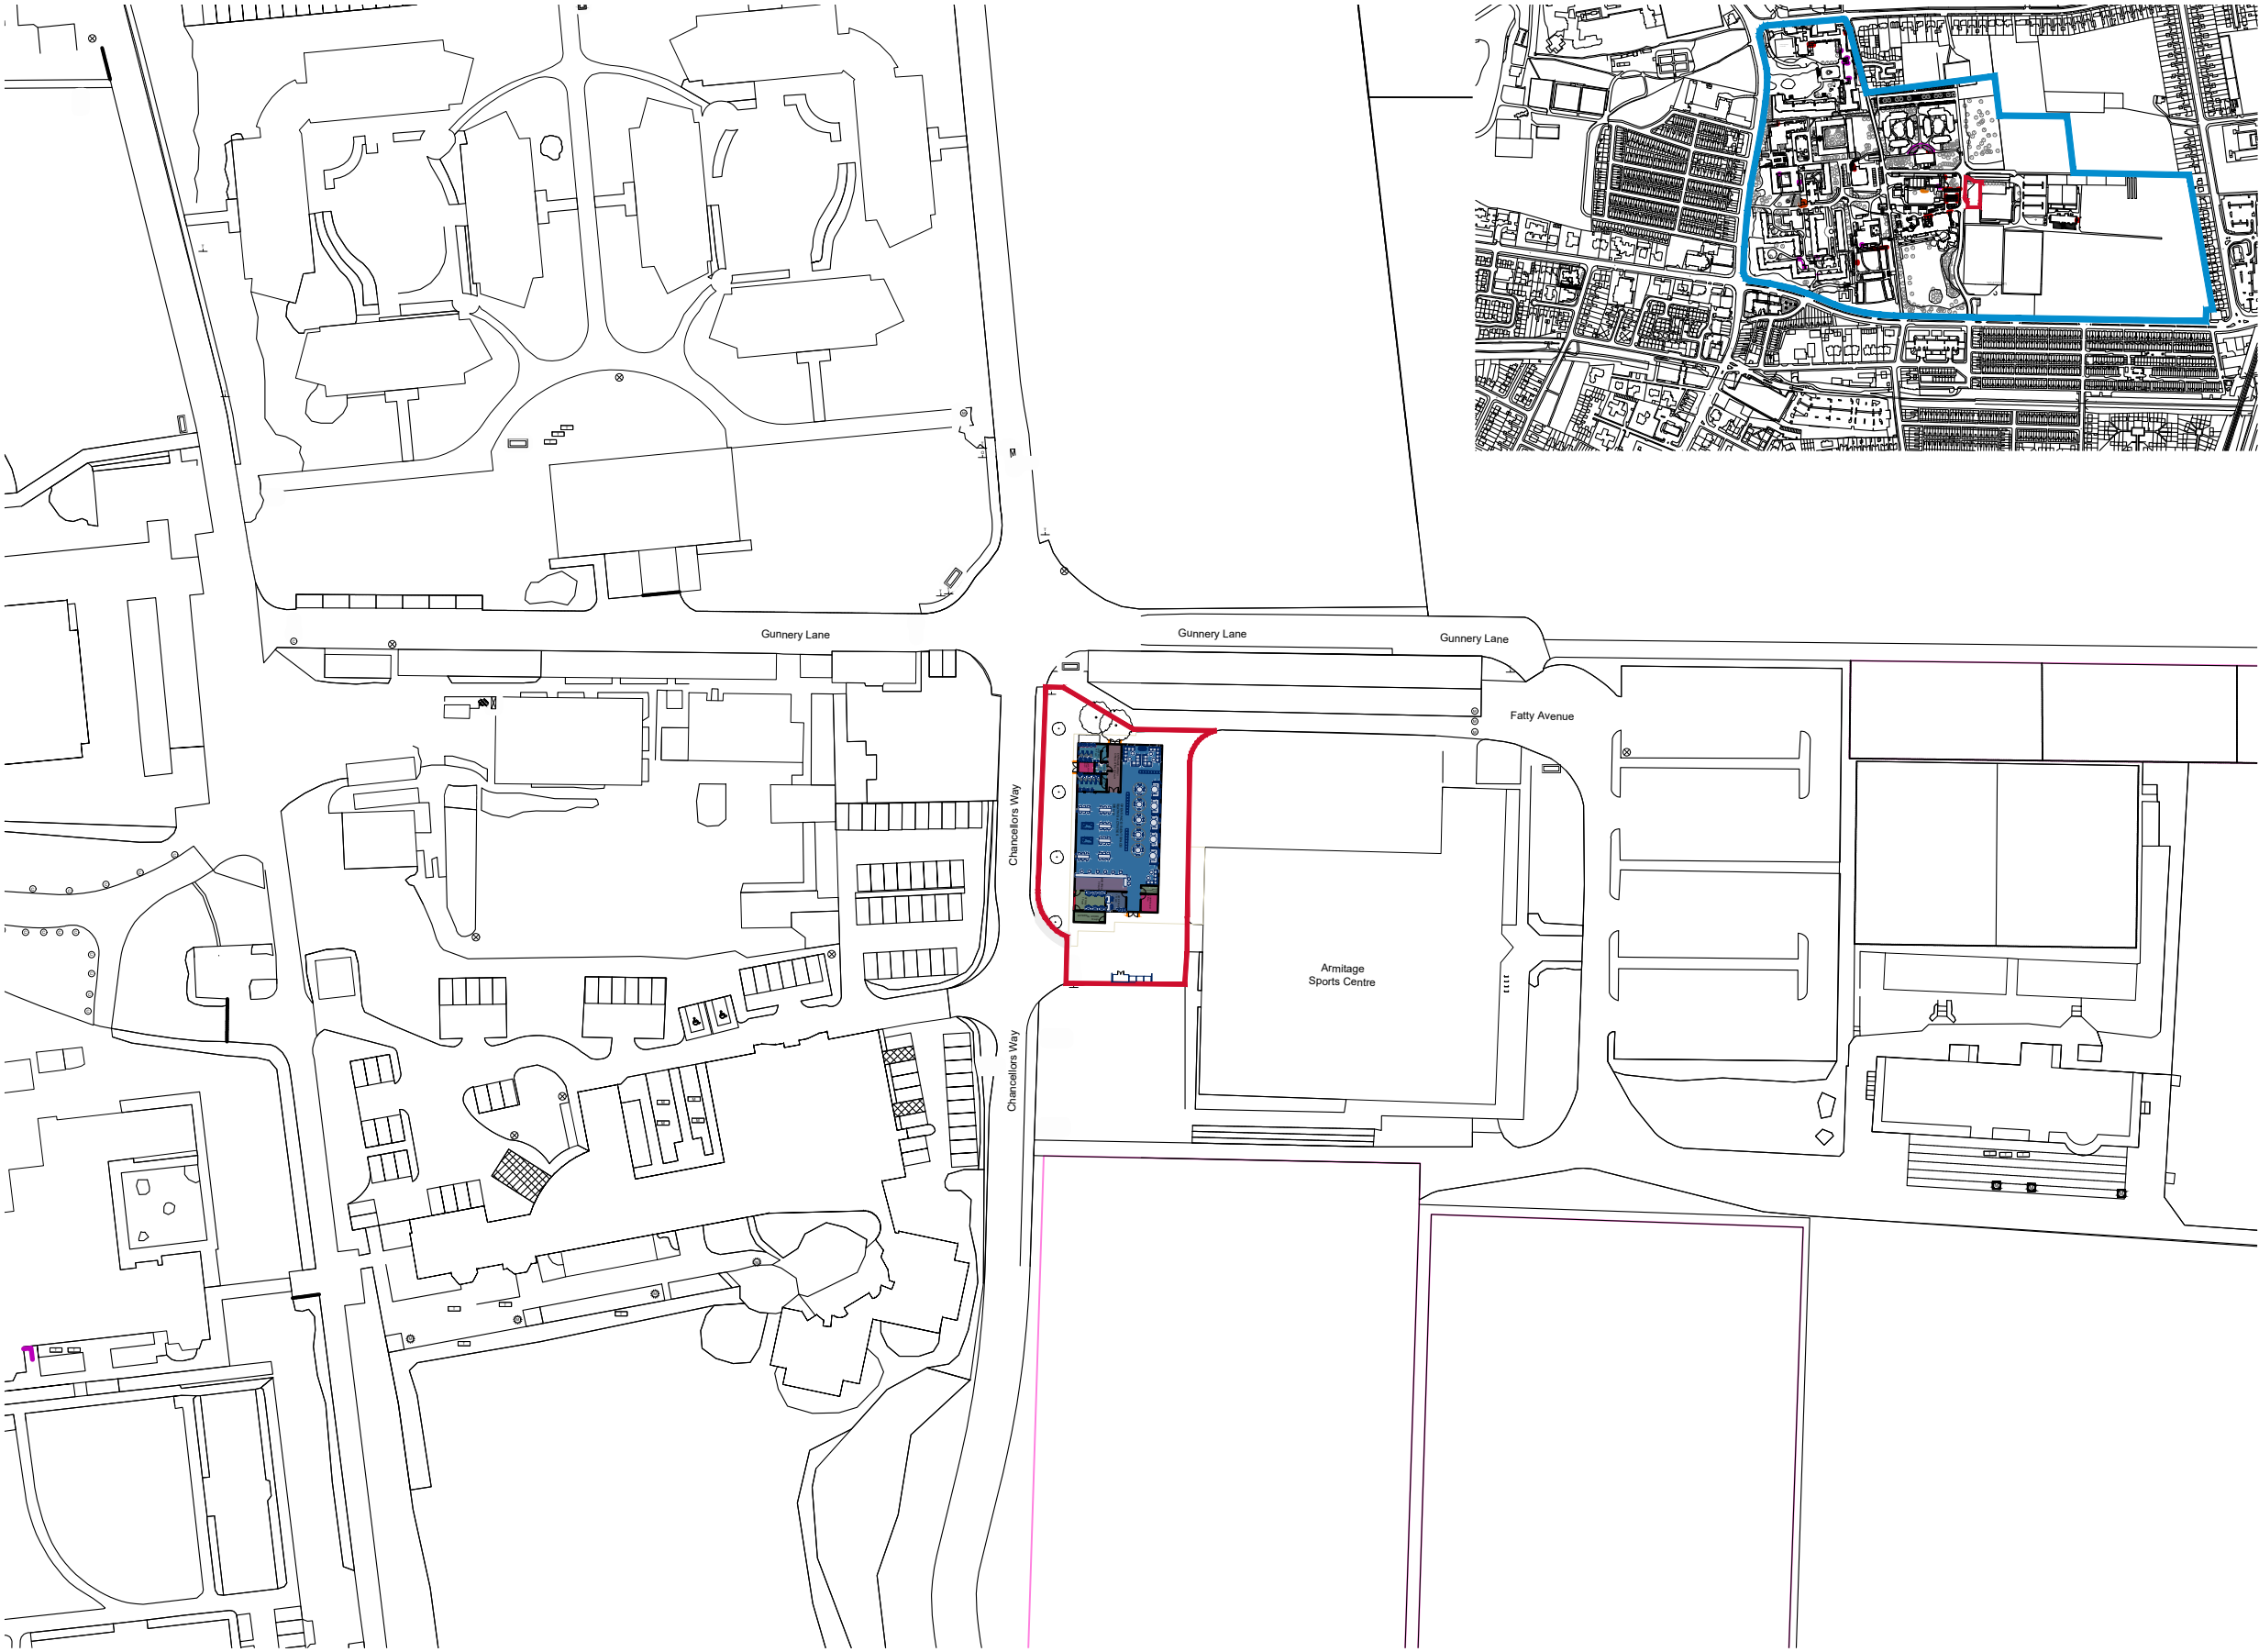

Location Plan

SCALE : 1:1250

LEGEND

- PLANNING BOUNDARY LINE
- BLUE LINE BOUNDARY

Rev	Description	Date
P01	First issue.	06/03/2025
P02	Updated to suit new site boundary	19/03/2025

Client:

UOM

Project Title:

SQUIRRELS BAR
REPROVISION

RLB ID:	Drawing Number:
004150	02

Drawing Title:

LOCATION PLAN

Stage:	Status:	Revision:
PLANNING	S0	P02

Date:	Size	Scale:
01/05/2025	A3	1:1250



1 King Street, Manchester, UK, M2 6AW
+44 (0) 161 868 7700 RLB_UK RLB.com

Contact: Amy Le Vasseur@uk.rlb.com

Author: Thomas.Tunstall@uk.rlb.com

QA: Amy Le Vasseur@uk.rlb.com

This drawing is to be read in conjunction with all other associated specifications, schedules, drawings and information issued.
Do NOT scale this drawing. Check and verify ALL dimensions and levels and on site before work commences. For discrepancies or omissions contact Rider Levett Bucknall.
All work and materials to conform with current applicable statutory legislation and regulations.
All work to comply with Construction Design Management (CDM) 2015.
Drawings to be printed in colour, to the scale stated in the title block:
Print colour check (CMYK) Print size check 9mm
This information is not to be shared or replicated without permission from RLB. Copyright © 2021 Rider Levett Bucknall UK Limited.
0 25m 50m 1:1250
Ordnance Survey, (c) Crown Copyright 2020. All rights reserved. Licence number 100022432