
LEGEND

- DPM
- Interface Sealing Membrane
- VCL
- Waterproofing
- Thermal Line/ Air Tightness
- Compartment Line

Note
Horizontal pre-cast joint shown indicatively refer to drawing 21350 for further detail

Bottom 3 bricks from FFL to be hand selected darker bricks from pallets

Sealing between panels to reflect detail as advised by Speciaslist PCC Sub-Contractor

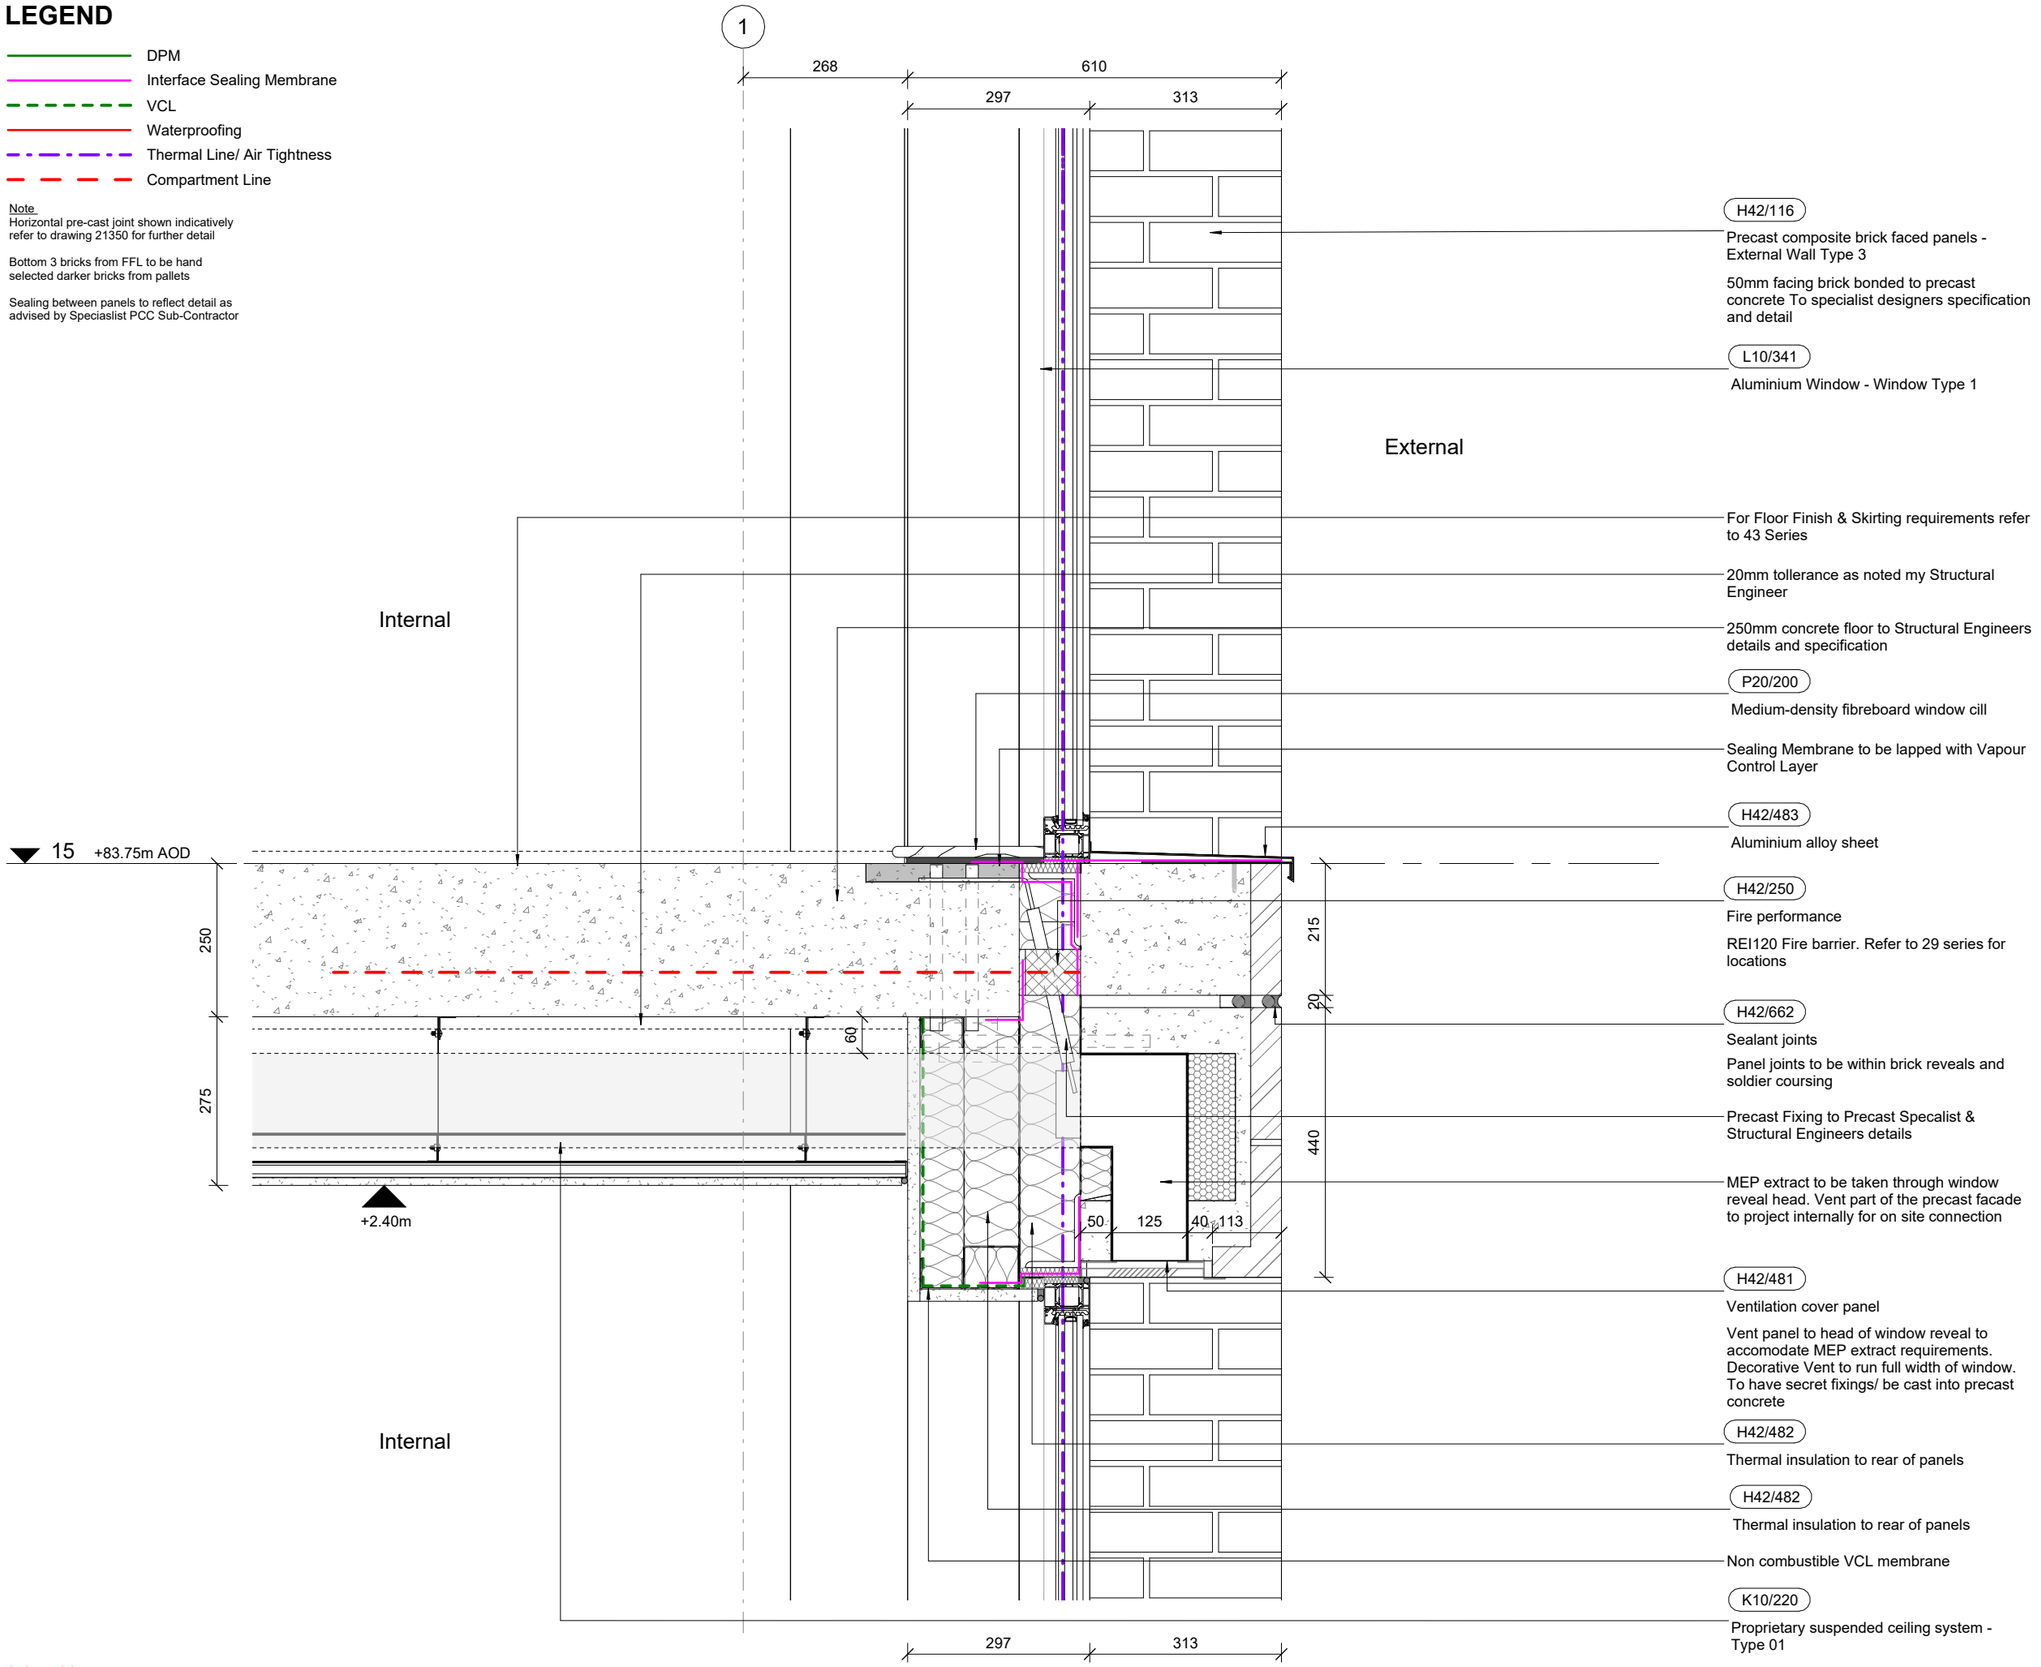

Revision Notes
Slab edge updated to reflect Thorp's latest details

© COPYRIGHT

The copyright in this drawing is vested in Sheppard Robson and no license or assignment of any kind has been, or is, granted to any third party whether by provision of copies or originals or otherwise unless agreed in writing.

DO NOT SCALE FROM THIS DRAWING

The contractor shall check and verify all dimensions on site and report any discrepancies in writing to Sheppard Robson before proceeding work

FOR ELECTRONIC DATA ISSUE

Electronic Data / drawings are issued as "read only" and should not be interrogated for measurement. All dimensions and levels should read, only from those values stated in text on the drawing.


NOTES
Drawings are design intent & coordination only, refer to specialist subcontractors packages for full information. All subcontractor to subcontractor interfaces and compatibility remain the responsibility of the main contractor and subcontractors.
All to be read in conjunction with facade engineers specification

All brick returns to be formed with pistol bricks. No mitred bricks joints will be acceptable

REVISIONS

REV.	DATE	AMENDMENT
P05	16/08/2024	Stage 4 Interim Issue
P06	09/12/2024	WS4 - Update following client instruction to reduce height by 75mm per floor
P07	12/12/2024	WS4 - Update following BS9991 updates workshop with Cundall
P08	31/01/2025	Interim WS4 issue
P09	04/02/2025	ASite file upload error - replacement files
P10	20/02/2025	WS4 issue
P11	07/03/2025	WS4 - Drawing Updates

KEY PLAN

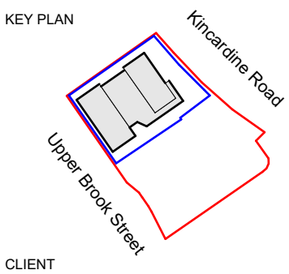

CLIENT
McLaren PROPERTY

A3

SHEPPARD ROBSON
77 Parkway Camden Town London NW1 7PU
T: +44 (0)20 7504 1700 E: enquiries@sheppardrobson.co.uk

PROJECT
Upper Brook Street PBSA - McLaren
DESCRIPTION
Section Detail
Typical Window Head & Sill Detail
STAGE
Stage 4

SR NO.	SCALE@A3	DATE
6601	1 : 10	07/03/2025
ORIGINATOR	CHECKED	AUTHORISED
RA	MT	MT

REV.	STATUS	PURPOSE FOR ISSUE
P11	S4	For Approval

DRAWING NO.
MAUBS-SRA-XX-XX-DR-AR-21661