


VISUAL SCALE 1:100 @ A3



01_P-Elevation
1 : 100

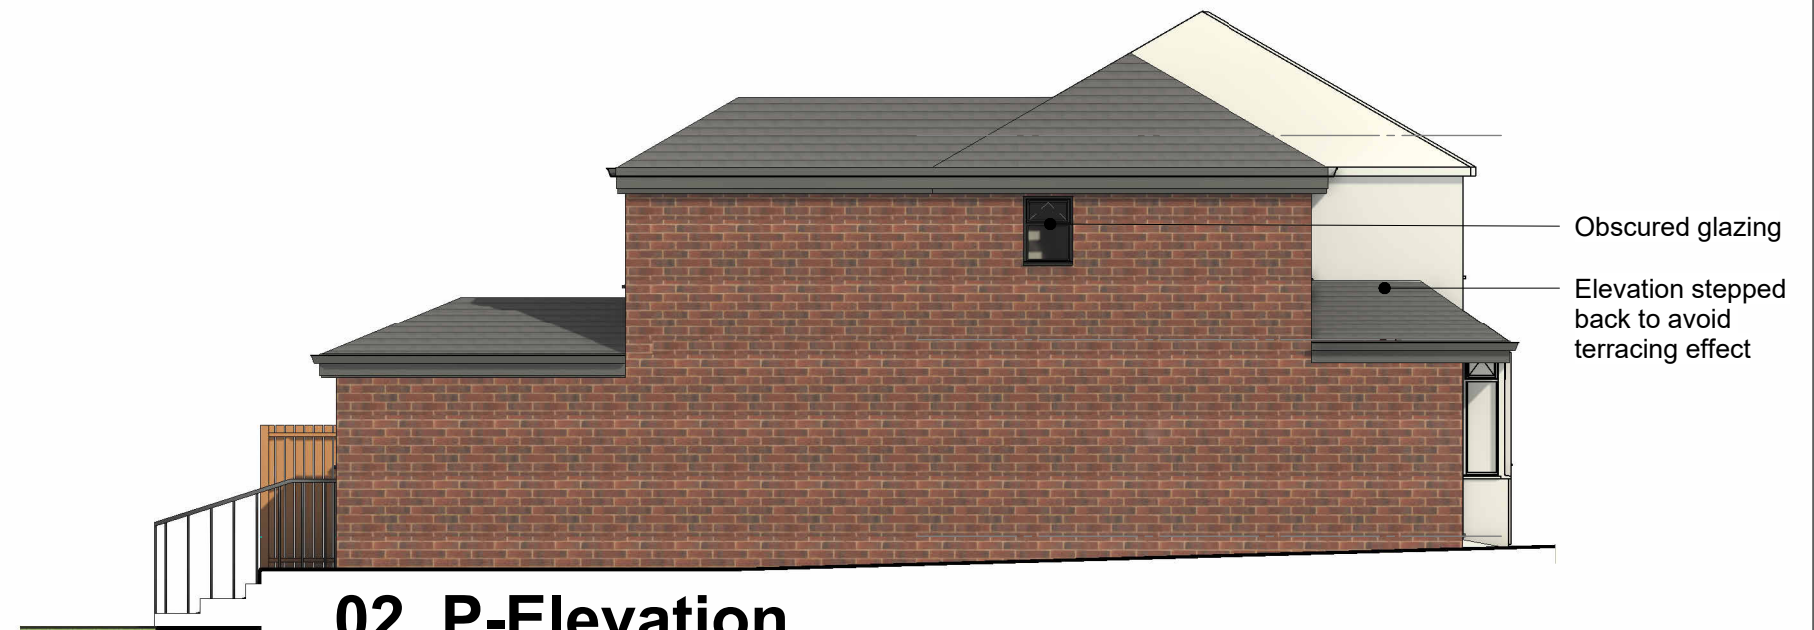

02_P-Elevation
1 : 100



03_P-Elevation
1 : 100



04_P-Elevation
1 : 100

COPYRIGHT © ALL RIGHTS RESERVED BY VIKAS ALYAS LTD. DO NOT SCALE FROM DRAWING. DRAWING INDICATES DESIGN INTENT ONLY. REPORT ANY DISCREPANCIES TO CLIENT / VA LTD. NOT TO BE USED FOR CONSTRUCTION UNLESS STATED SO. TO BE READ IN CONJUNCTION WITH OTHER DRAWINGS OR SPECIFICATION WHERE PROVIDED.



0161 511 8479

vikas@architek.uk
916 Stockport Road, Levenshulme, Manchester, M19 3AB

No.	Description	Date
P1	Issue to Planning	11.12.2024
P2	Updates to planners concern	13.02.2025
P3	Updates to planners concern	20.03.2025

PROJECT Two storey side and part single storey rear extension, and garage conversion and new outbuilding	
MANCHESTER CITY COUNCIL	PURPOSE OF ISSUE Planning

ADDRESS 75 Kearsley Rd, Manchester M8 4QJ
SHEET Proposed Elevations

CLIENT Mr Usama Zafar		
Date 10.12.2024	Project number 1302	Scale (@ A3) 1 : 100
Drawn by NA	DRAWING NUMBER A105	REV P3
Checked by VA		