




KEY PLAN
1:500@A1

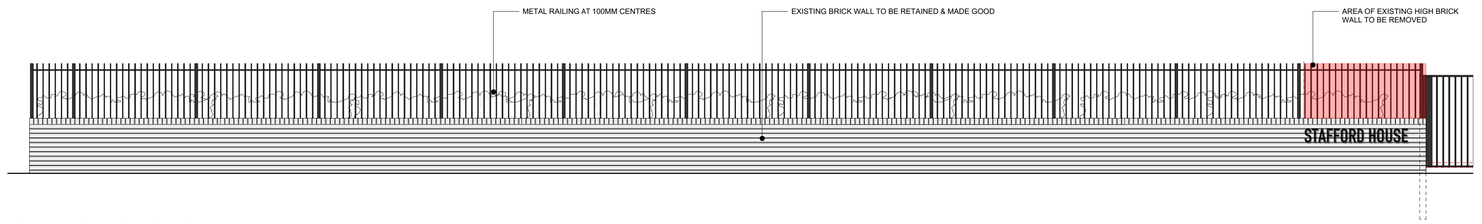


BOUNDARY TO LAINDON ROAD CONTEXT ELEVATION
1:100@A1

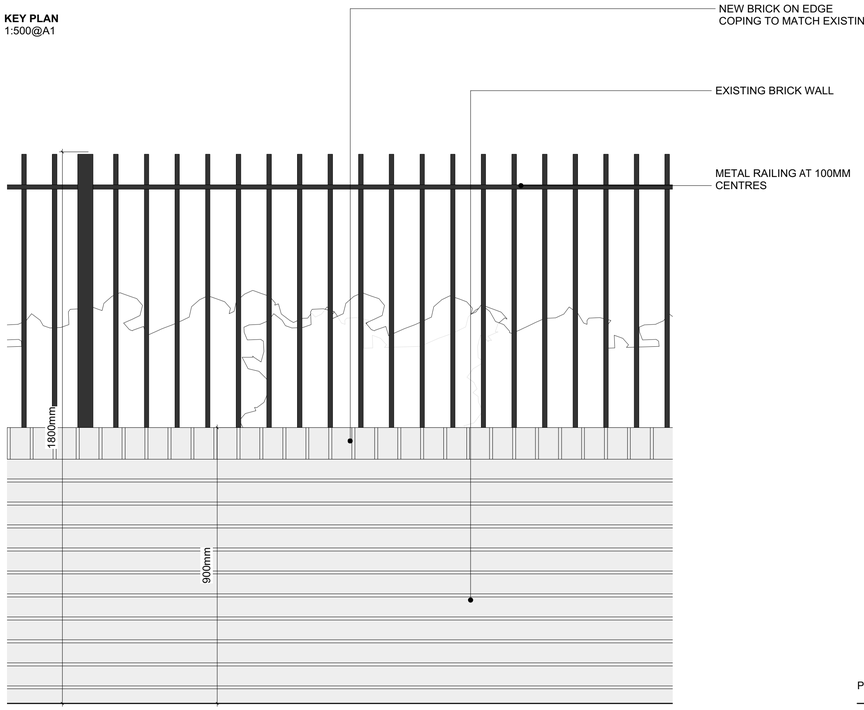

HIGH BOUNDARY WALL TO LAINDON ROAD ELEVATION
1:10@A1

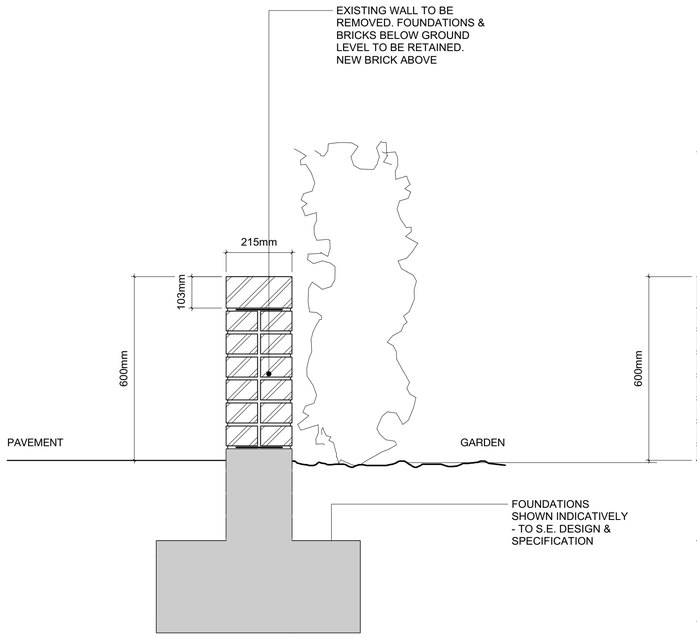

LOW BOUNDARY WALL TO LAINDON ROAD SECTION
1:10@A1

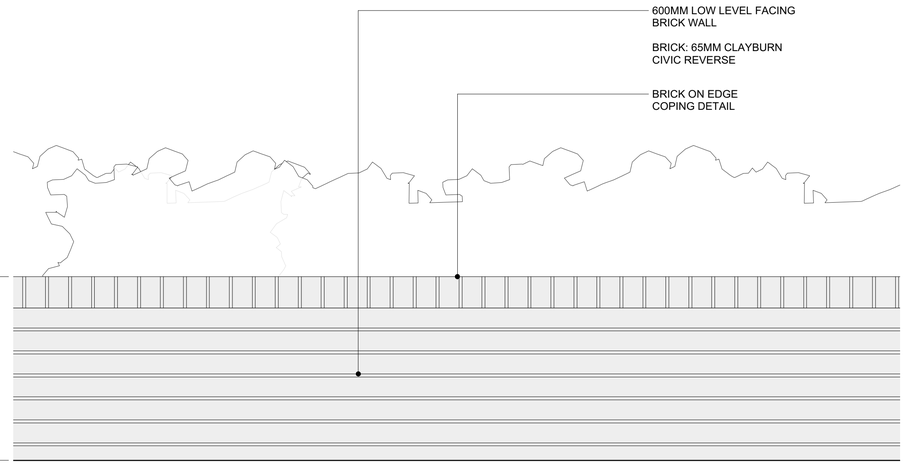

LOW BOUNDARY WALL TO LAINDON ROAD ELEVATION
1:10@A1

0.6M BRICK BOUNDARY WALL
1:10 @ A1

CONSTRUCTION

IMPORTANT NOTES:

REVISION	DATE	DESCRIPTION

CLIENT: BRITANNIA GROUP
PROJECT: PROPOSED RESIDENTIAL DEVELOPMENT
ADDRESS: VICTORIA PARK PROBATION CENTRE
DRAWING TITLE: 0.6M BRICK BOUNDARY WALL
SCALE: 1:10 @ A1 **DATE:** APRIL 2024
DRAWING NO: A662_C_4002

OLLIER SMURTHWAITE ARCHITECTS
40 King Street, Manchester, M2 6BA
T 0161 883 0838
F 0161 883 0839
E mail@olliersmurthwaite.com

© Copyright Ollier Smurthwaite Architects