



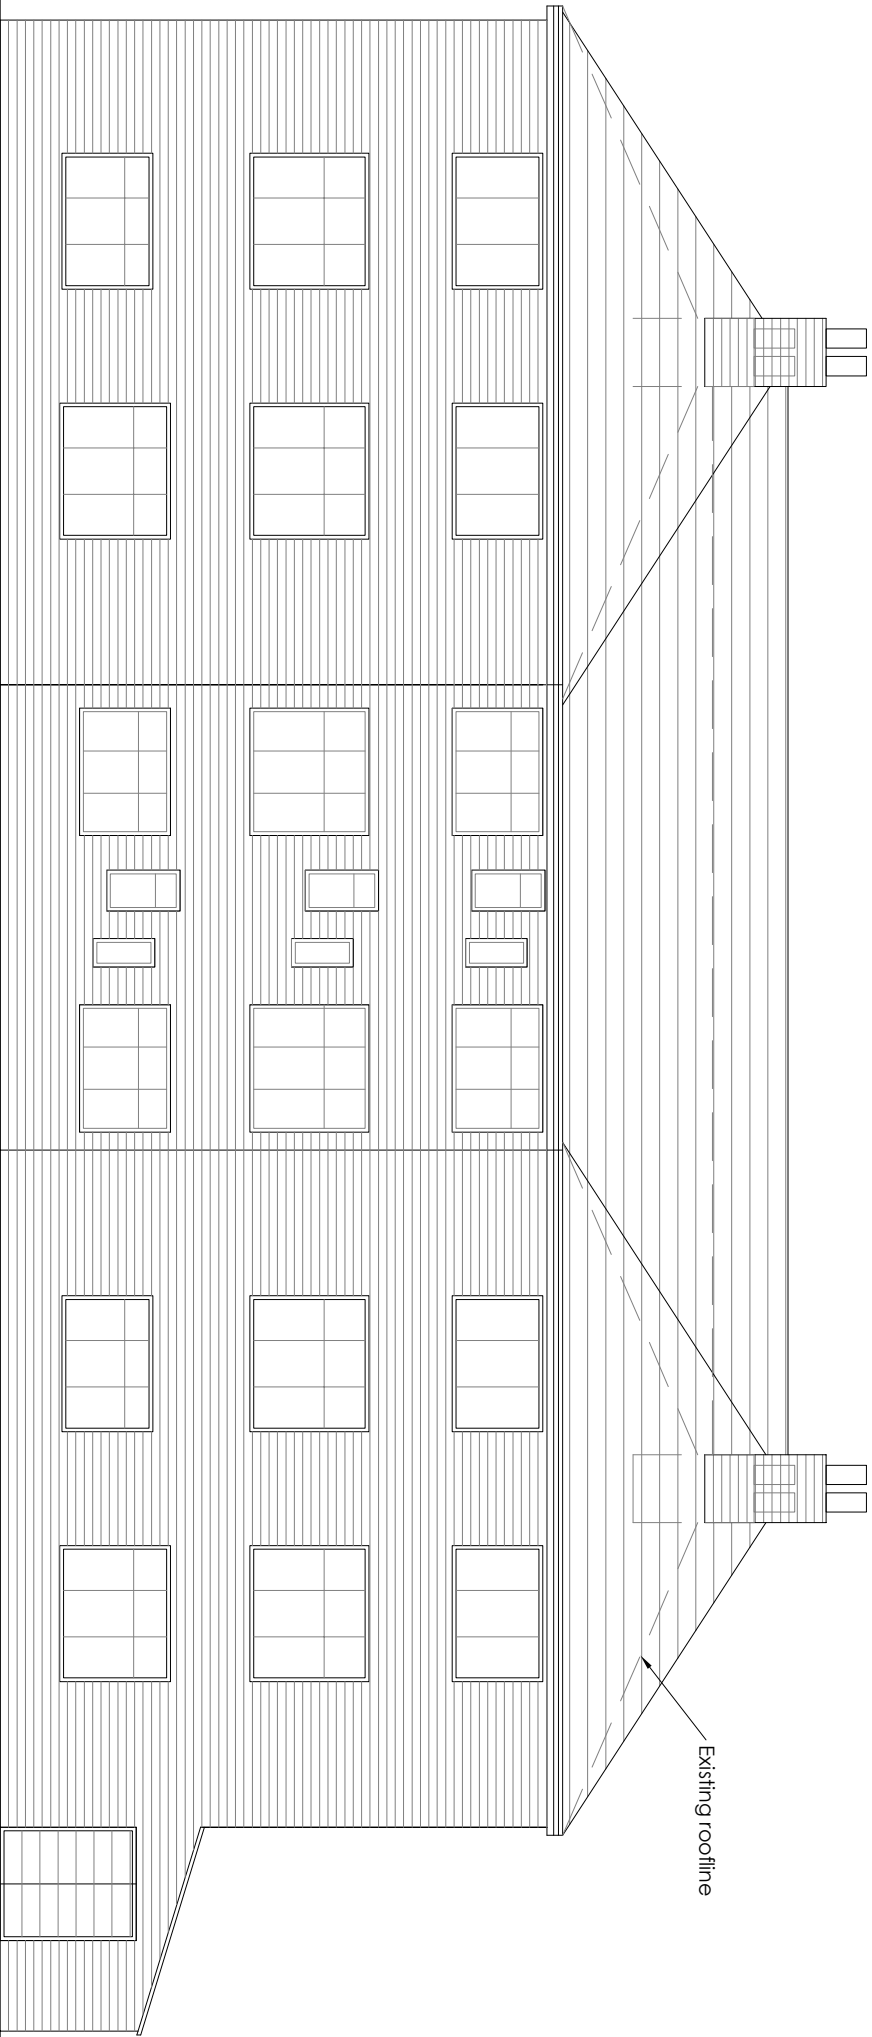

PROPOSED REAR ELEVATION

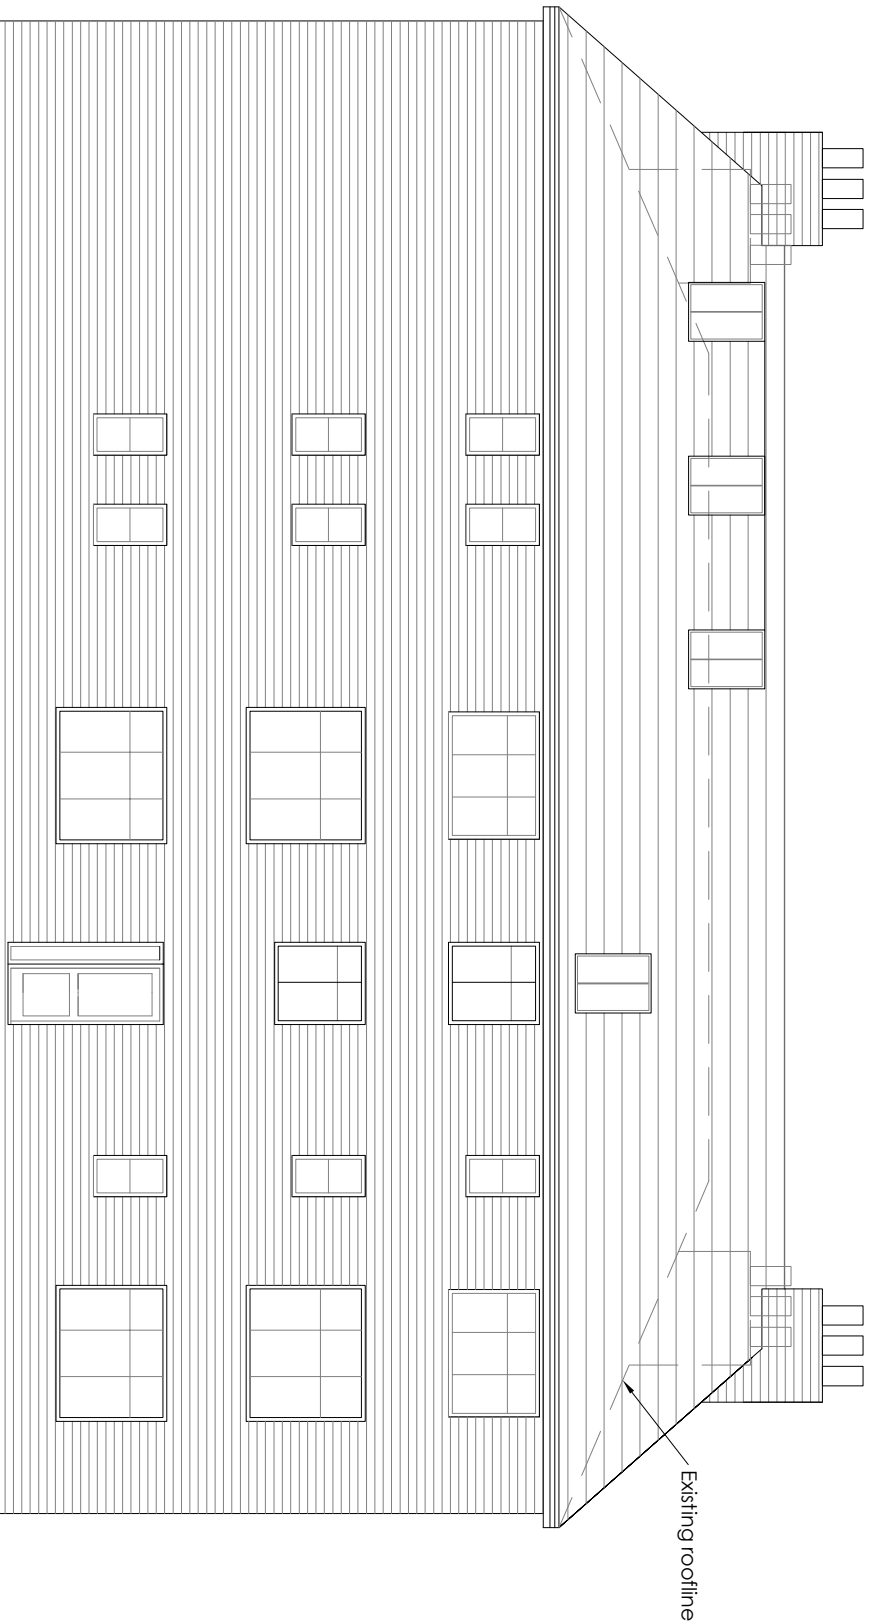

PROPOSED SIDE ELEVATION

REVISIONS

NO.	DATE	BY	SCALE	AREA	SQ. FT.
1	JUL 24	FW	1:100		

PROJECT: Roof extension to Corfax Court
Lower Park Rd, Manchester

CLIENT: Njoy Student Living

TITLE: Proposed rear and side elevations