


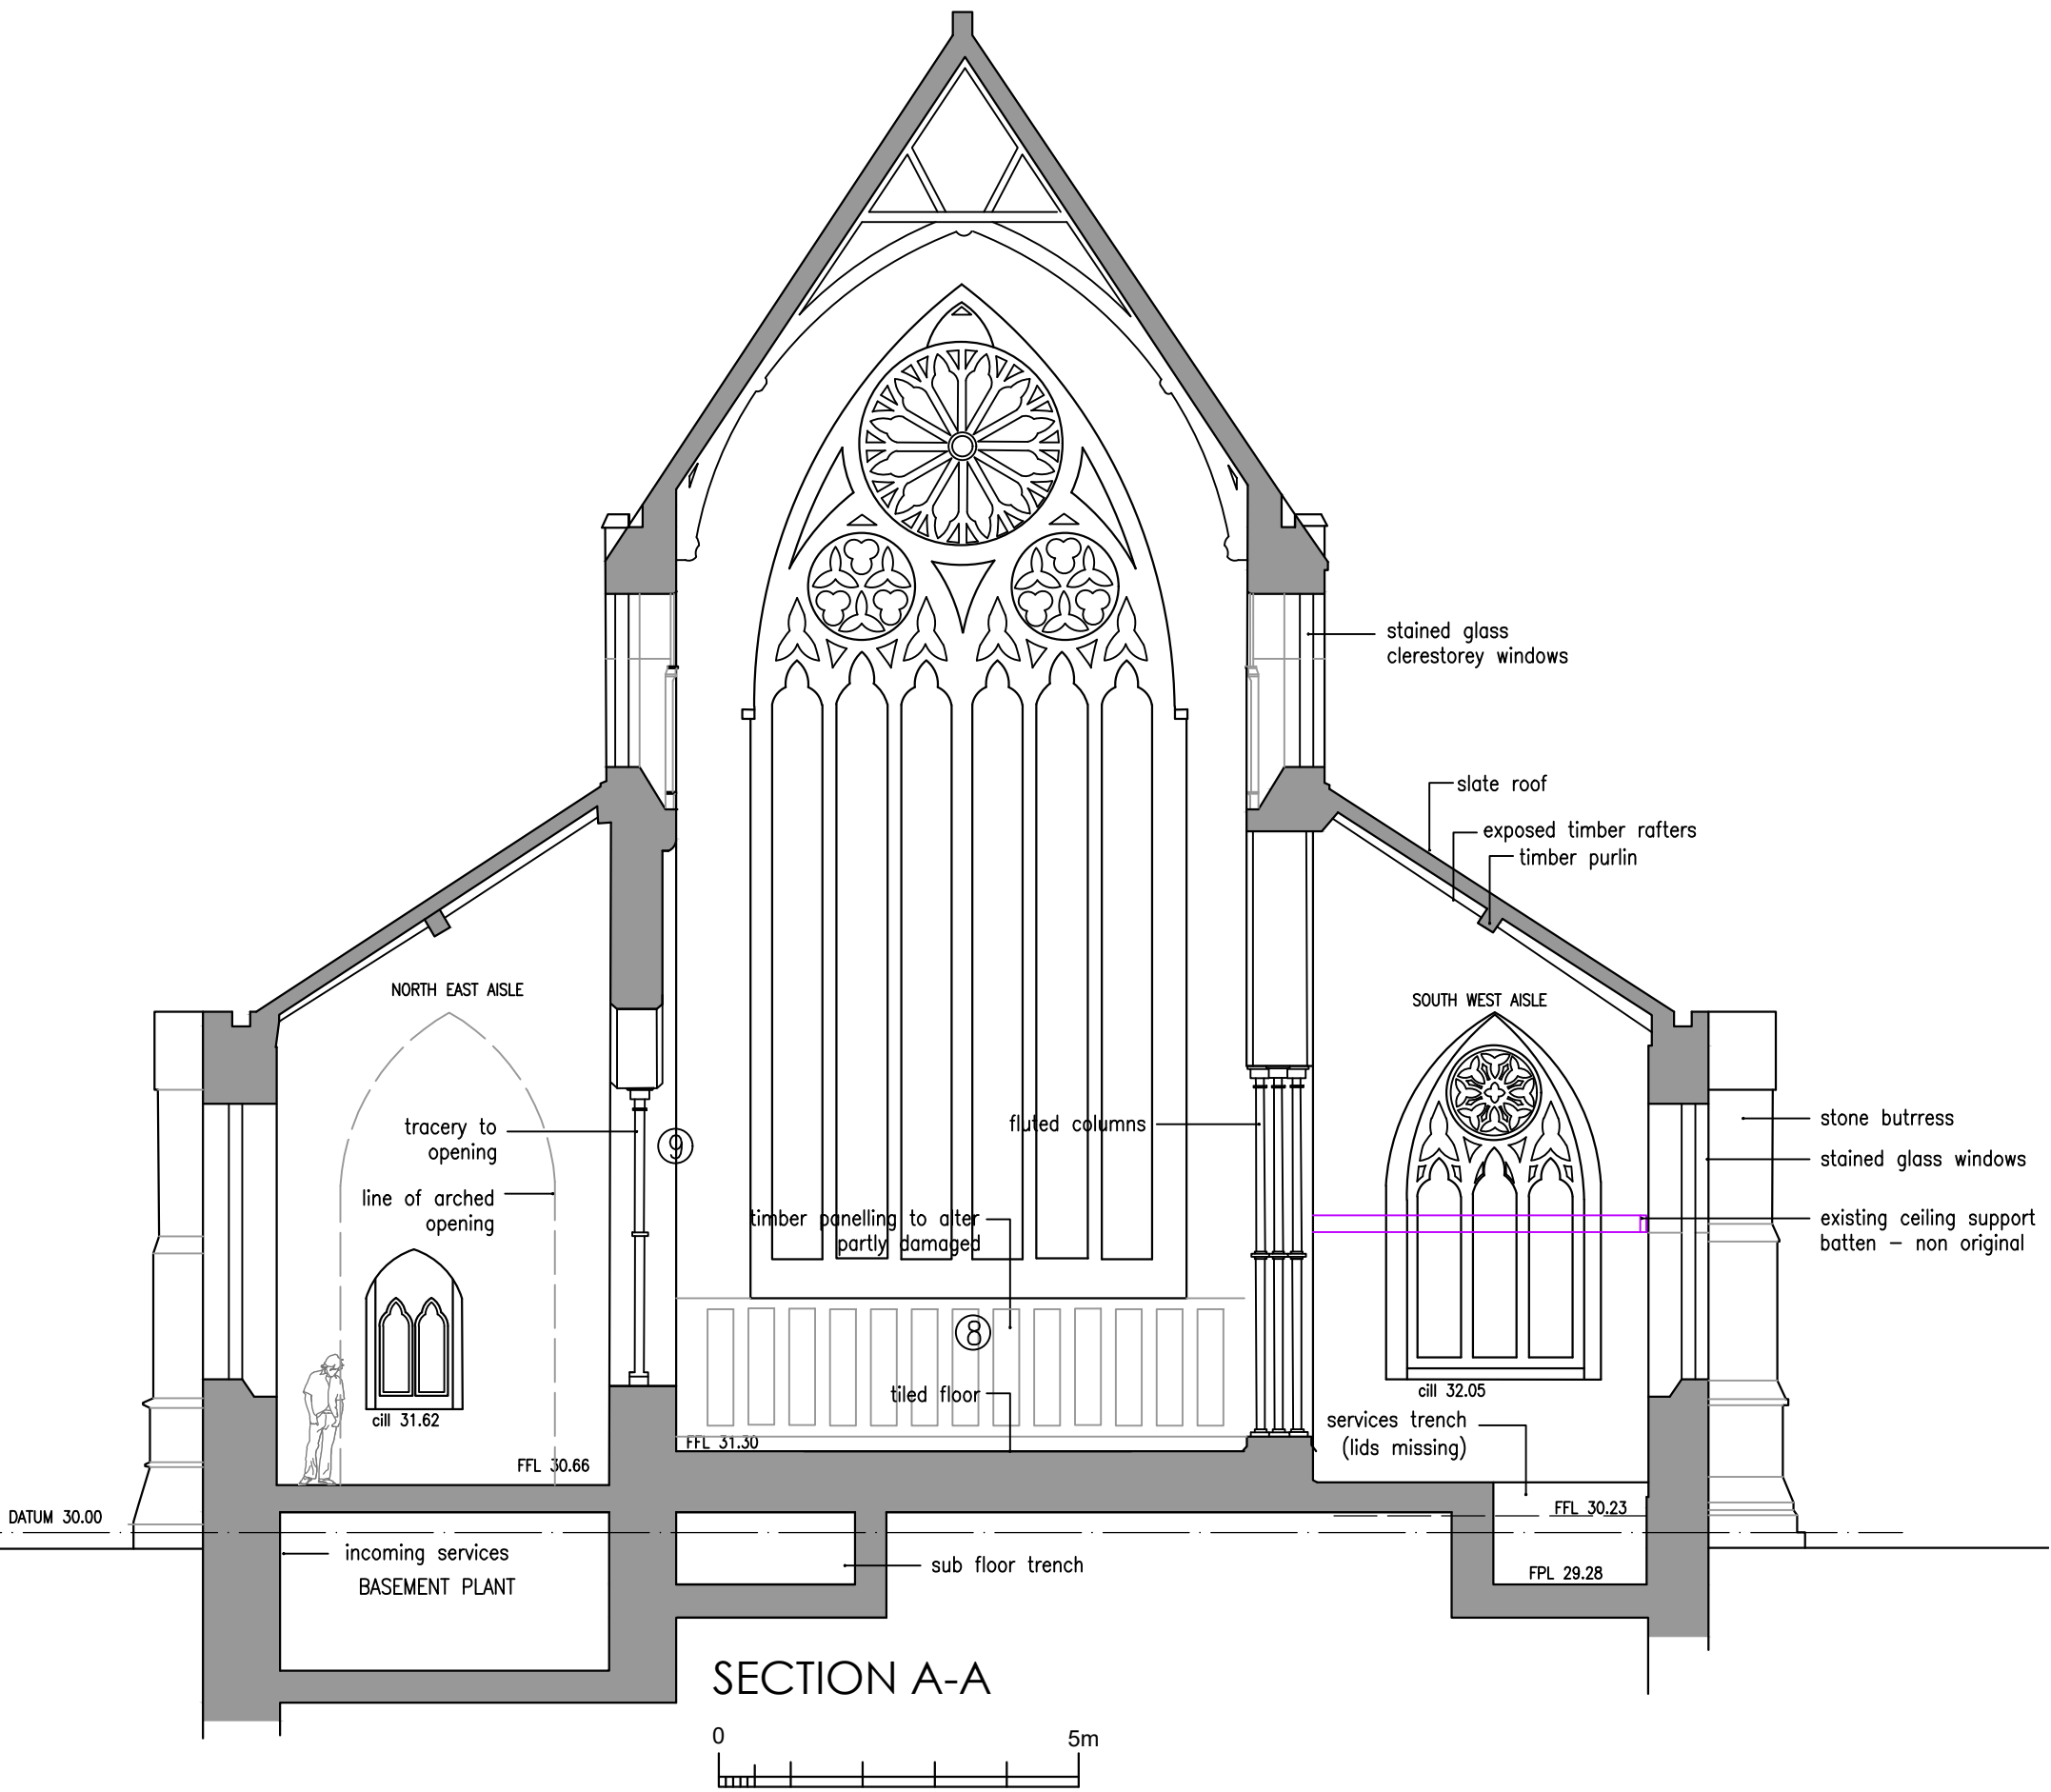

A BASEMENT ADDED 14.02.25
revisions

existing cross section a-a
st marys chapel
hulme

date: december 2022	scale 1:100 @a3
status: preliminary	dwg. d433/D06 rev A

DO NOT SCALE - IF DIMENSIONS ARE NOT GIVEN PLEASE ASK

architectural designworks limited

designworks

