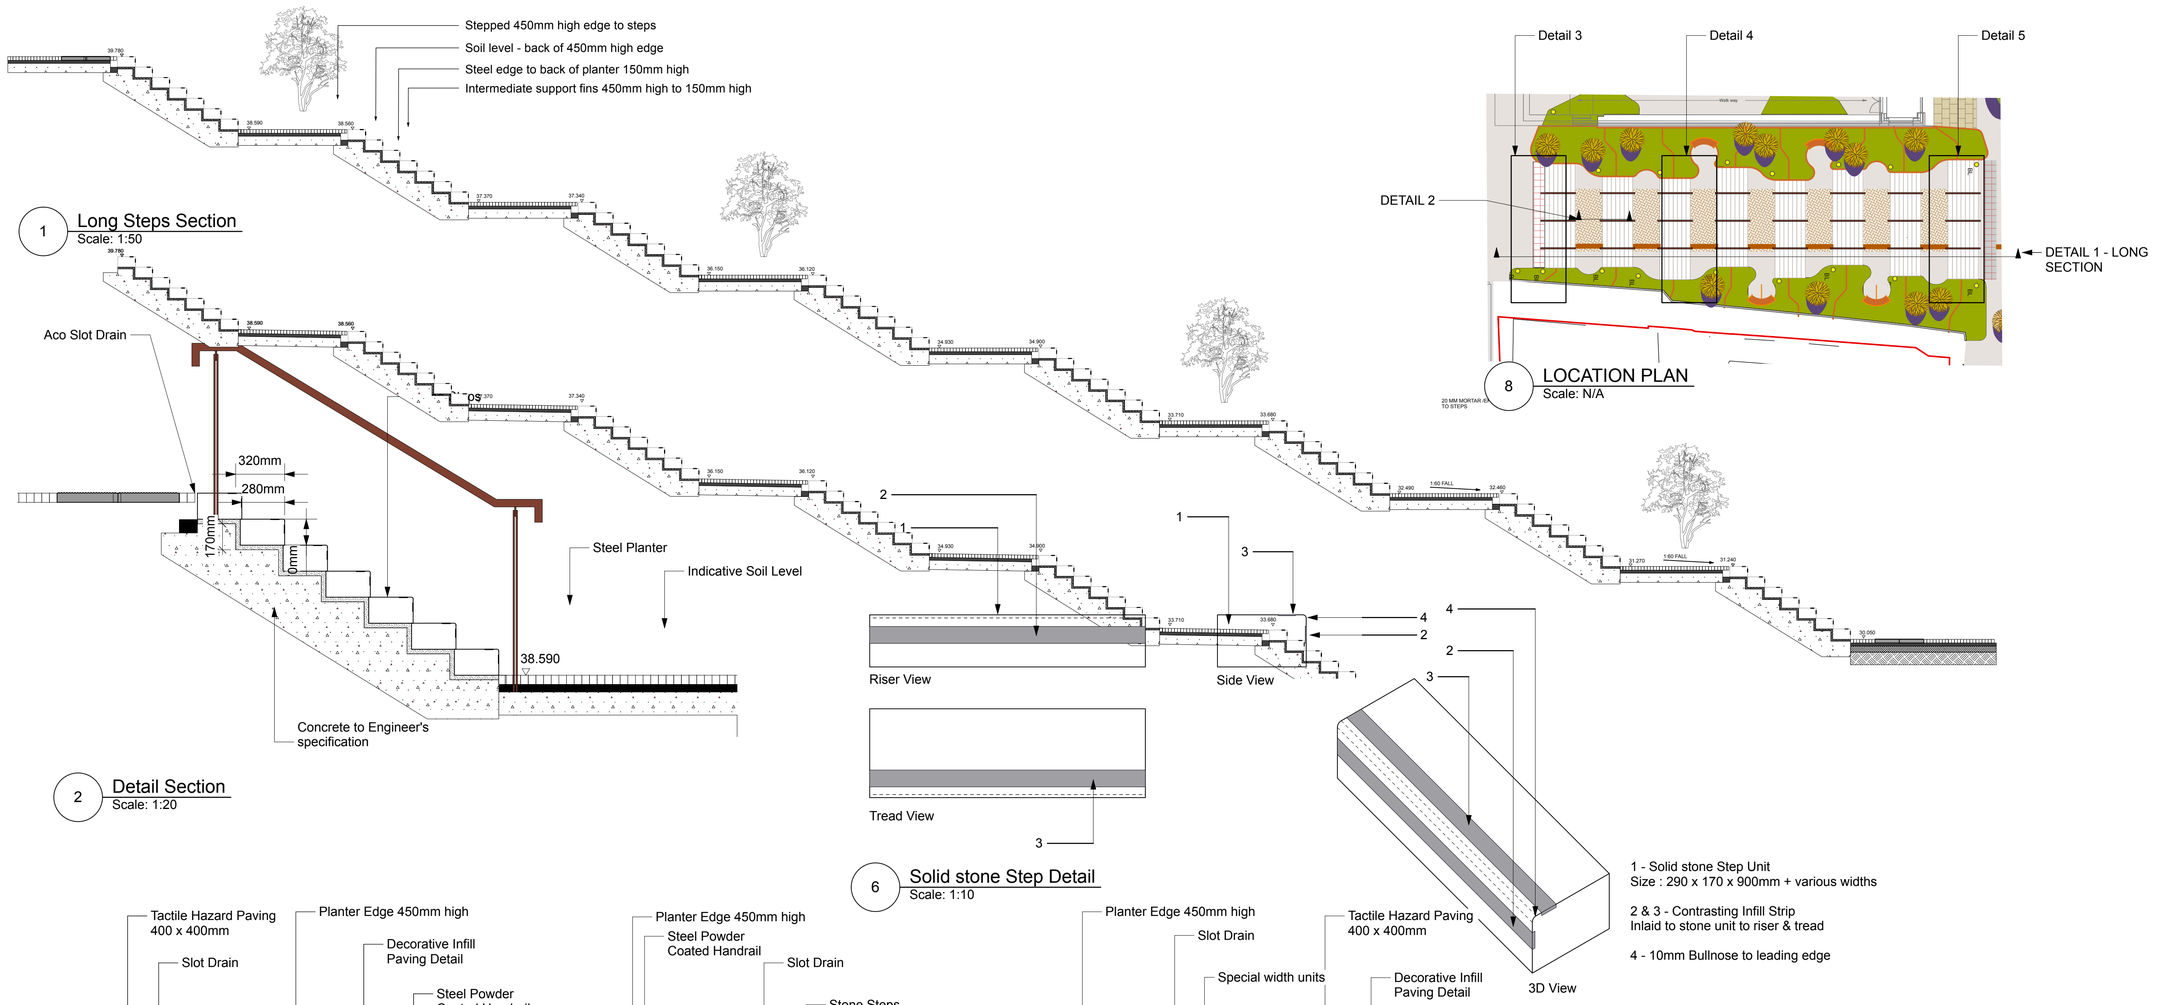


1 Long Steps Section
Scale: 1:50

2 Detail Section
Scale: 1:20


6 Solid stone Step Detail
Scale: 1:10

1 - Solid stone Step Unit
Size : 290 x 170 x 900mm + various widths


2 & 3 - Contrasting Infill Strip
Inlaid to stone unit to riser & tread

4 - 10mm Bullnose to leading edge


8 LOCATION PLAN
Scale: N/A

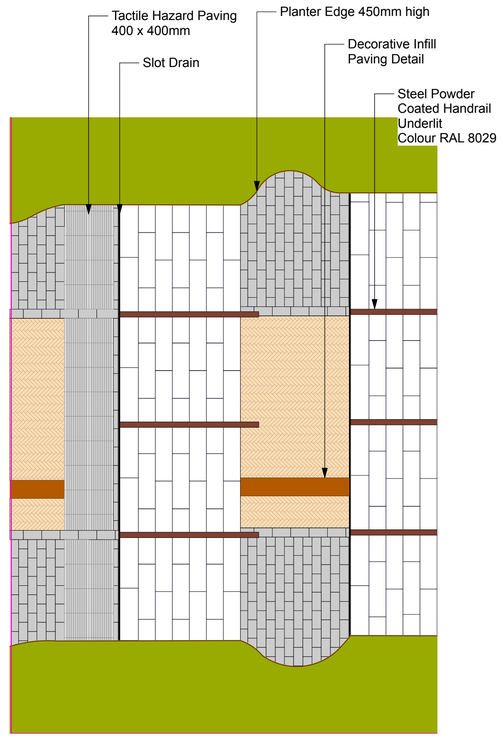


3 Typical Paving Layout - Top of Steps
Scale: 1:50

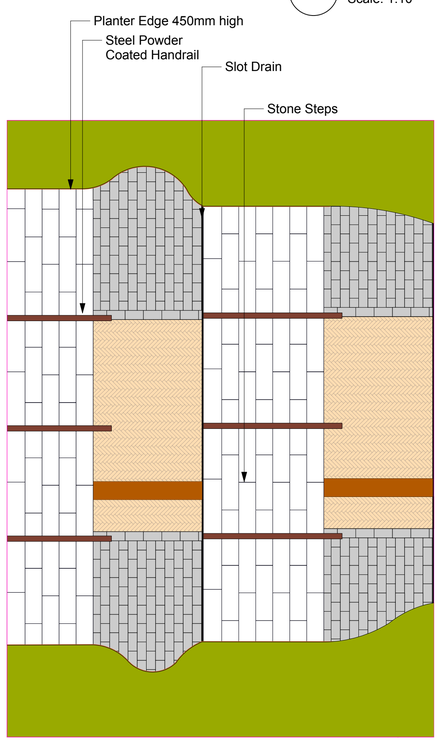

4 Typical Paving Layout - Landings
Scale: 1:50

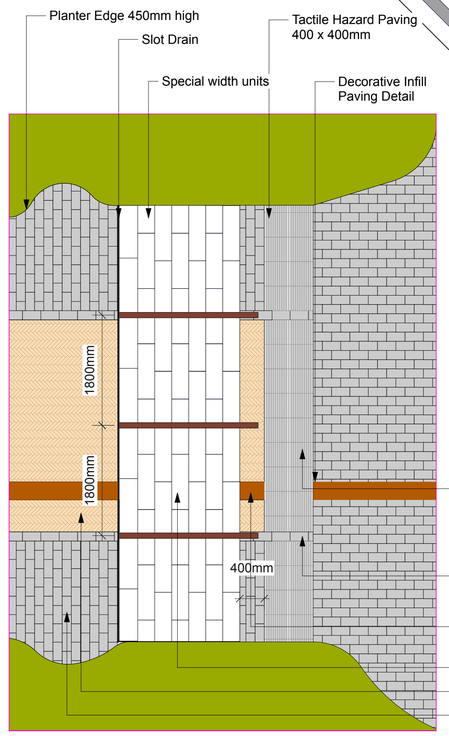

5 Typical Paving Layout - Bottom of Steps
Scale: 1:50

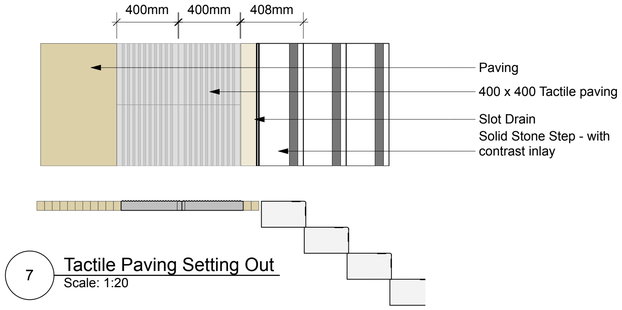

7 Tactile Paving Setting Out
Scale: 1:20

1- Artro Block Paving
Size: 220mm x 55mm x 80mm
Colour: Heather / Bracken 50:50 mix
Laying style: Laid to Herringbone

2- Kellen Breccia
Size: 200mm x 100mm x 80mm
Colour: Magma
Laying style: Laid to Staggered bond

3- Kellen Breccia Magma
Size: 200mm x 100mm x 80mm
Colour: Magma
Laying style: Laid to Single stretcher course

4- Contrasting Organge paving unit

5- Stone Step Unit
Solid Granite
Colour: Trino
Size: 290mm x 170mm x 900mm = various widths

6- Tactile Corduroy Paving
Solid granite cut & shaped profile
Colour : Trino
Size: 400mm x400mm x 50mm

No dimensions are to be scaled from this drawing. All dimensions are to be checked on site.
Area measurements for indicative purposes only.

This drawing is the property of Wright Landscapes Limited. No part of the drawing may be reproduced in any manner without permission from Wright Landscapes Limited.

All Wright Landscapes drawings to read in conjuction with architectual / engineers plans & details.

Revision	Date	Description	Drawn	Approved
S5-P04	17-06-25	Changes to Notes	SB	NW
S5-P03	06-03-25	Notes to step height changed	SB	NW
S5-P02	02-12-24	Additional notes added	SB	NW
S5-P01	12-11-24	For Construction	SB	NW

WRIGHT LANDSCAPES LIMITED

E: info@wrightlandscapes.co.uk
W: www.wrightlandscapes.co.uk
T: 01244 541959

HEAD OFFICE
Pickmere Lane, Pickmere, Knutsford,
WA16 0JL

CLIENT	DOMIS CONSTRUCTION
PROJECT	WATERHOUSE GARDENS
DRAWING TITLE	Stair A - Landscape Section
DATE	06/02/2024
SCALE	AS NOTED
DRAWN	NW
SIZE	A1
APPROVED	CB
WORKSTAGE	Stage 5
DRAWING NUMBER	1174-WRI-XX-XX-DR-L-0018
SUITABILITY	S5
REVISION	P04

© Wright Landscapes Limited