



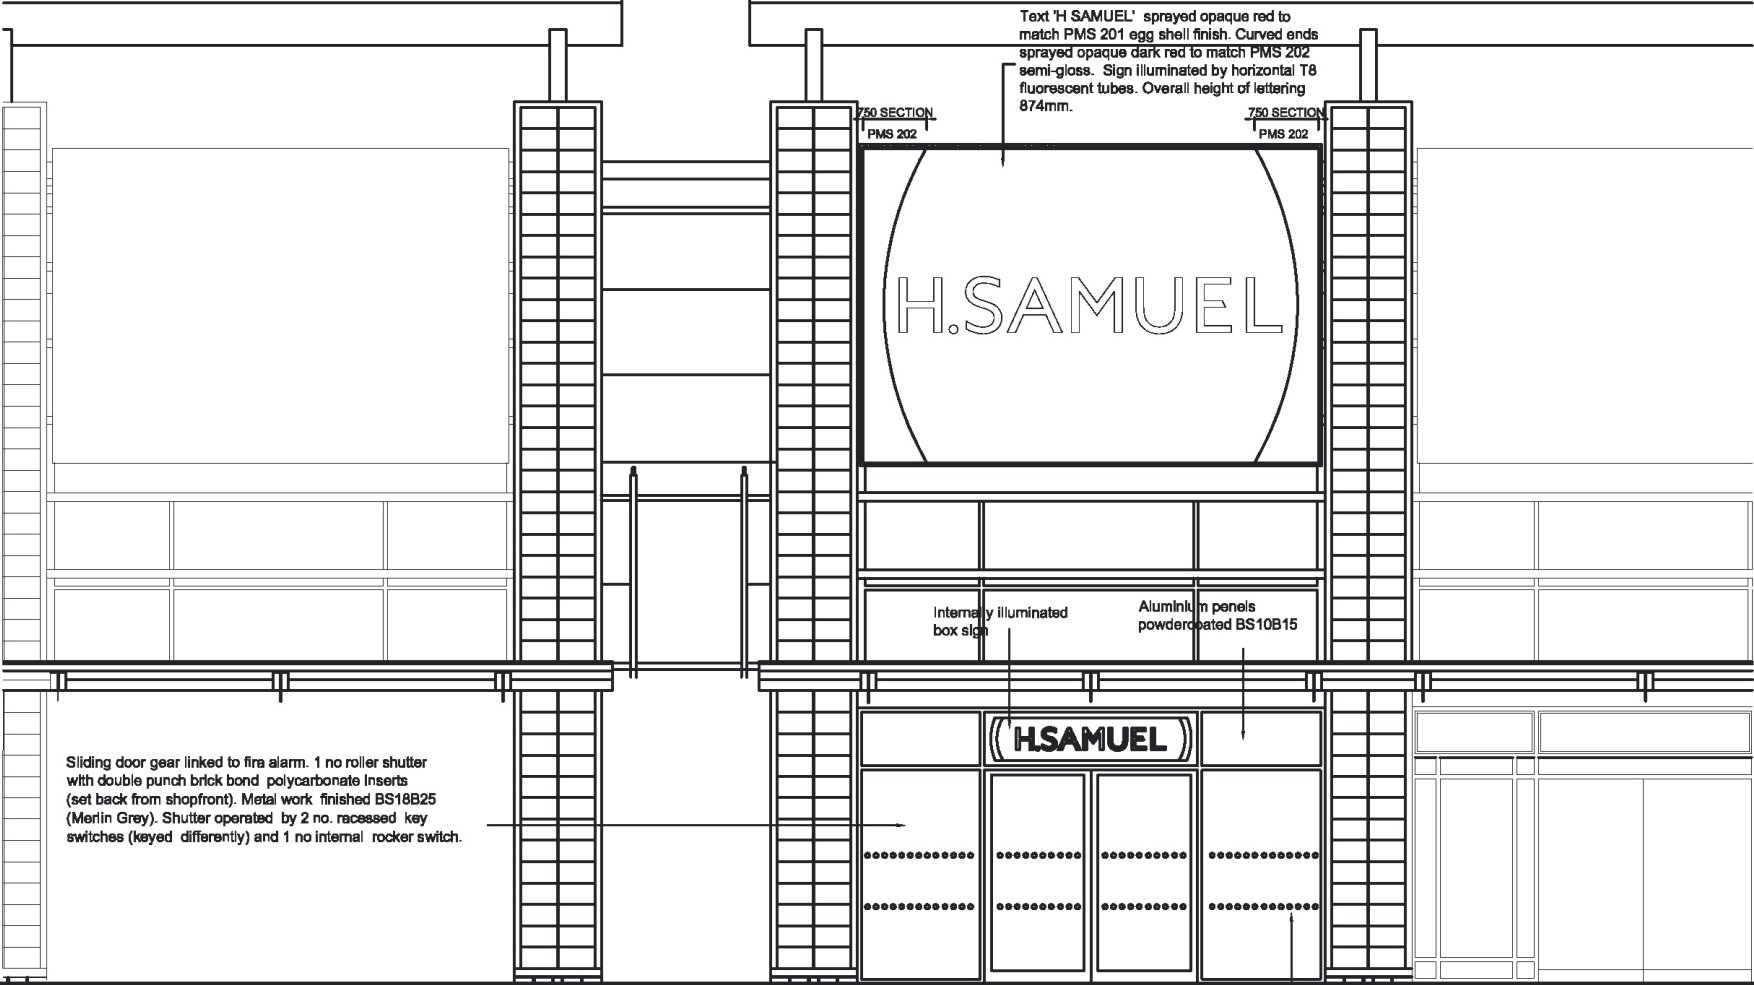

Scale 1:75  
Existing Elevation

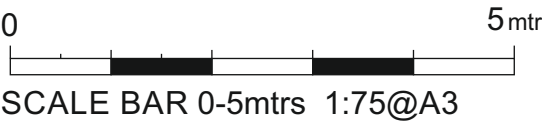

|                          |                           |                 |           |           |     |          |    |             |
|--------------------------|---------------------------|-----------------|-----------|-----------|-----|----------|----|-------------|
| CLIENT: Signet Jewellers |                           | DRAWING NUMBER: | JOB NO:   | DRAWN BY: | REV | DATE     | BY | DESCRIPTION |
| PROJECT:                 | H. Samuel Manchester Fort | DJ-0525-139     | 12991     | D.Jewkes  | A   | 00.00.25 | XX | XXXXXX      |
|                          |                           |                 |           |           | B   | 00.00.25 | XX | XXXXXX      |
| DESCRIPTION:             | Elevation                 | DATE:           | ITEM REF: | SCALE:    | C   | 00.00.25 | XX | XXXXXX      |
|                          |                           |                 |           |           | D   | 00.00.25 | XX | XXXXXX      |
|                          |                           |                 |           |           | E   | 00.00.25 | XX | XXXXXX      |

All measurements in millimetres unless stated otherwise.



Geeteesigns.com