
ALBERT SQUARE

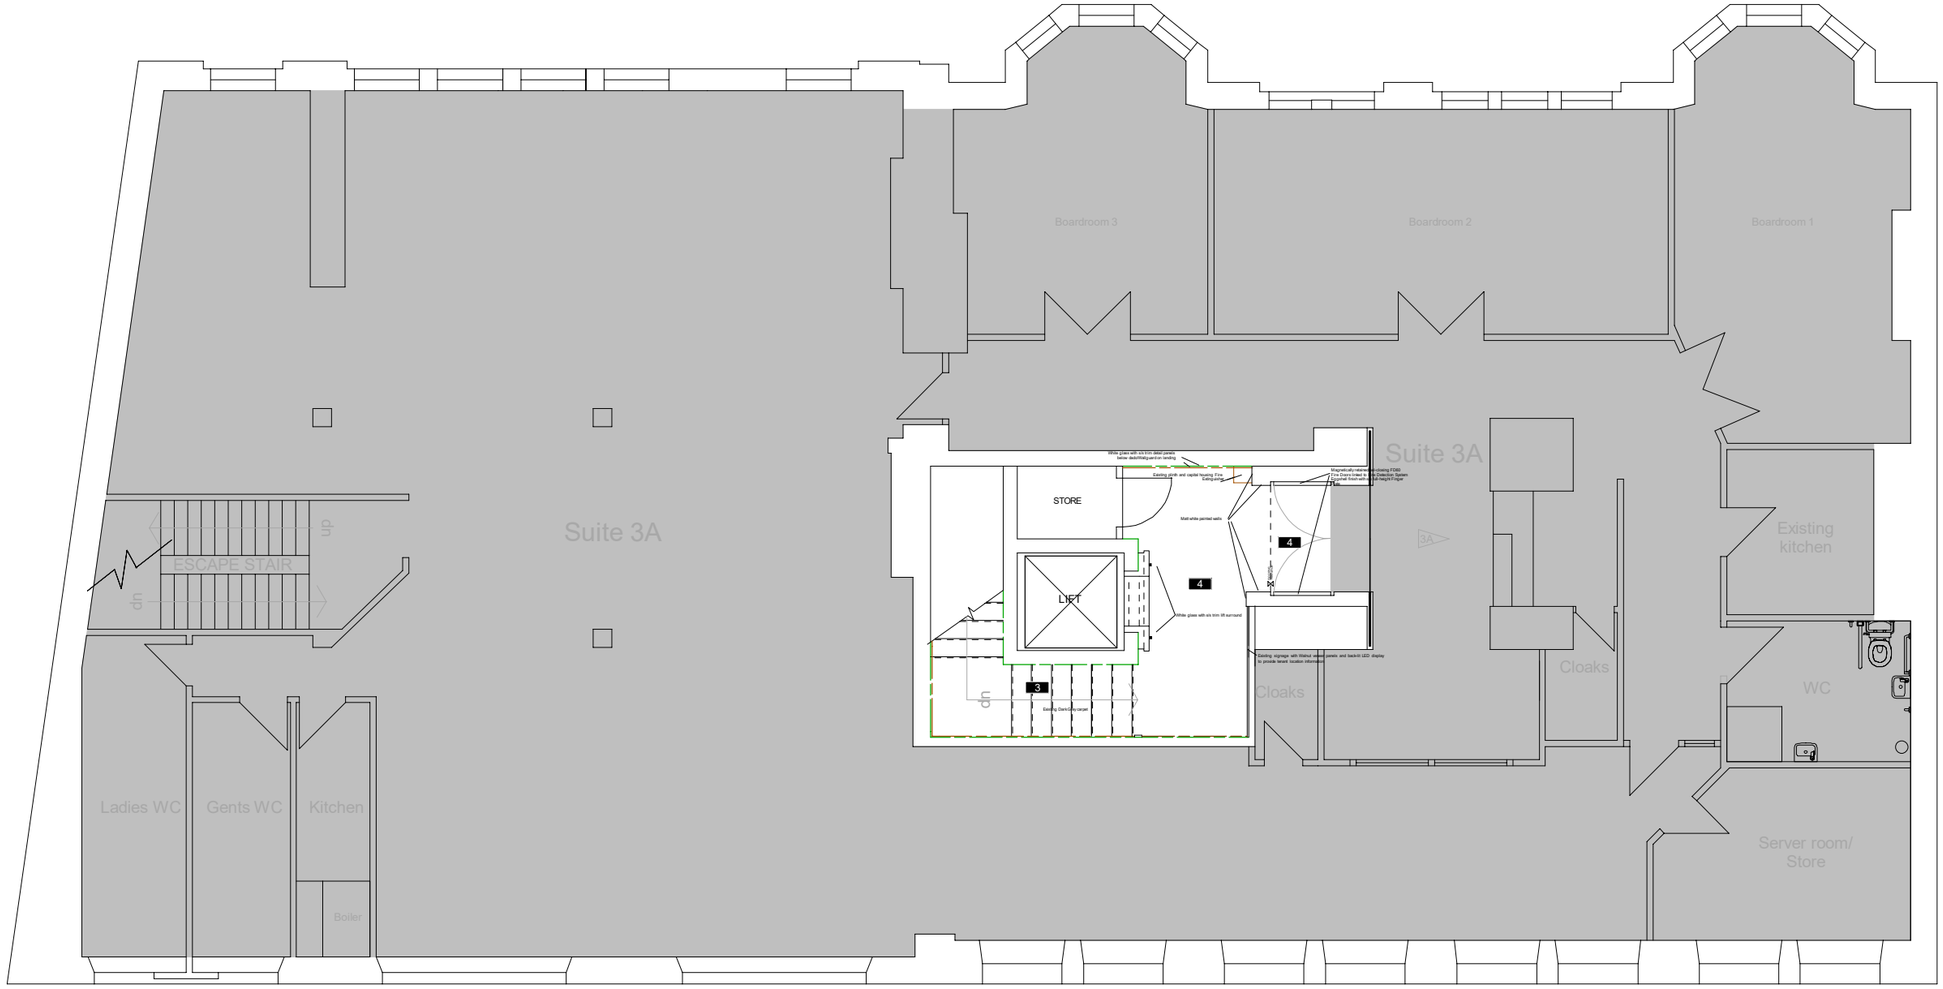

COUNTY STREET

DECOR KEY

- Existing dark grey Tektura wallcovering
- Wall guard panels in Marghstone with s/s trim

FLOORING KEY

- 3 Existing dark grey carpeting
- 4 Existing Grey carpet with Light blue centre panel.

REVISIONS	DESCRIPTION		
G		DATE	
F		DATE	
E		DATE	
D		DATE	
C		DATE	
B		DATE	
A		DATE	
DRWG No	10125-15	SCALE	1:100/A3
	CH_Floor3_PlanningCommonAreasDecor.tcw		
TITLE	CH Floor3 Existing Common Area Decor	FLOOR	Third
LOCATION	Carlton House : 16-18 Albert Square : Manchester	SUITE	N/A
CLIENT	Carlton House Securities Ltd	DATE	10/08/2025

1 2 3 4 5 6 7 8 9 10 SCALE : METRES 20