


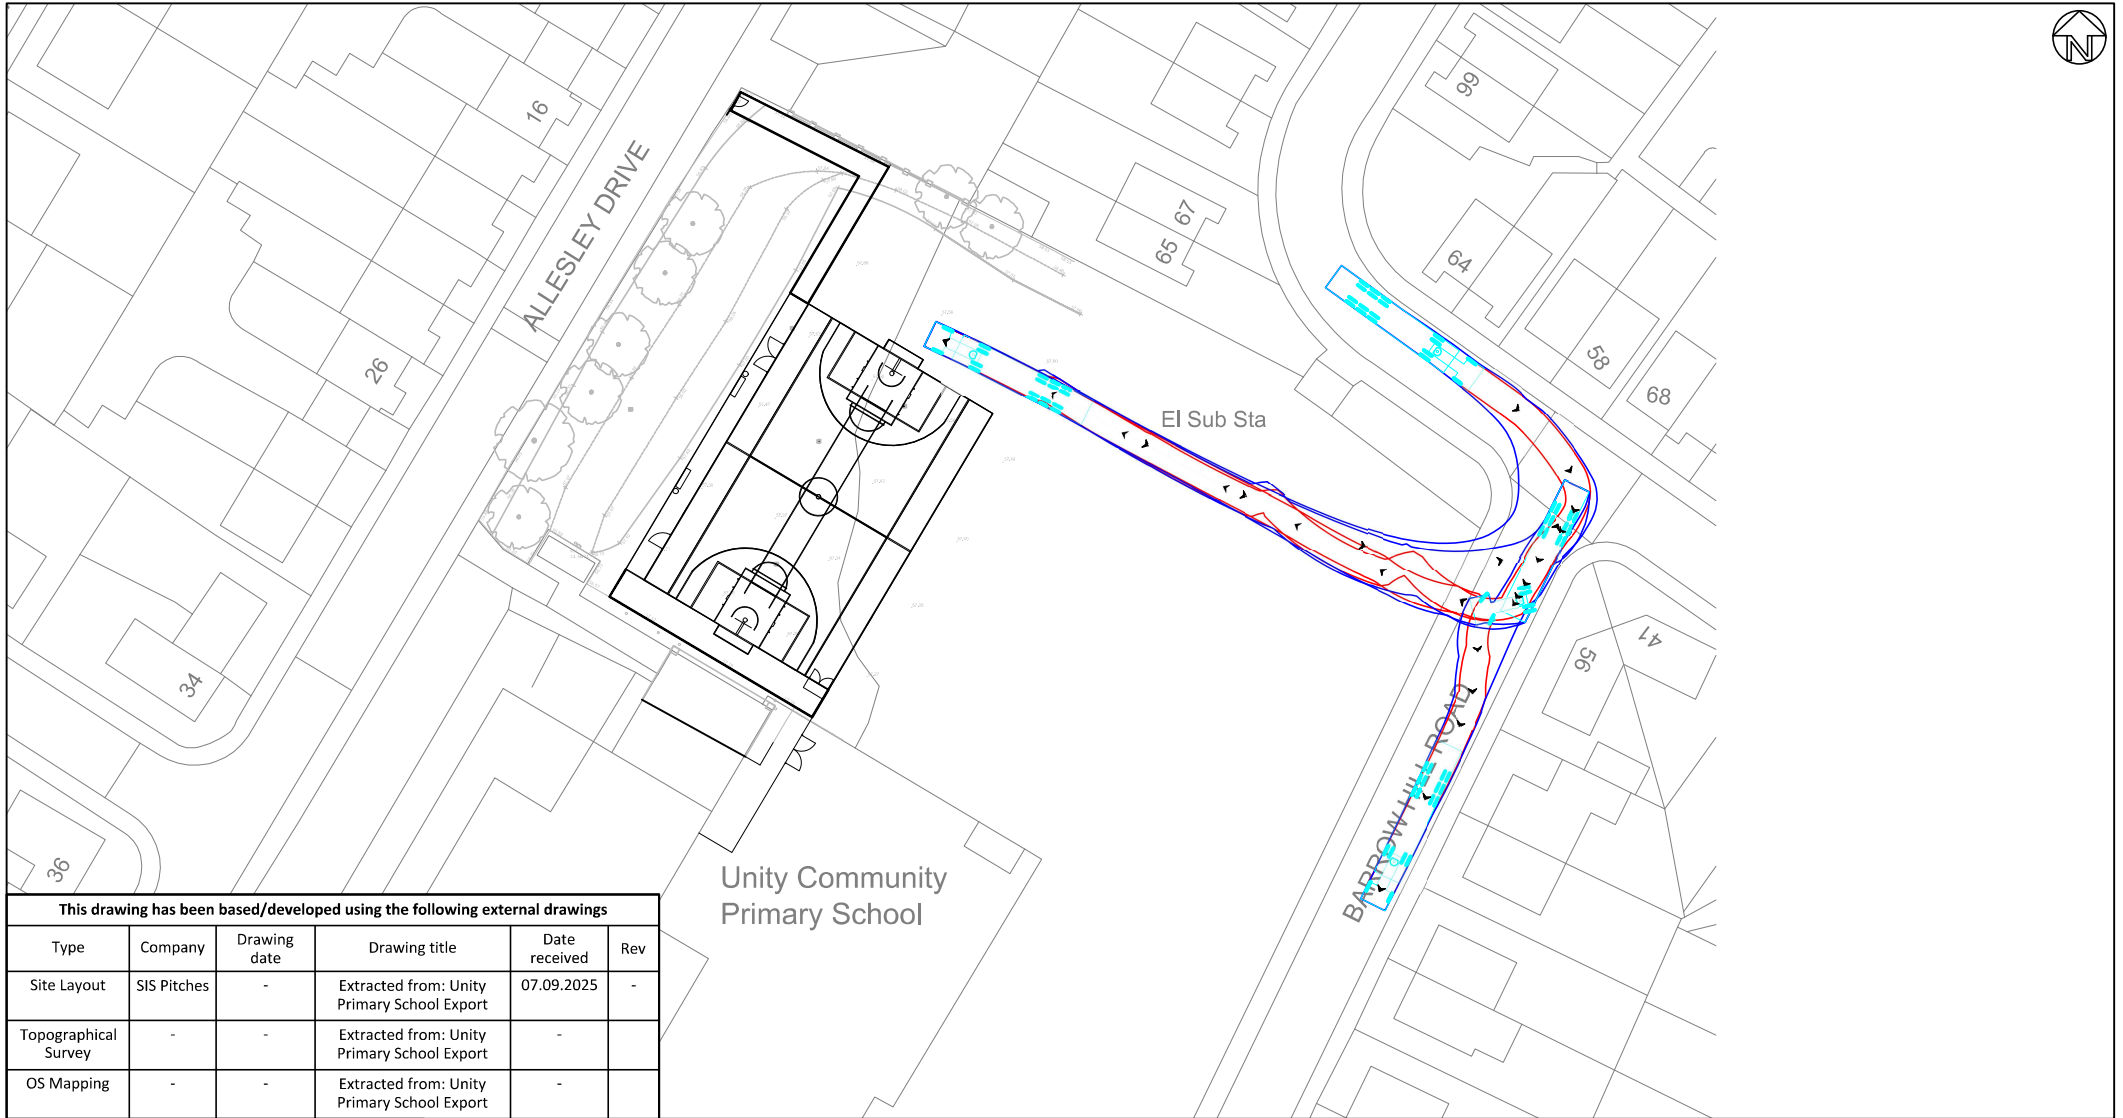


This drawing has been based/developed using the following external drawings					
Type	Company	Drawing date	Drawing title	Date received	Rev
Site Layout	SIS Pitches	-	Extracted from: Unity Primary School Export	07.09.2025	-
Topographical Survey	-	-	Extracted from: Unity Primary School Export	-	
OS Mapping	-	-	Extracted from: Unity Primary School Export	-	

Vehicle Profile

1. All dimensions are in metres unless otherwise stated.
2. All levels are in metres.
3. This drawing is to be read in conjunction with all relevant Engineers and Architect's drawings, Specifications, Reports and Engineering Details.
4. Do not scale from this drawing.

 Path of Vehicle Wheel
 Path of Vehicle Overhang

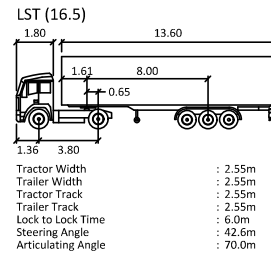

 <ul style="list-style-type: none"> • Infrastructure Design • Structural Engineering • Development Planning • Professional Advice • Geotechnical & Environmental • Surveying 		Client Support in Sport Ltd	
Northampton T: 01604 781811 Poole, Milton Keynes & Kettering		Project Proposed Playzone Unity Primary School Cheetwood, Manchester	
E: mail@jppuk.net		Title Sweet Path Analysis	
W: jppuk.net			
Scale at A3 1:500	Drawn by TMK	Checked by IMG	Date 16.09.2025
Status	Project ref	Drawing no.	Revision
FOR INFORMATION	30748	SK01	-