


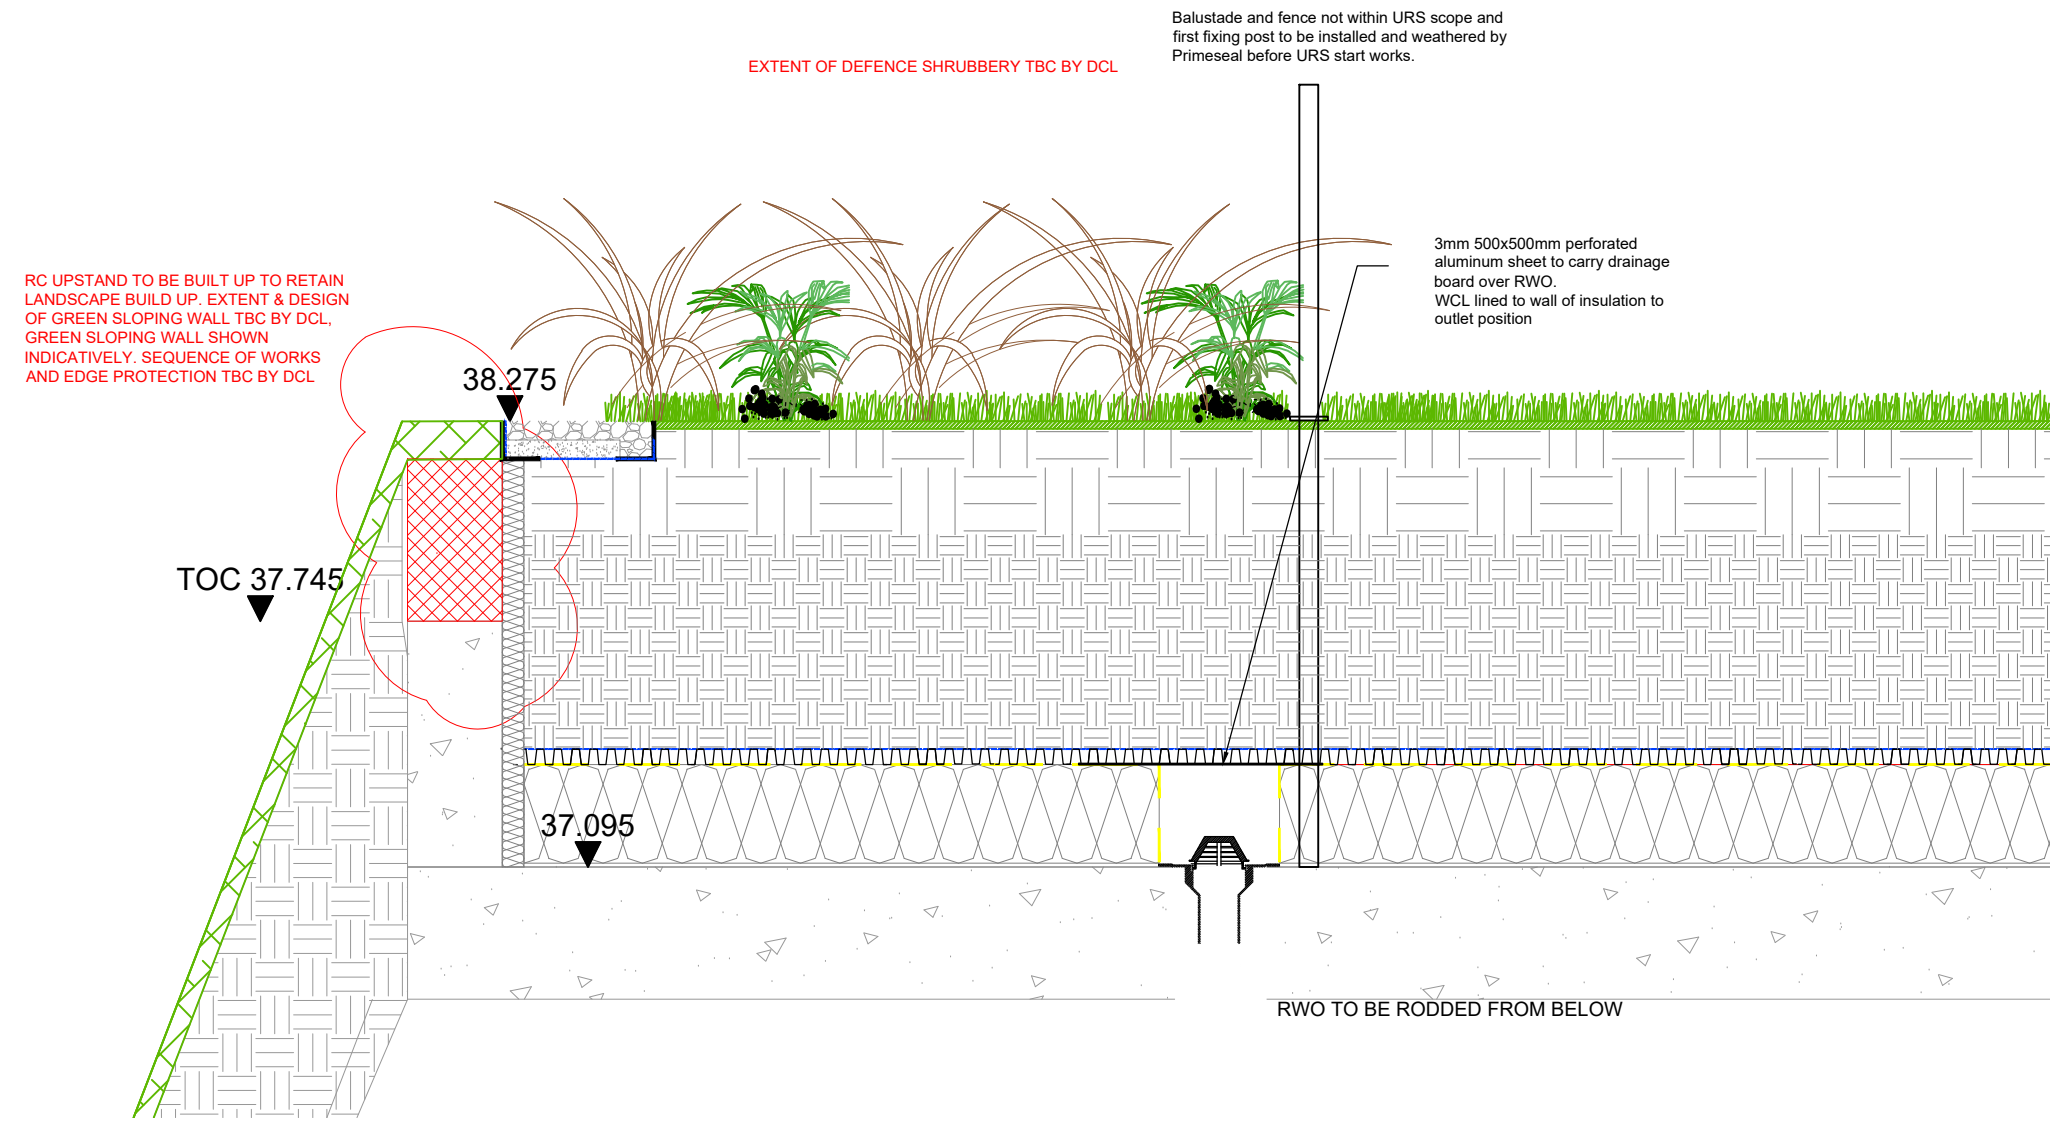

Detail 6106 - 101  
Scale 1:20

Notes:

- 1. THE COPYRIGHT OF THIS DRAWING IS VESTED IN URBAN ROOFSCAPES AND IT MAY NOT BE REPRODUCED IN WHOLE OR PART OR USED FOR THE MANUFACTURE OF ANY ARTICLE WITHOUT THE EXPRESS PERMISSION OF THE COPYRIGHT HOLDERS.
- 2. WORK TO FIGURED DIMENSIONS ONLY.
- 3. THIS DRAWING IS TO BE READ IN CONJUNCTION WITH ALL RELEVANT ARCHITECTS, SERVICE ENGINEERS AND URBAN ROOFSCAPES SPECIFICATIONS.

|                      |                    |     |        |
|----------------------|--------------------|-----|--------|
| C01:                 | Construction Issue | URS | Jan 25 |
| REV:                 | DESCRIPTION:       | BY: | DATE:  |
| STATUS: CONSTRUCTION |                    |     |        |



**URBAN  
ROOFSCAPES**

Office Address: Unit 14a Catherine Street, Warrington, WAs OLH

|            |                          |
|------------|--------------------------|
| CLIENT:    | Downing Construction LTD |
| ARCHITECT: | SHP                      |

|              |                                   |        |           |
|--------------|-----------------------------------|--------|-----------|
| SITE:        | Block D, First Street, Manchester |        |           |
| TITLE:       | Block D Section 06<br>Detail 101  |        |           |
| SCALE AT A3: | DATE:                             | DRAWN: | CHECKED:  |
| 1:20         | JAN 25                            | URS    |           |
| DRAWING NO:  | FSS-D-URS-EX-01-DT-6106-101       |        | REVISION: |
|              |                                   |        | C01       |