




This drawing is copyright and the property of CS2 Limited & must not be copied in whole or in part without their written permission. Do not scale. It is essential that this drawing is read in conjunction with all specifications/schedules of works and that all works are included for. All dimensions and levels must be verified on site and discrepancies reported to CS2 Limited prior to commencing works or preparing site drawings.

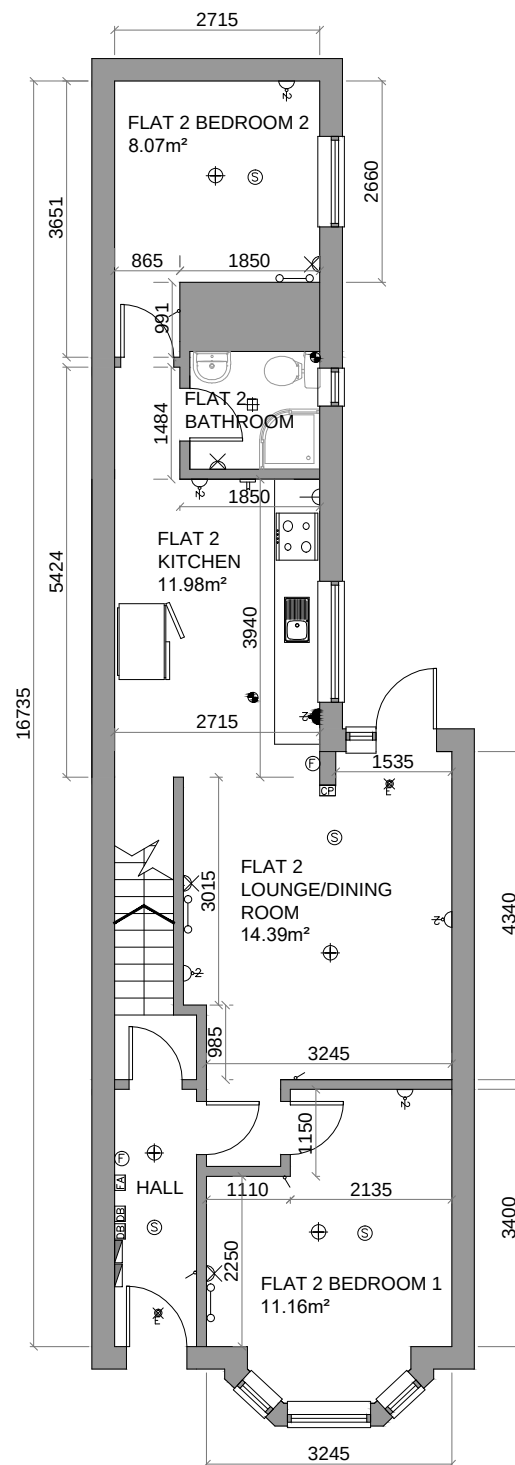


GROUND FLOOR
G.I.A 60.5m²

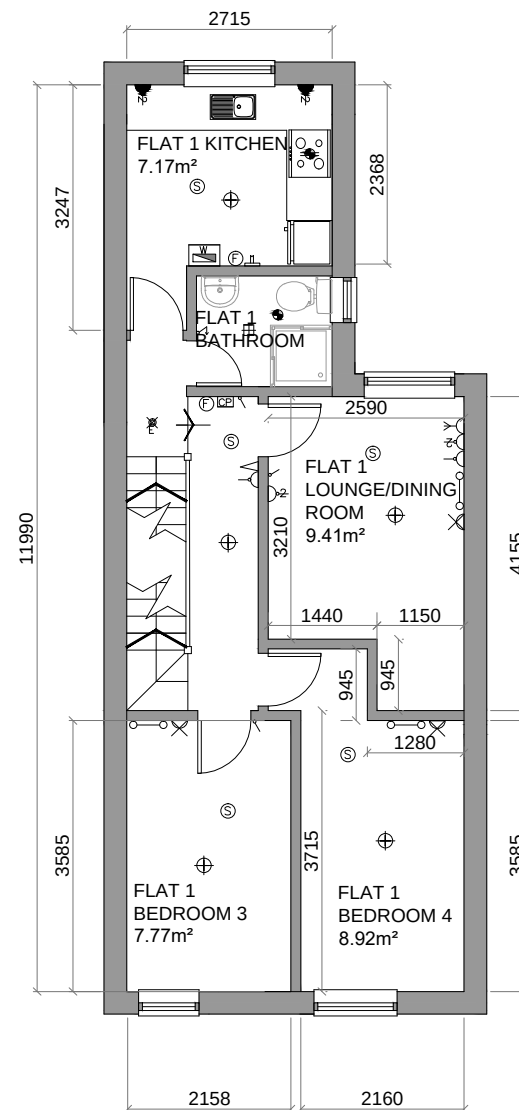

FIRST FLOOR
G.I.A. 46.2m²

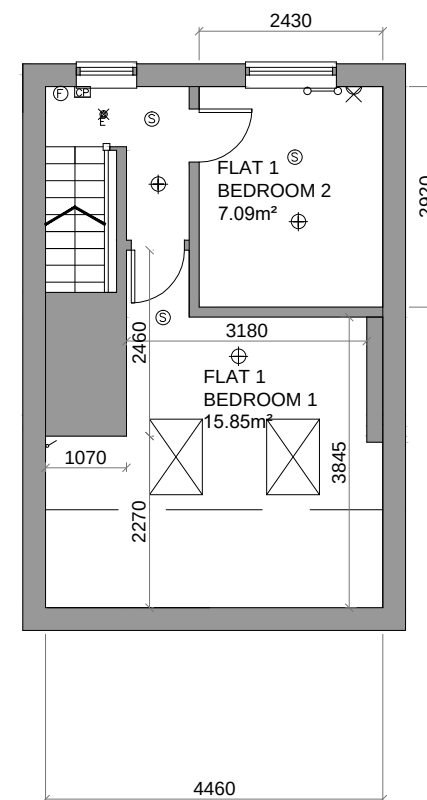

SECOND FLOOR
G.I.A. 30.7m²

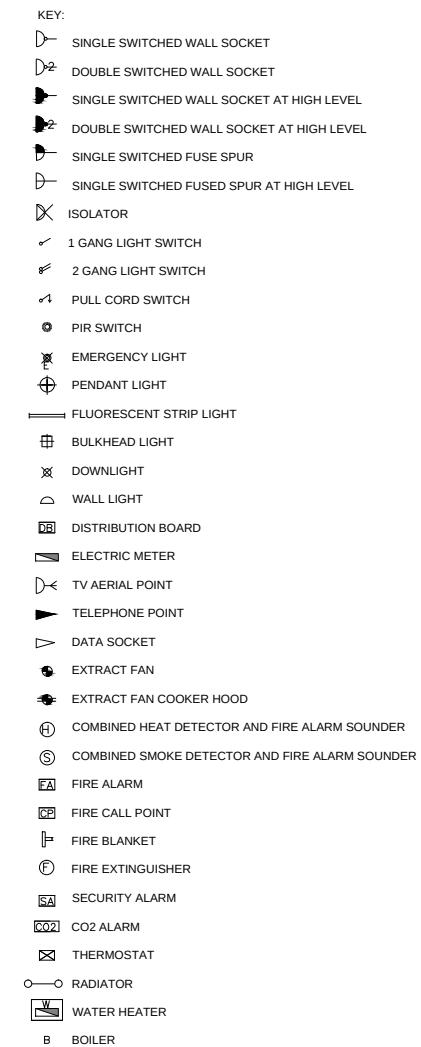

REV	DESCRIPTION	DATE	INITIAL
-----	-------------	------	---------

STAGE:

PROJECT STAGE



CS2 4 Bridgewater House, Queensbridge,
Northampton, NN4 7BF
T 01604 603030
E csharp@CS2.co.uk

PROJECT:

WAKMOOR (ASSETS) LIMITED

TITLE:

34 RUSKIN AVENUE, MANCHESTER,
M14 4DP. EXISTING PLANS

DRAWN: SK	CHECKED: EH	DATE: 04/08/2021
SCALE: 1:100 @ A1	DRAWING NO. 1055696/E51	REV:

© 2016 CS2 Limited

