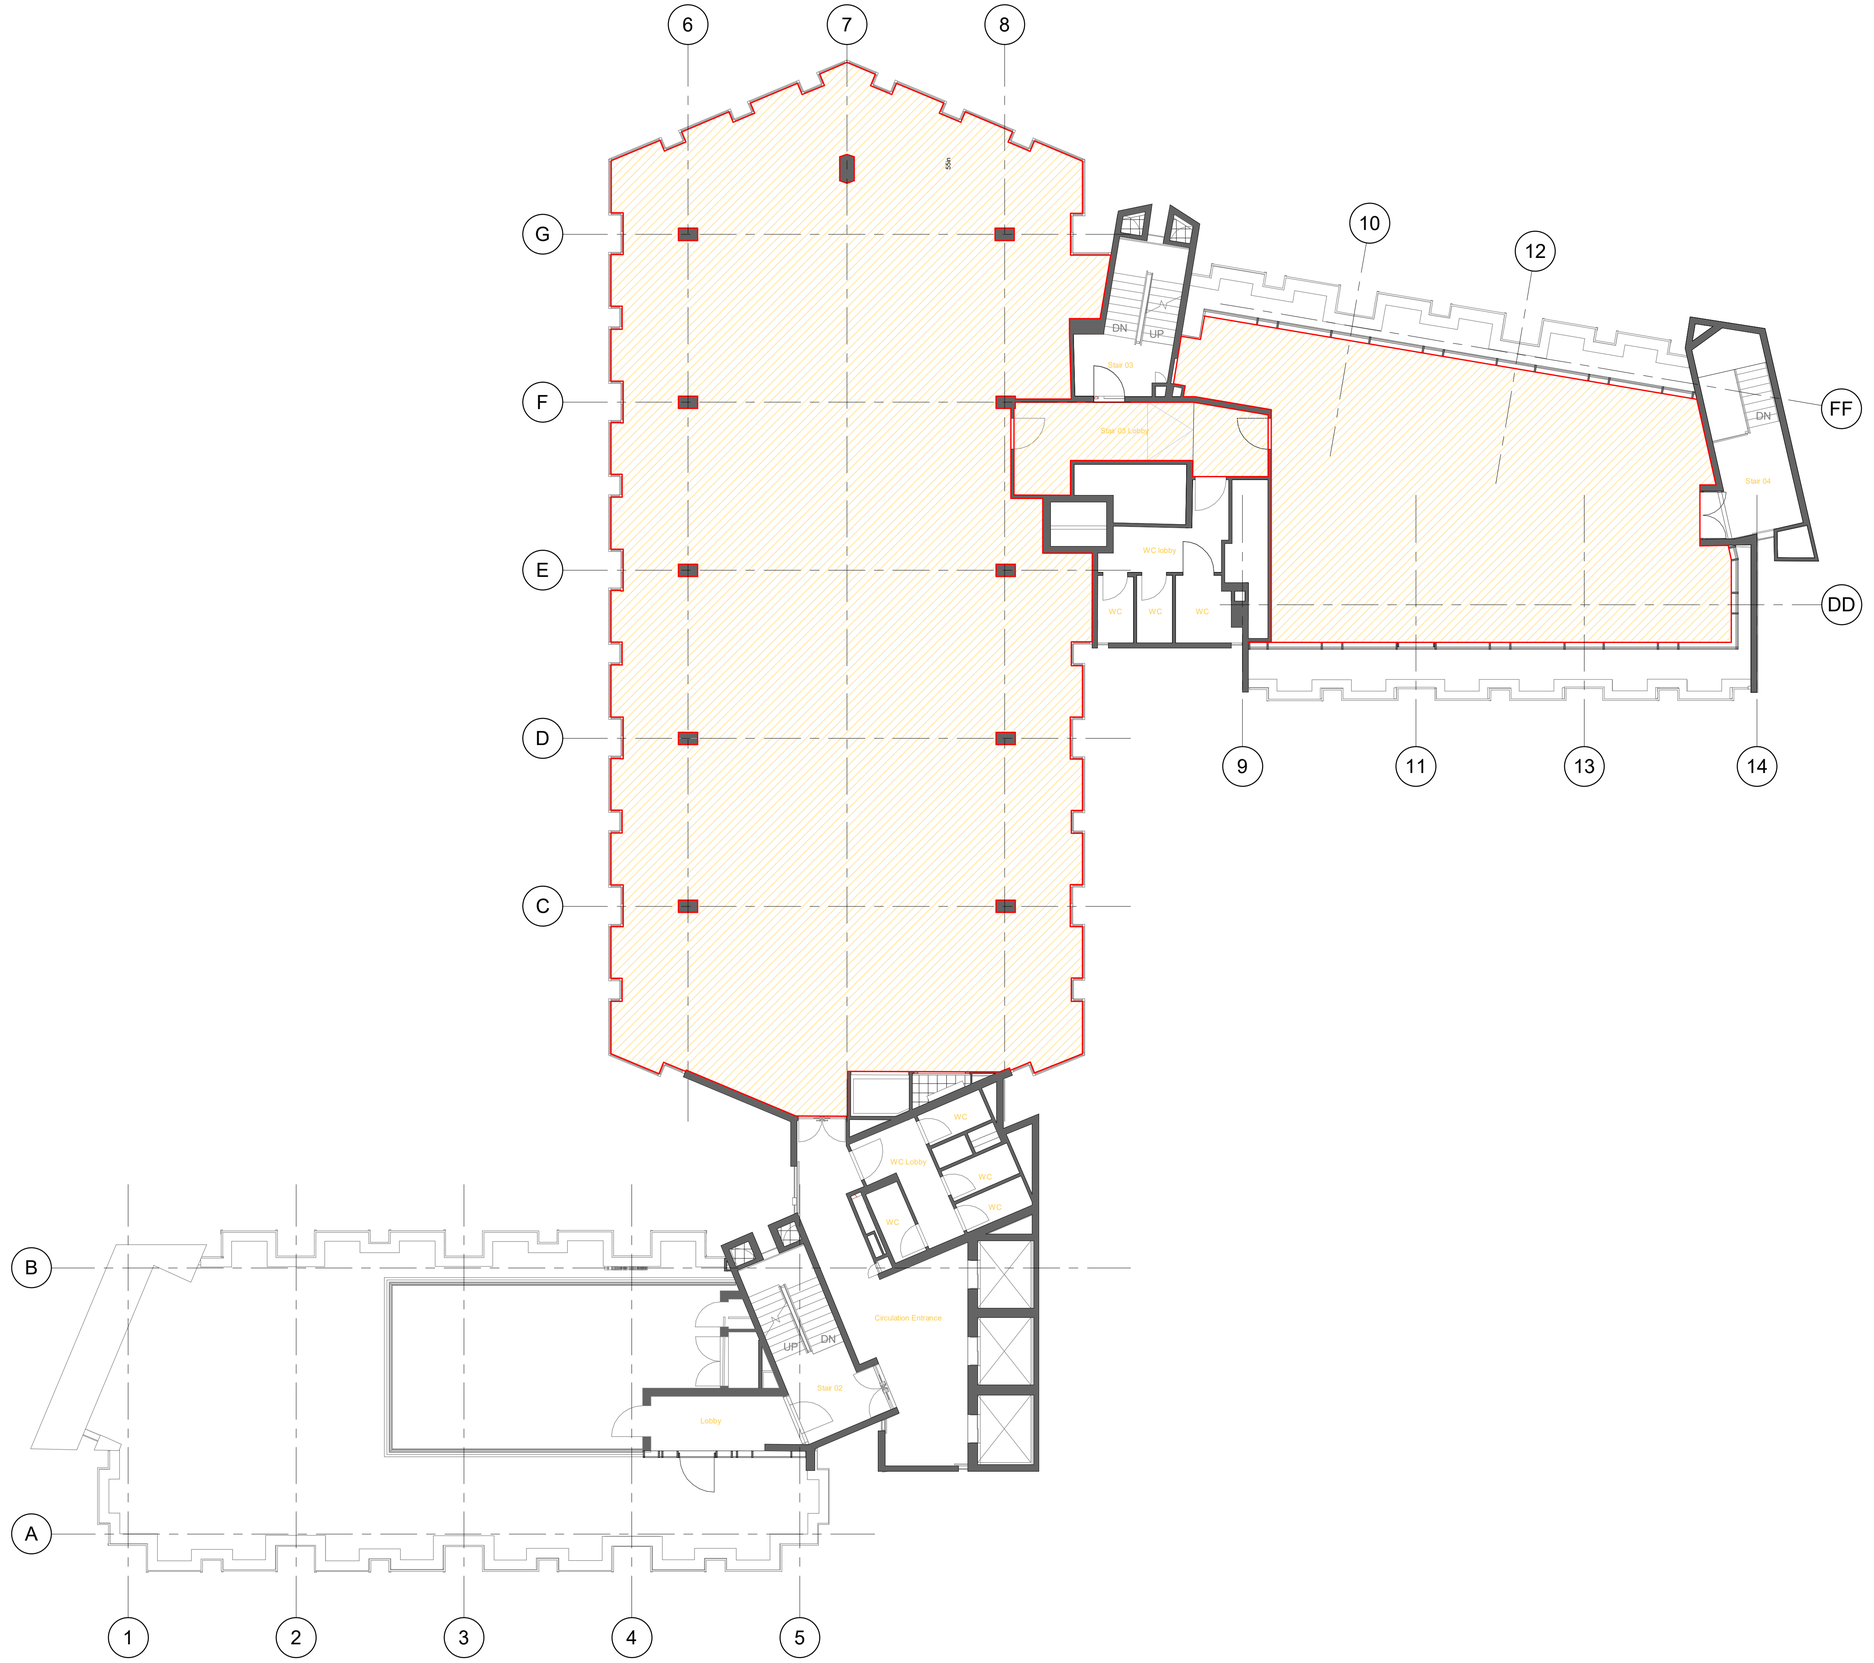


1 5TH FLOOR GA PLAN - LEASE PLAN

1 : 100

0 0.5m 1m 2m 3m 4m

ORIGINAL A1

\Drawing Note

DO NOT SCALE FROM THIS DRAWING. ALL DIMENSIONS TO BE CHECKED ON SITE. (DRAWINGS MAYBE SCALED FOR LOCAL AUTHORITY & PLANNING PURPOSE ONLY)

Copyright Protected: STAMP ARCHITECTS LIMITED
Company Registration No. 12034339

FOR PLANNING

\Site Visit	\Site Visit Date

\Project Notes

EXISTING INFORMATION BASED ON EXISTING CAD BUILDING SURVEY PROVIDED

ALL DIMENSIONS SHOULD BE CHECKED PRIOR TO ANY FABRICATION, MANUFACTURERING OR INSTALLATION

\Consultant	\Consultant Drawing Ref.:

4TH FLOOR	5TH FLOOR
AREA: 878 SQM 9451 SQFT	624 SQM 6717 SQFT
4TH & 5TH FLOOR TOTAL:	1502 SQM 16168 SQFT

\Rev	\By	\Description	\Date
02	DJ	ISSUED FOR LISTED BUILDING APPLICATION	29/08/25
01	DJ	ISSUED FOR TENDER	04/07/25

STAMP ARCHITECTS

\Project Info

\Site Address: 61 KING STREET, MANCHESTER, GREATER MANCHESTER, M2 4PD

\Client Name: GUNNERCOOKE

\Drawing Info

5TH FLOOR - LEASE PLAN

\Drawing Ref

\Date	\Scale	\Sheet Size
29/11/24	**As indicated**	**A1**

\Project No.	\Drawing No.	\Revision
SA_131	**(04) 002**	**02**