


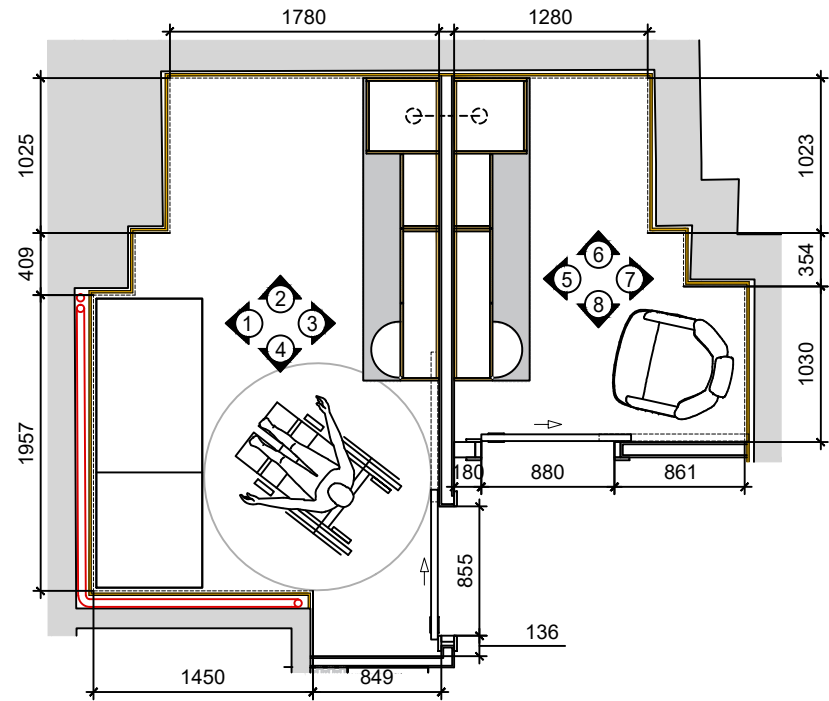

SIGNAGE & ARTWORK LENGEND	
S1	NON ILLUMINATED 'ASTRID & MIYU' FASCIA SIGNAGE SIZE TBC
S2	SUSPENDED INTERNALLY ILLUMINATED 'ASTRID & MIYU' SIGNAGE - TBC
S3	WALL MOUNTED FRET CUT 'FINE JEWELLERY' SIGNAGE - SIZE TBC
S4	WALL MOUNTED INTERNALLY ILLUMINATED 'ASTRID & MIYU' SIGNAGE - SIZE TBC
S5	FAUX NEON SUSPENDED ILLUMINATED SERVICES SIGN 2325MM AFFL
A1	A&M BRAND VALUES ARTWORK DESIGN & SIZE TBC
A2	A&M GALLERY WALL ARTWORK DESIGN & SIZE TBC
A3	A&M BRAND ARTWORK DESIGN & SIZE TBC

FINISHES / COLOUR SCHEDULE	
W1	PAINTED WALL FINISH - MIDHSEEN RAL 080 90 05 - JAPANESE WHITE
W2	PAINTED WALL FINISH - MIDSHEEN RAL 050 80 10 - PALE SIENNA
W3	PAINTED WALL FINISH - MIDSHEEN RAL 040 60 30 - CEDAR RED
W4	TILED WALL FINISH STACKED TILE - SPEC TBC
W5	TILED WALL FINISH STACKED TILE - SPEC TBC
W6	TILED WALL FINISH SPEC TBC
C1	PAINTED CEILING FINISH - MIDHSEEN RAL 080 90 05 - JAPANESE WHITE
F1	HERRINGBONE FLOORING: DIRECT WOOD FLOORING - OAK

LEGEND	
1	NEW DIGITAL SCREEN & MOUNTING TO BE SUPPLIED BY CLIENT& INSTALLED BY G.C.
2	WALL FINISHES TO BE CONFIRMED BY CLIENT
3	NEW BESPOKE BENCH SEATING AS PER JOINERY DETAILS. SUPPLIED BY CLIENT AND INSTALLED BY G.C.
4	CORNER PRODUCT DISPLAY SUPPLIED BY CLIENT & INSTALLED BY G.C.
5	EXISTING CEILING DUCT TO BE RETAINED, PROTECTED DURING ALL WORKS BY G.C. THE DUCT IS TO BE PAINTED THE SAME COLOR AS THE CEILING BY THE G.C.
6	NEW PRODUCT DISPLAY AND SHELVES AS PER JOINERY DETAILS. SUPPLIED BY CLIENT AND INSTALLED BY G.C.


ASTRID & MIYU






Design Coordinator
DYNAMIC DESIGN STUDIO
THE NEST, 19-20 YORK ROAD
DÚN LAOGHAIRE, CO. DUBLIN, IRELAND

Mechanical, Electrical, Plumbing

9 PROPOSED ELEVATION 5
SCALE: 1=50

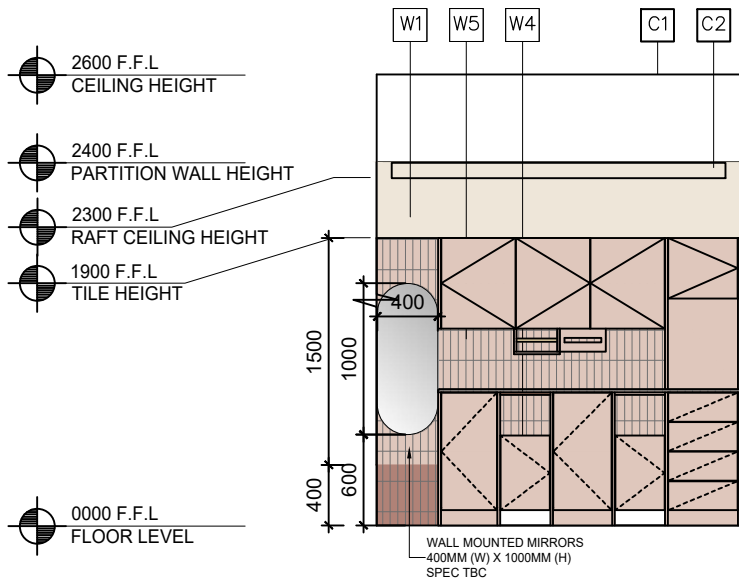

10 LEGEND
SCALE: NTS

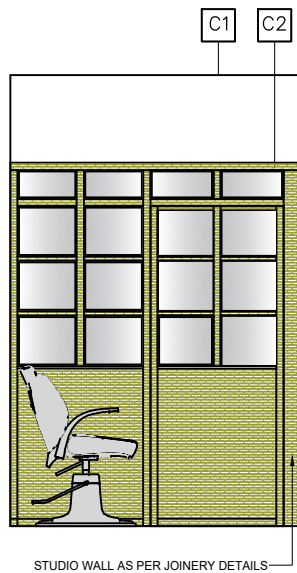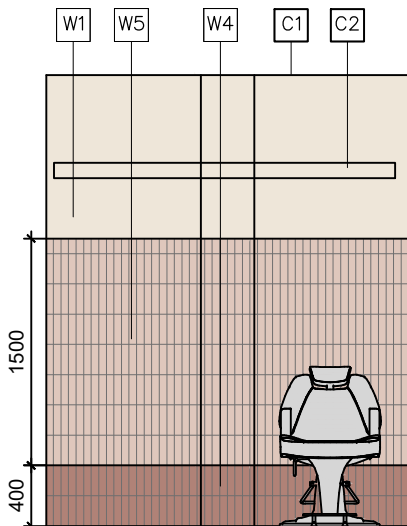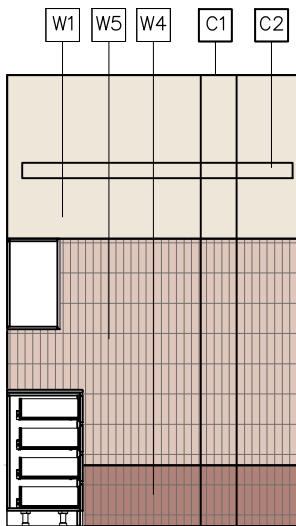

Revisions
REV 0 - CONSTRUCTION PROGRESS ISSUE 09 DECEMBER 2024
REV 1 - CONSTRUCTION PROGRESS ISSUE 13 DECEMBER 2024





KEY PLAN

5 PROPOSED ELEVATION 5
SCALE: 1=50

6 PROPOSED ELEVATION 6
SCALE: 1=50

7 PROPOSED ELEVATION 7
SCALE: 1=50

8 PROPOSED ELEVATION 8
SCALE: 1=50

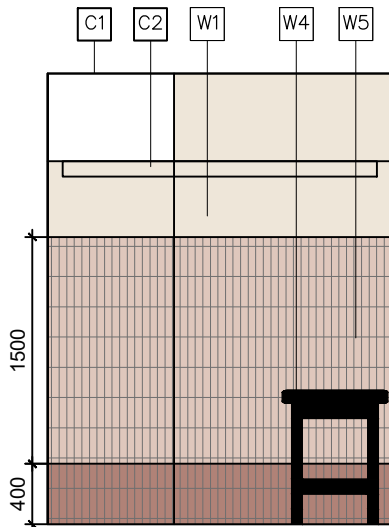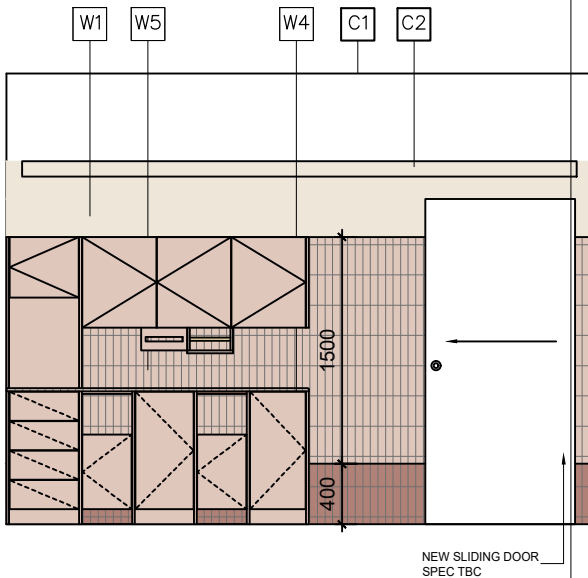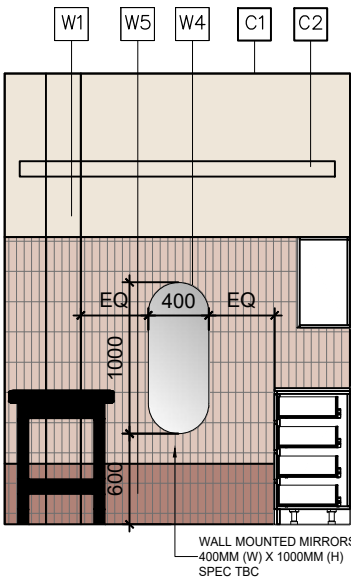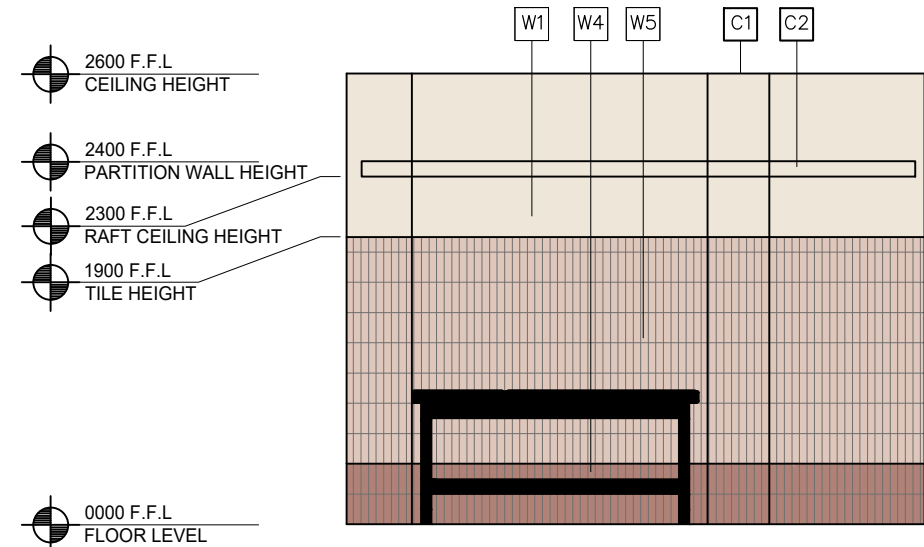

1 PROPOSED ELEVATION 1
SCALE: 1=50

2 PROPOSED ELEVATION 2
SCALE: 1=50

3 PROPOSED ELEVATION 3
SCALE: 1=50

4 PROPOSED ELEVATION 4
SCALE: 1=50

Client Specific Drawing Designation

A105

Project
18 Market Street,
Manchester

Drawing Title
INTERNAL ELEVATIONS - STUDIOS

Scale 1=50
Seal & Signature

Drawing Date DEC / 24
Project No. 24061
Drawn By
Checked By
Drawing No.

NAME
REG NO

A-105.1