


ARKWRIGHT HOUSE

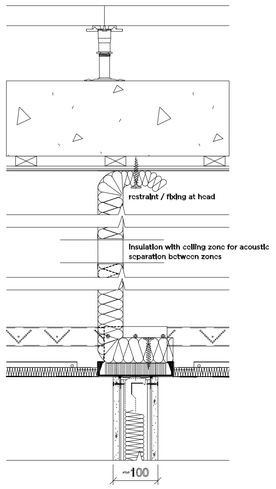


Head fixing to ceiling (sccondary partition location)
Typical Solid Partition head fixing / build-up

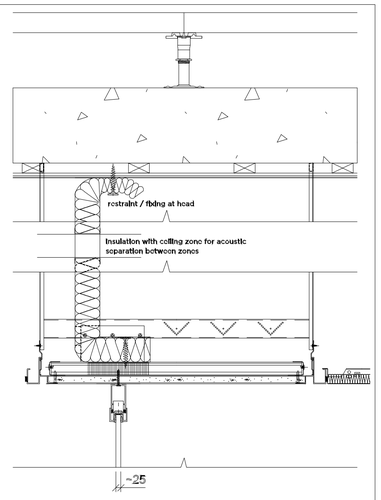


Head fixing to ceiling (sccondary partition location)
Typical Glazed Partition head fixing / build-up

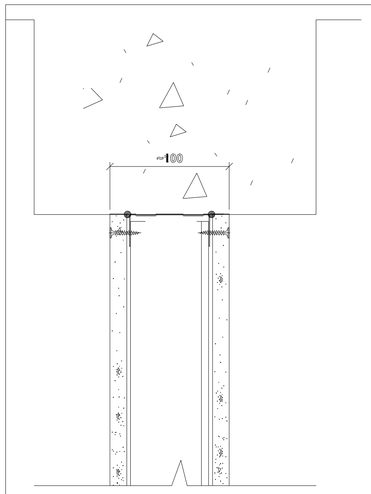


Head fixing to existing beam (primary partition location)
Typical Solid Partition head fixing / build-up

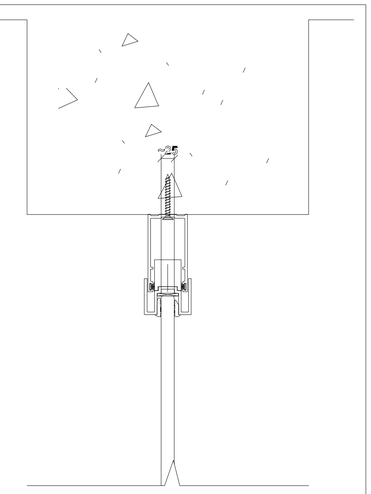


Head fixing to existing beam (primary partition location)
Typical Glazed Partition head fixing / build-up

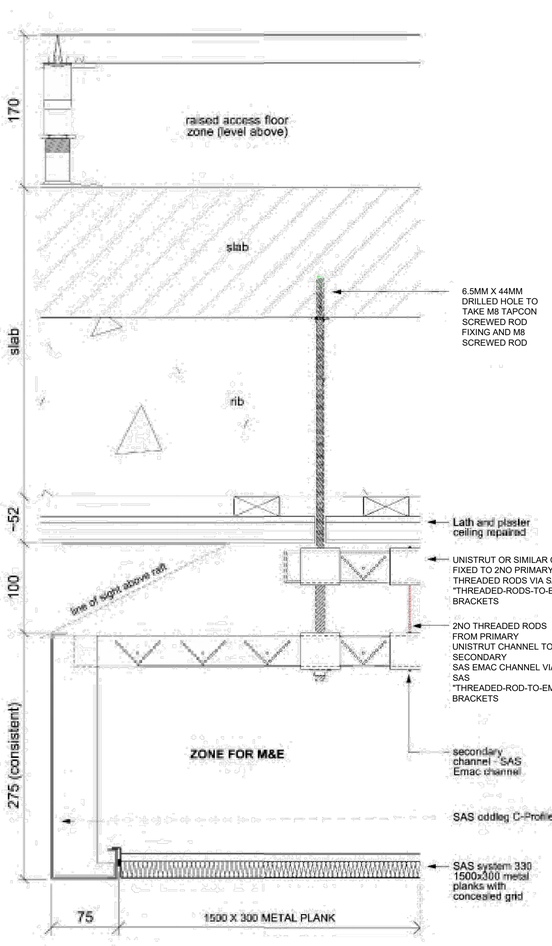


TYPICAL EDGE DETAIL OF RAFT

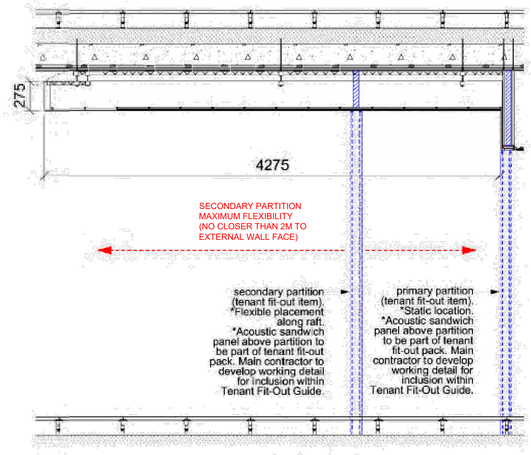


TYPICAL LONG SECTION THROUGH RAFT

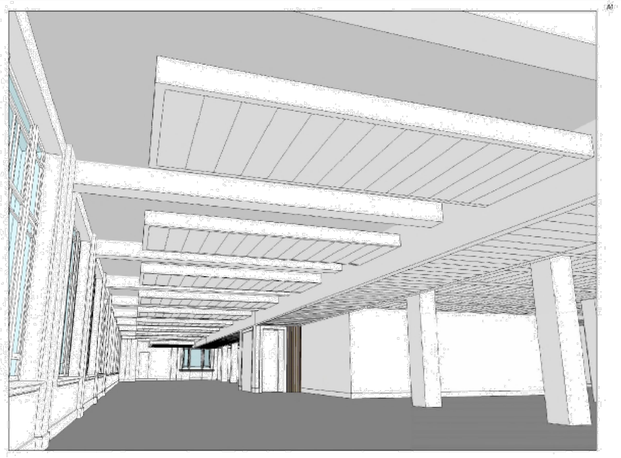

ARTISTS IMPRESSION (NORTH RUN TYPICAL FLOOR)

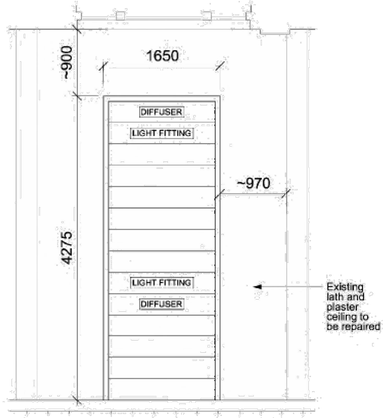

TYPICAL RAFT PLAN

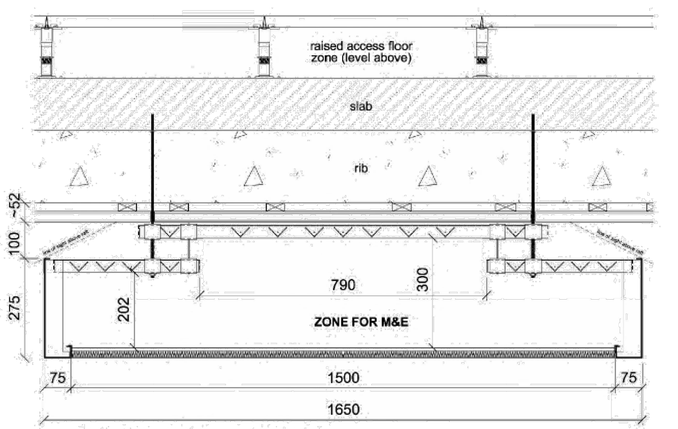

TYPICAL SHORT SECTION THROUGH RAFT

0m | 2m | 4m | 6m | 8m | 10m | 12m

1:150

PROPOSED BASEMENT FLOOR APPROVED HERITAGE DETAILS

CHECKED | Date: - | By: -

NOTE: -

THIS DRAWING IS THE COPYRIGHT OF CLAREMONT GROUP INTERIORS LTD, AND MAY NOT BE REPRODUCED IN ANY FORM WITHOUT PRIOR WRITTEN CONSENT.

DO NOT SCALE FROM THIS DRAWING. ALL DIMENSIONS ARE TO BE CHECKED ON SITE. ALL DIMENSIONS ARE SHOWN IN MILLIMETRES. [SCALING BY LOCAL AUTHORITIES IS PERMITTED]

Claremont

CLIENT
ARKWRIGHT HOUSE

PROJECT TITLE & SITE ADDRESS
ARKWRIGHT HOUSE
Manchester
M3 2LF

DRAWING TITLE
PROPOSED BASEMENT FLOOR APPROVED HERITAGE DETAILS

DRAWING NO: E013826 BF 102.1 | REVISION: -

LEAD DESIGNER: PD | DRAWN BY: PD

DATE: 29.5.24 | SCALE: NTS | PAPER SIZE: A1

DRAWING STATUS: CONSTRUCTION

CONTROL OFFICE
LONDON
BRISTOL
THE BREEZE, 2 HOLYM CLOSE, BROADWOOD, WARRINGTON, WA3 7PN
ORIGIN WORKSPACE, 42 BERKELEY SQUARE, BRISTOL, BS8 1HP
WWW.Claremontgi.com
T: 01925 284 000