



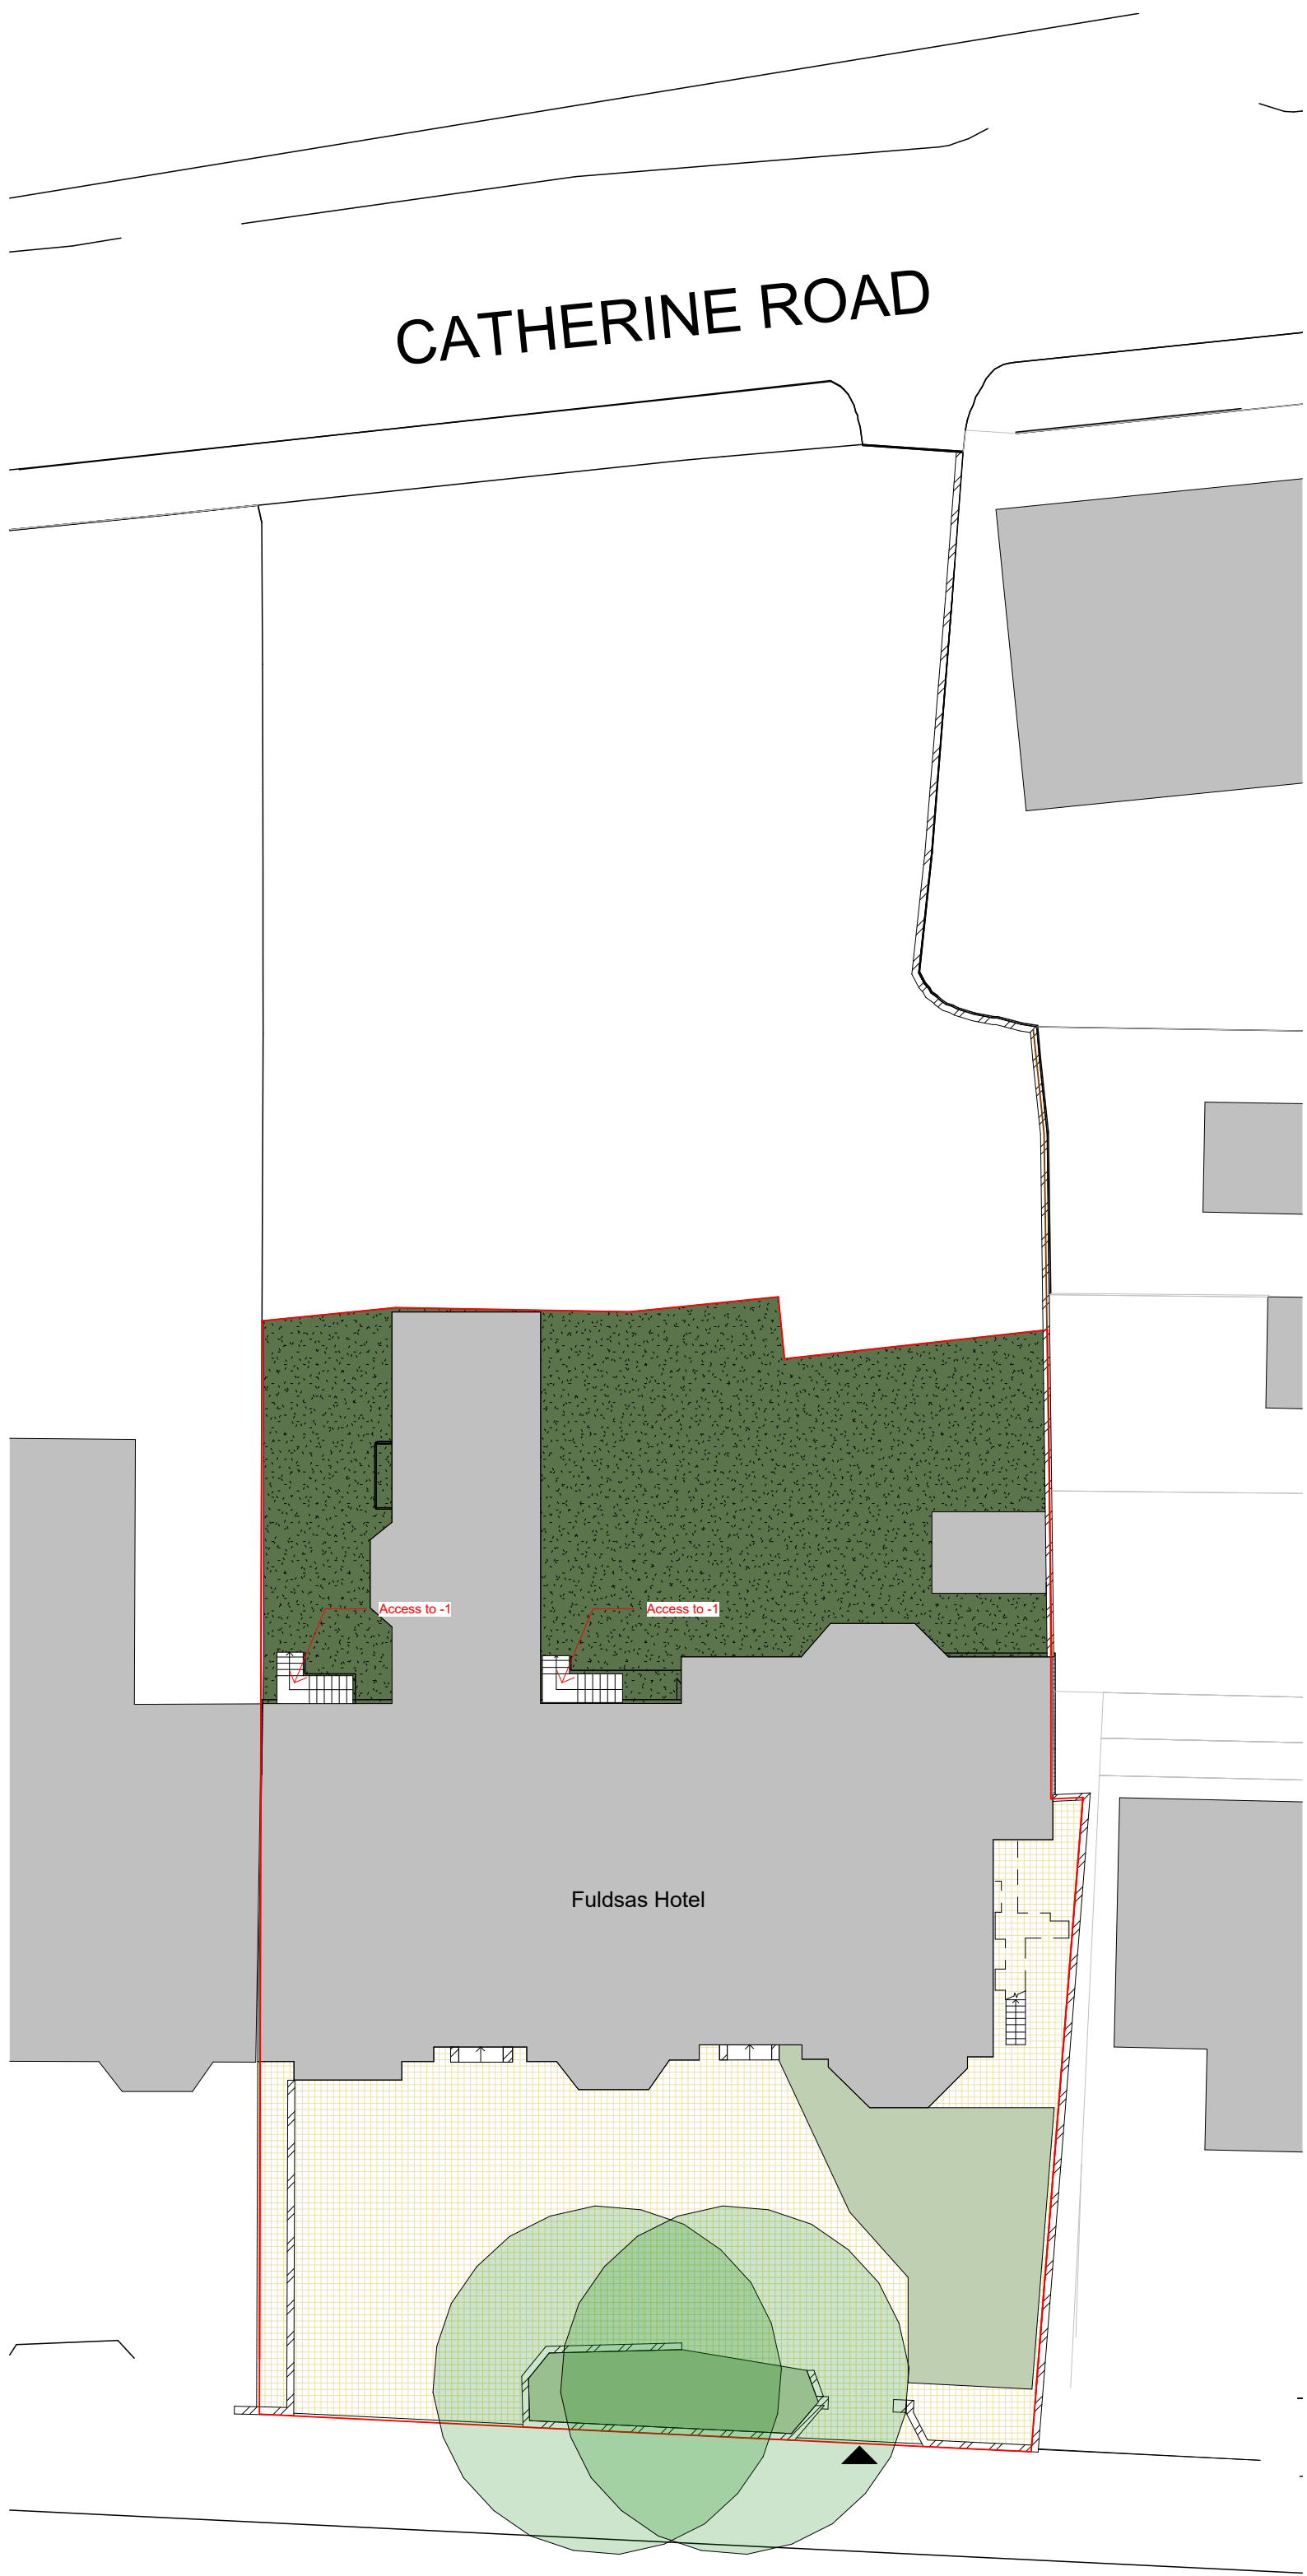

BURY OLD ROAD

1 Site - Existing
1 : 200

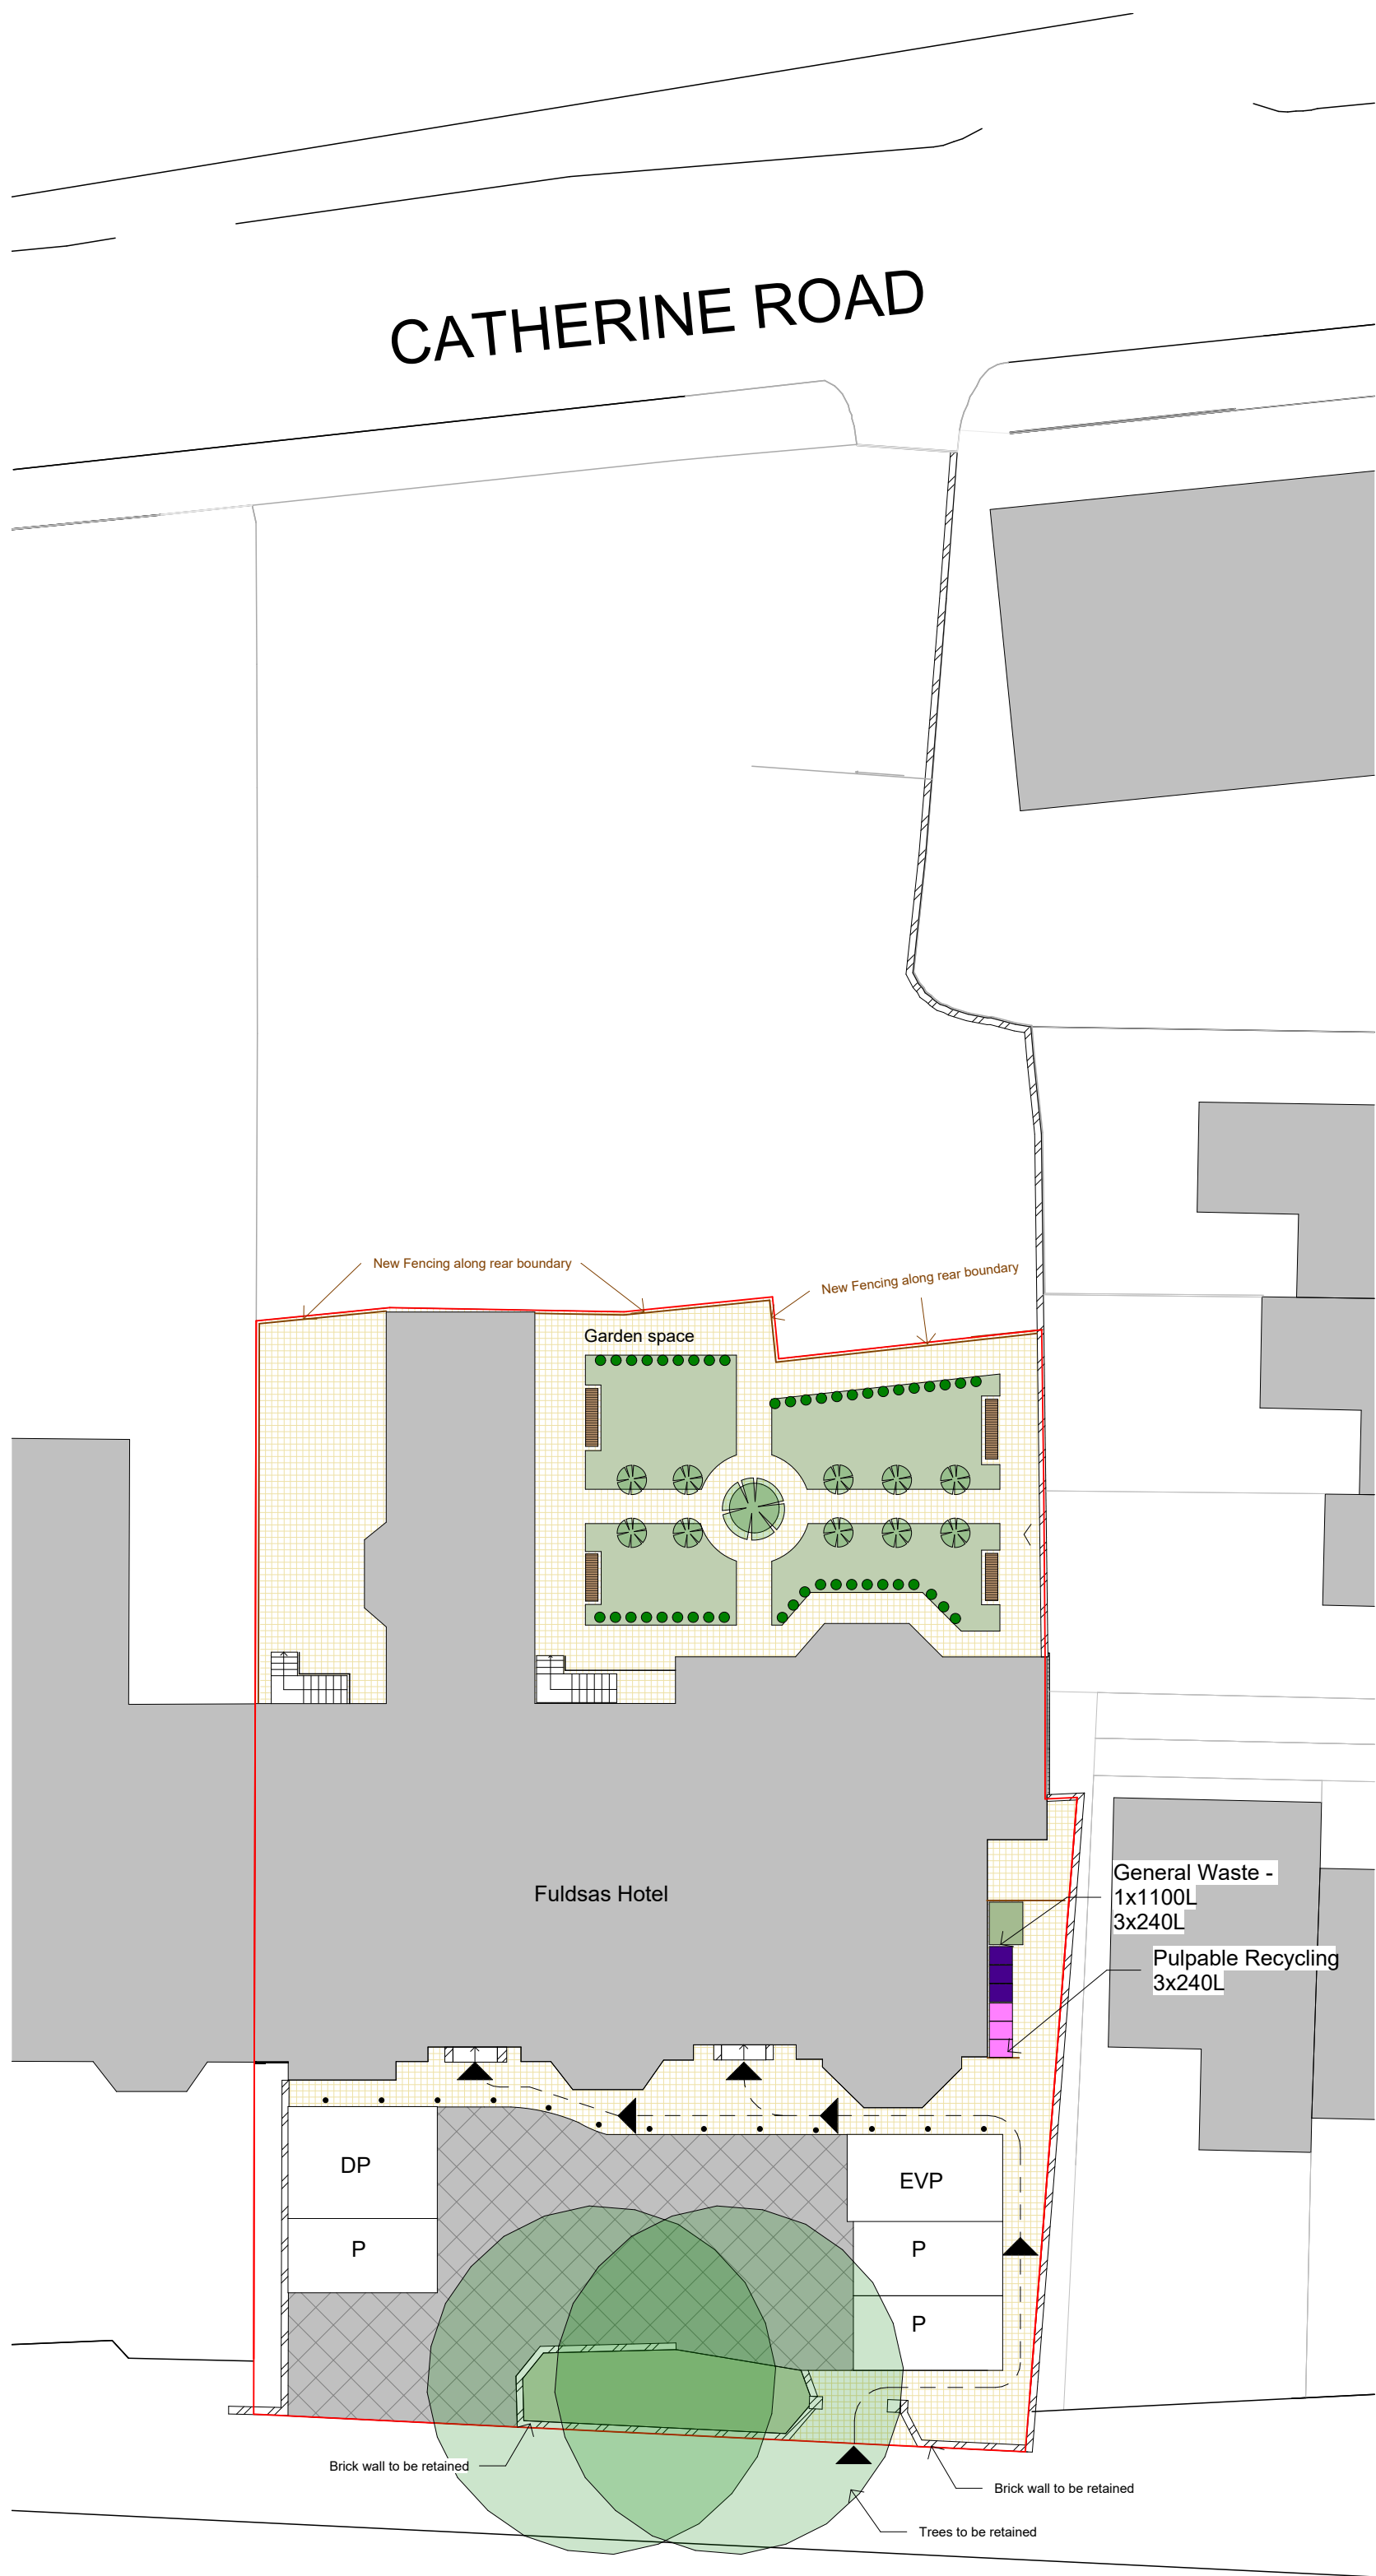

BURY OLD ROAD


2 Site - Proposed
1 : 200

- Site Key
- Grass / Garden Space
 - Paving Stones
 - Driveway To Be re surfaced
 - Timber Fencing
 - Brickwork Wall, To Be retained
 - Over Grown Vegetation / Debris
 - Proposed Trees/Shrubs
 - Existing Trees - To be retained
 - P Parking
 - EVP Electrical Vehicle Parking
 - Existing Building
 - Proposed Benches
 - Pedestrian Access/Route

Legend - Boundaries

Site Boundary of Fuldsas Hotel

Site Boundary determined using OS DATA

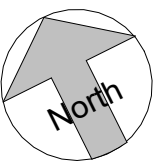

2	Revised 502	17/10/2025	CB
1	Revised 502	30/09/2025	CB
No.	Description	Date	Initial

PROJECT			Fuldas Hotel			
TITLE			Site - Existing & Proposed			
STATUS			DESIGN			
DRAWN BY	DATE	SCALE (@ A1)				
CB	20/11/2024	As indicated				
PROJECT NUMBER		DRAWING NUMBER		REV		
GSS23157.9		502		2		
GOLD SKETCH						
S T U D I O S		www.goldsketch.co.uk		info@goldsketch.co.uk		
				0161 792 9595		
NOTES						
©COPYRIGHT - ALL RIGHTS RESERVED. THIS DRAWING MUST NOT BE REPRODUCED WITHOUT PRIOR WRITTEN CONSENT. DRAWING TO BE USED FOR THE STATUS INDICATED ONLY. ALL DIMENSIONS AND SETTING OUT SHALL BE CHECKED AND CONFIRMED ON SITE. ANY DISCREPANCIES TO BE REPORTED TO THE ARCHITECT IMMEDIATELY. THE CONSULTANT'S LIABILITY IS LIMITED TO THE CURRENT PROJECT ONLY.						