SLW DESIGNS
Mob: 07796-617845
e-mail: brian_slwdesigns@talktalk.net

ADDRESS: INCLUDED LEARNING
8 ALEXANDRA ROAD SOUTH
WHALLEY RANGE
MANCHESTER
M16 8ER

PROJECT: PROPOSED PROVISION OF SINGLE STOREY CABIN STRUCTURES

DRAWING: SLW/IL/03-REV A
SCALE: 1:100 @ A3
DATE: 25/09/2025


SCALE BAR:
1M 2M 3M 4M 5M

ALL MATERIALS BE MATCH EXISTING BUILDING AS POSSIBLE IN TERMS OF COLOUR AN TEXTURE.


ETERNIT THRUTONE SLATE BLUE, BLACK R0OFING TILES SUITABLE FOR 15 DEGREE PITCH.
WHITE PAINTED FASCIAS AND SOFFITS.
GUTTERS AND DOWNSPOUTS TO BE BLACK UPVC TO MATCH EXISTING BUILDING.

WINDOWS AND DOORS TO CABINS TO BE WHITE OR BLACK UPVC TO MATCH THOSE TO FRONT/REAR OF EXISTING PROPERTY.


URBAN WEATHERED RED BRICK SLIPS TO CABIN ELEVATIONS.

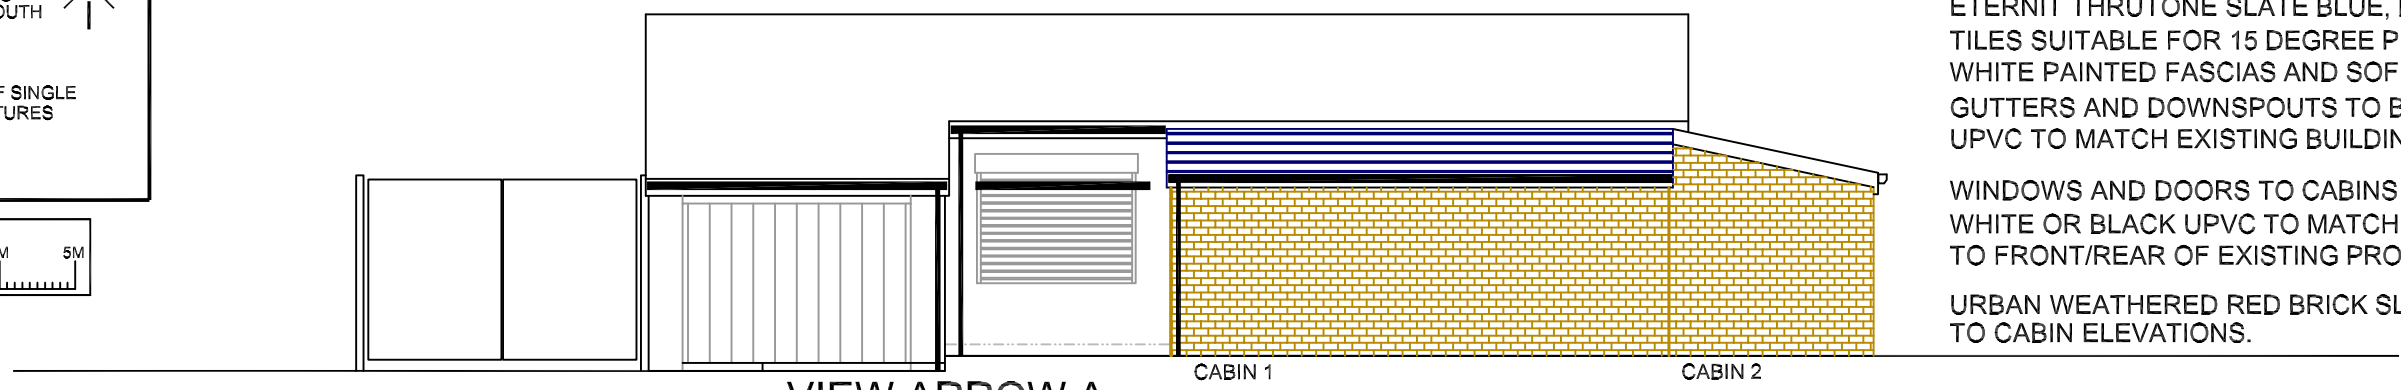


VIEW ARROW A

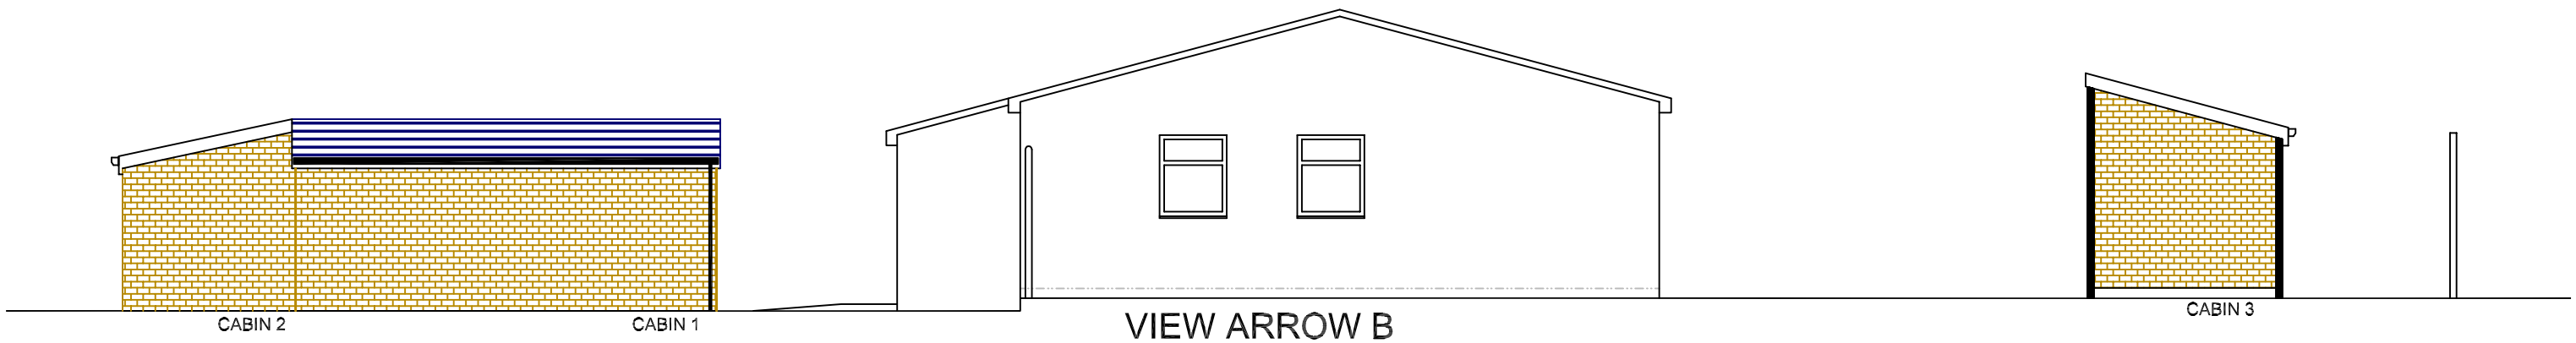

VIEW ARROW B

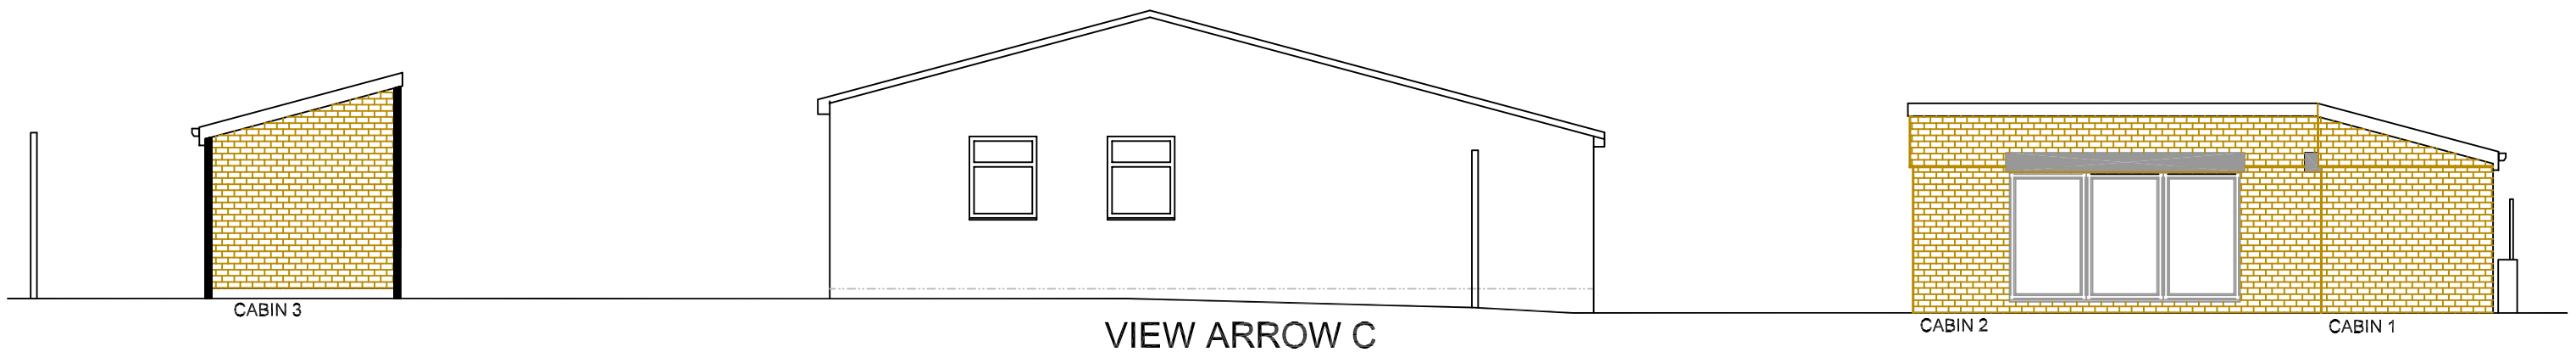


VIEW ARROW C

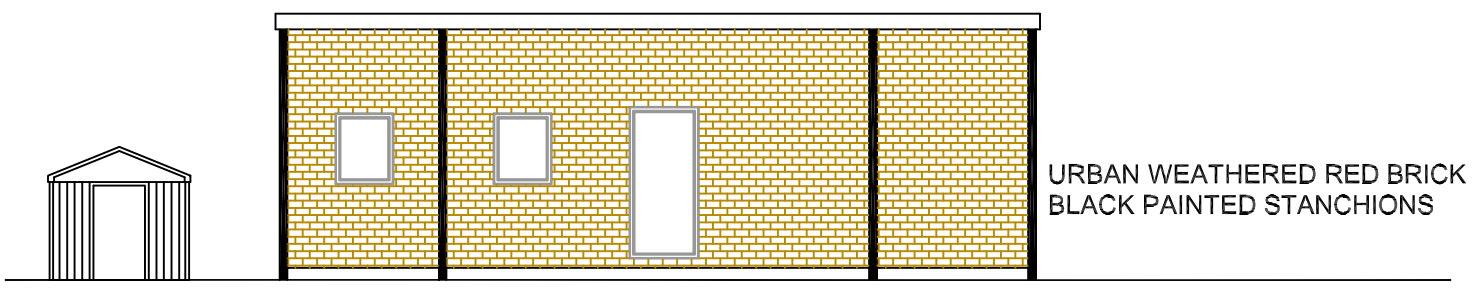

URBAN WEATHERED RED BRICK SLIPS
BLACK PAINTED STANCHIONS

VIEW ARROW D

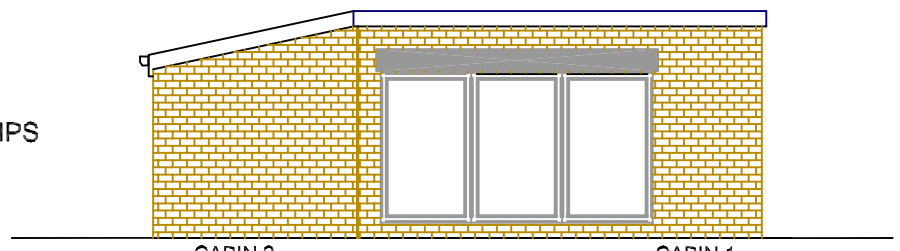

VIEW ARROW E

