



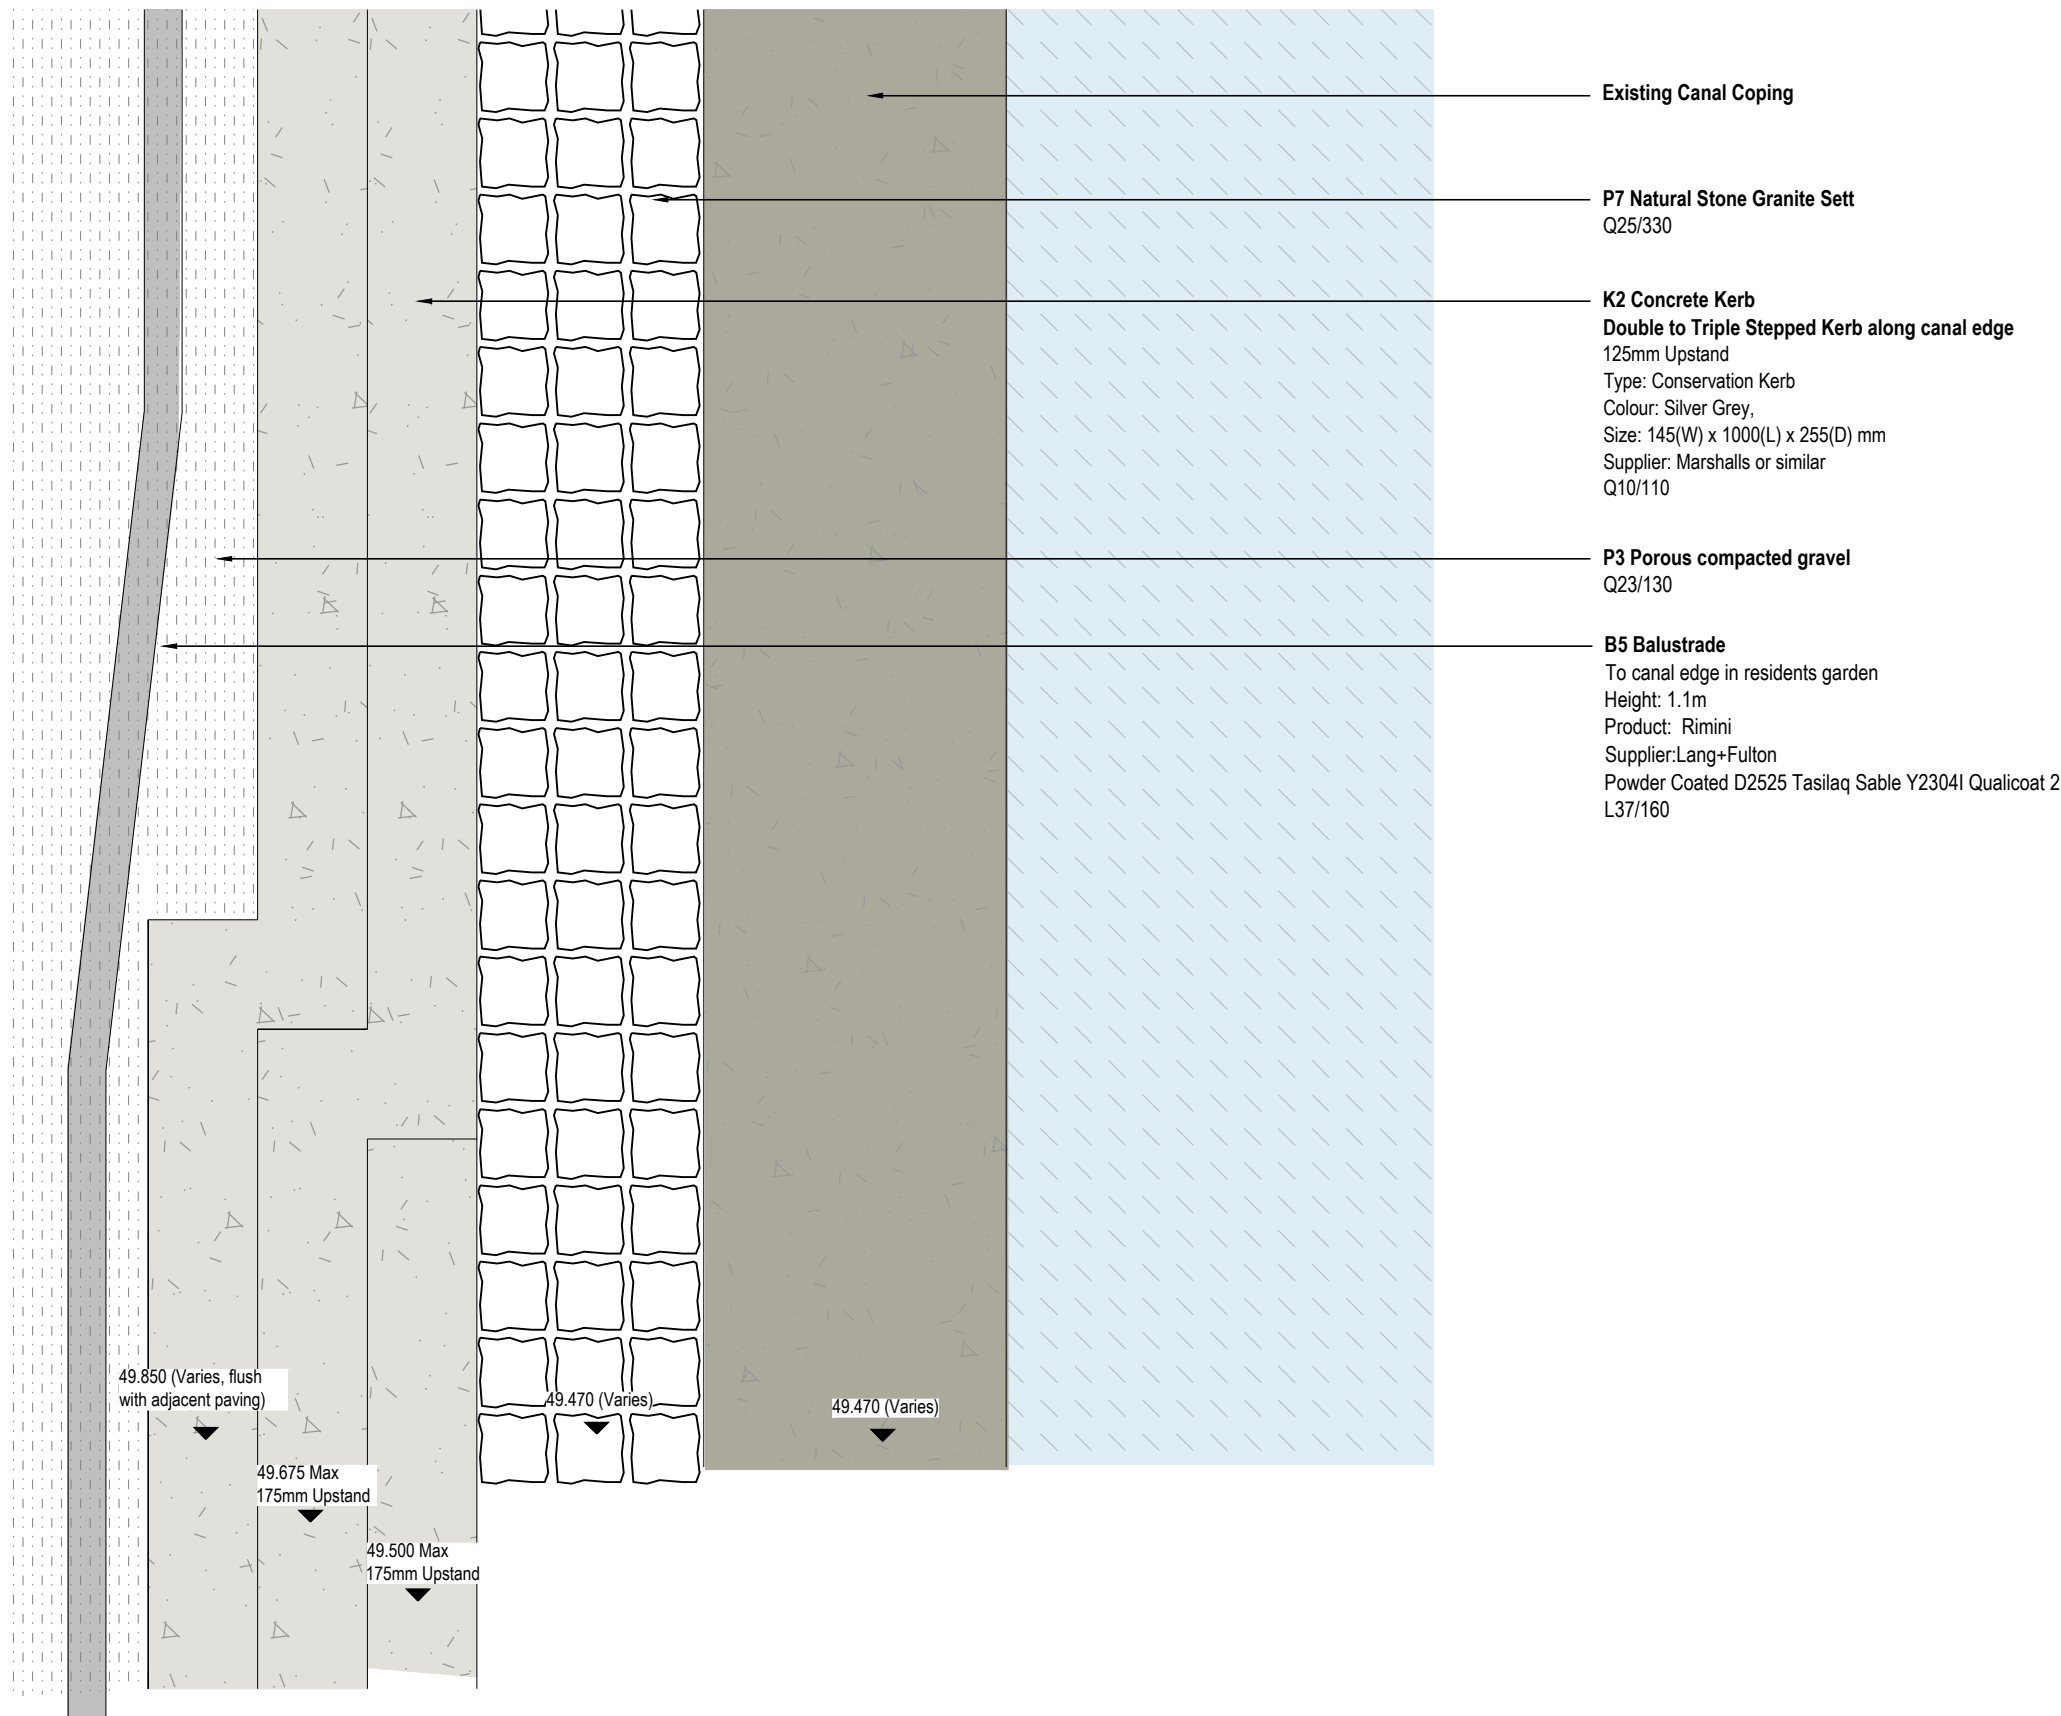


01
900333
B5 - Canal Steel Balustrade Plan
Scale 1: 10 @A1

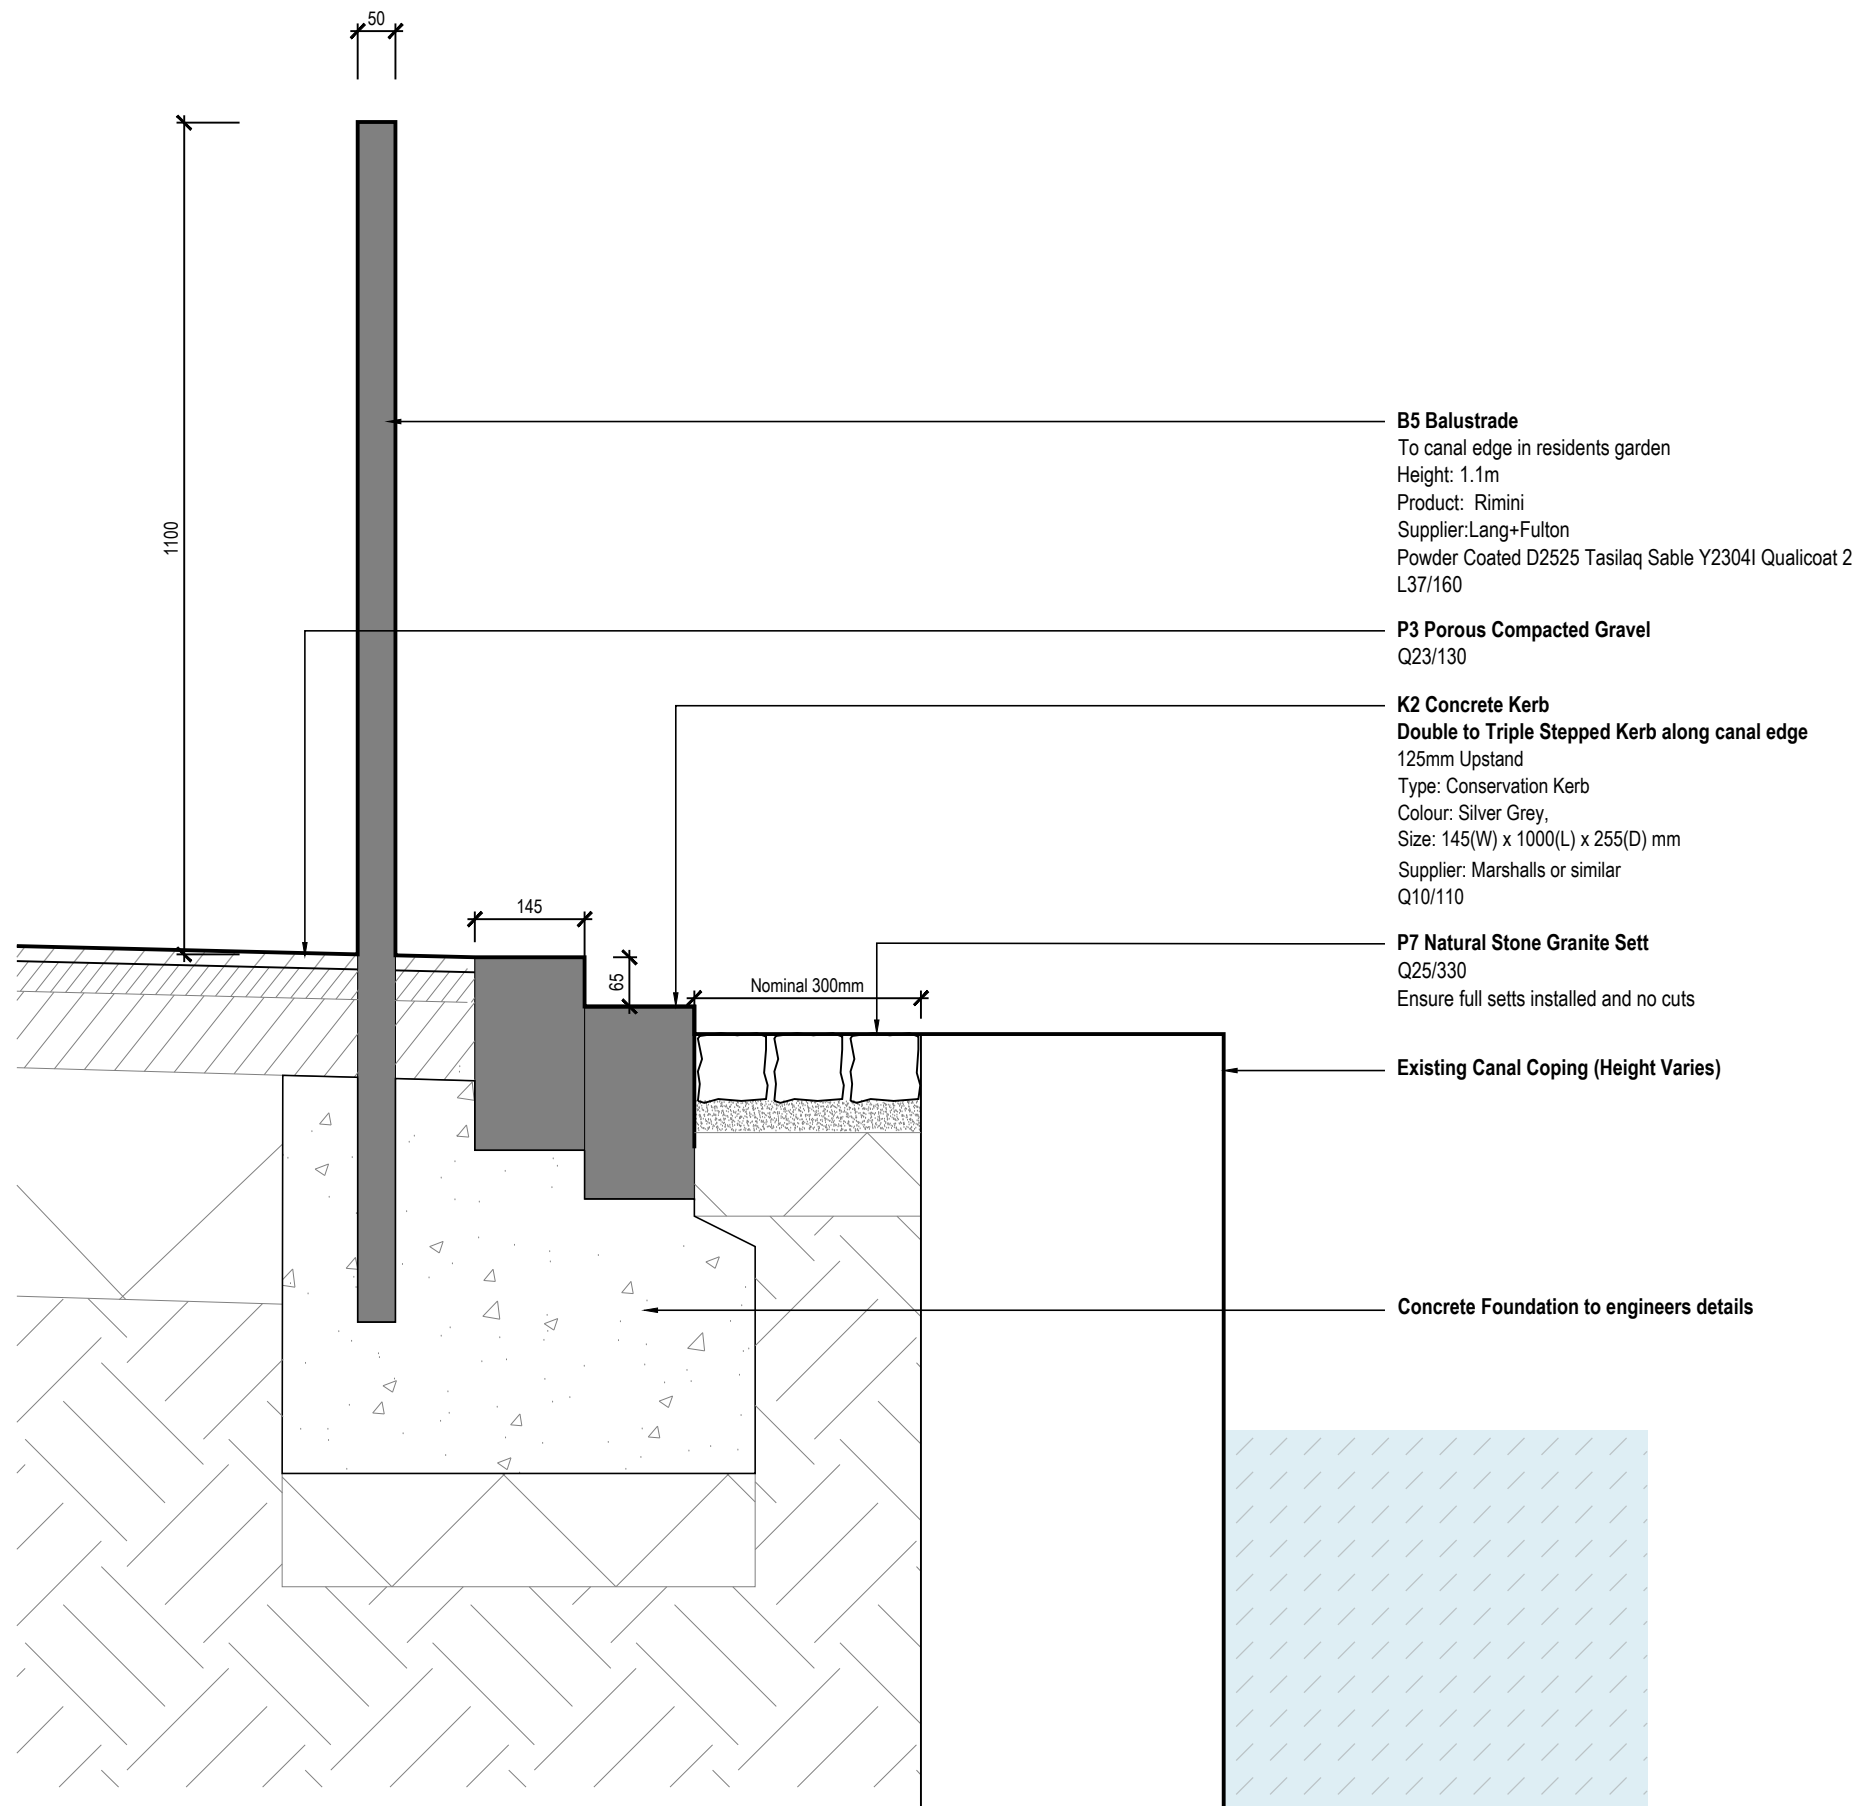

03
900333
B5 - Canal Steel Balustrade Section
Scale 1: 10 @A1



02
900333
B5 - Canal Steel Balustrade Location Plan
Scale 1: 250 @A1

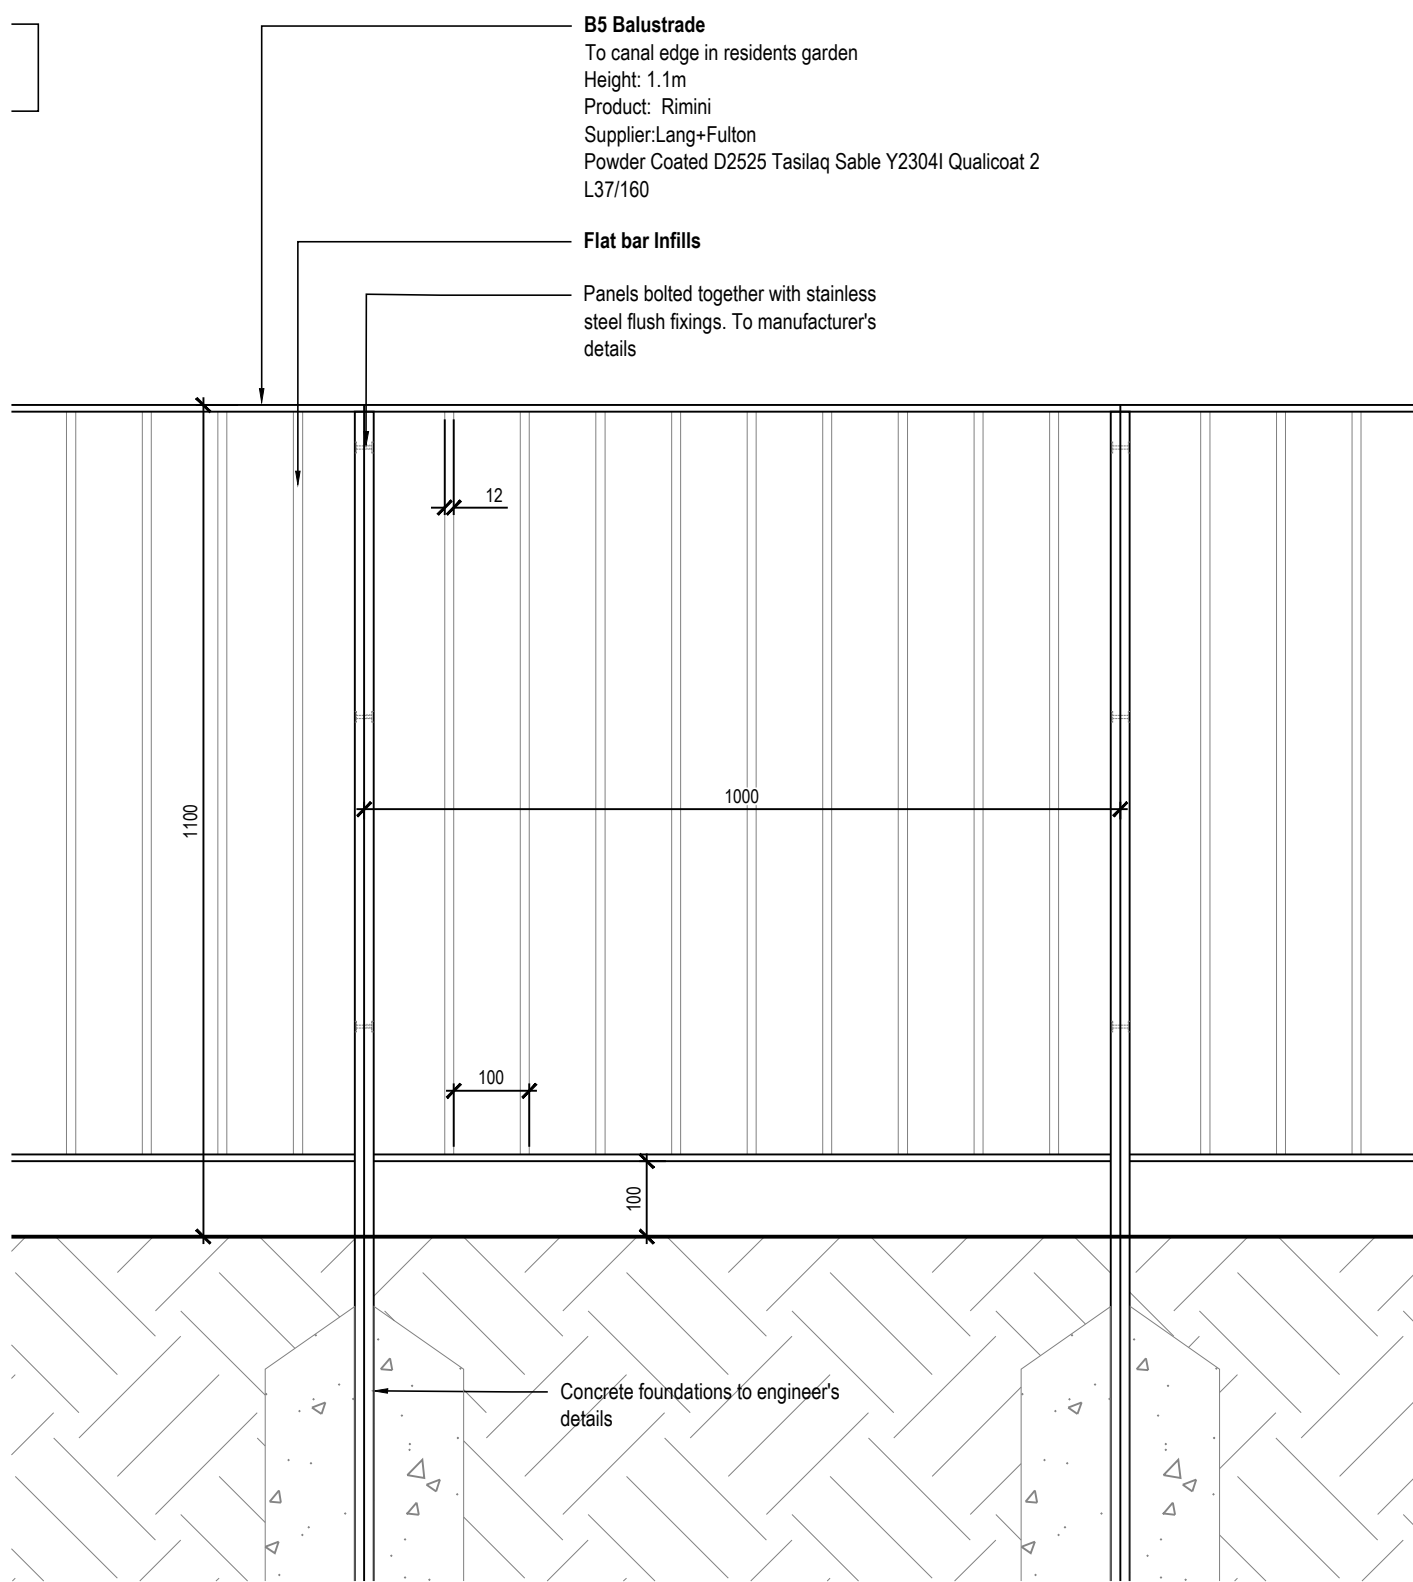


04
900333
B5 - Canal Steel Balustrade Elevation
Scale 1: 10 @A1

rev	details	by	date
P00	First issue for Planning	CB	26.01.2024
P01	Base plan updated	SB	13.02.2024
P02	Stage 4 Issue - Update to canal edge interface	TH	12.08.2024
P03	STAGE 5	ER	28.05.2025
P04	Planning NMA	ER	28.05.2025
P05	Planning NMA	ER	01.10.2025
P06	Planning NMA	OC	03.10.2025

Notes

- Do not scale from drawing, use figured dimensions only
- All dimensions to be checked onsite
- This drawing to be read in conjunction with all other Gillespies drawings and specifications
- Shown as design intent only. Manufacturer to provide specialist fabrication drawings for review

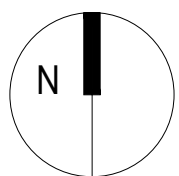

Ordinance Information shown is reproduced from Ordnance Survey material with the permission of Ordnance Survey on behalf of the Controller of Her Majesty's Stationary Office @ Crown Copyright. Unauthorised reproduction infringes Crown Copyright and may lead to prosecution or civil proceedings. License No. 1000 17362

Project title
JERSEY WHARF, ANCOATS

Drawing title
FENCING DETAILS - CANAL EDGE
BALUSTRADE AND EDGE INTERFACE

Purpose of Issue	As shown @ A1	Scale	Drawn
	26.01.2024	Date	Checked
Planning NMA			SB
		Drawing number	Revision

EYJW-GIL-EX-00-DR-L-900333
P06

Drawing Status
S4 - FOR REVIEW AND AUTHORISATION



Client
John Sisk & Son Limited

Gillespies