


CLIENT
EGLESE

PROJECT NUMBER DRAWING SCALE:
22125 1 : 50 @ A3

DRAWING NUMBER / TITLE
105 PROPOSED SECOND FLOOR
PROJECT
4 ORCHARD ROAD EAST

REV. P6 29.09.2025 PLANNING APPLICATION -
DORMER AMENDMENT

BUILDING REGULATIONS - GENERAL NOTE
THESE DRAWINGS HAVE BEEN PRODUCED FOR STATUTORY SUBMISSIONS.
THE ARCHITECT HAS BEEN APPOINTED AS DESIGN AGENT **ONLY** FOR THE DESIGN
STAGE WORKS.
APPOINTMENT AND CONFIRMATION OF;
- PRINCIPLE CLIENT
- PRINCIPLE CONTRACTOR
- PRINCIPLE DESIGNER (FOR BUILDING REGULATIONS ONLY)
TO BE CONFIRMED IN WRITING DIRECTLY BY THE REPRESENTATIVES TO BUILDING
CONTROL **BEFORE** COMMENCEMENT OF WORKS.

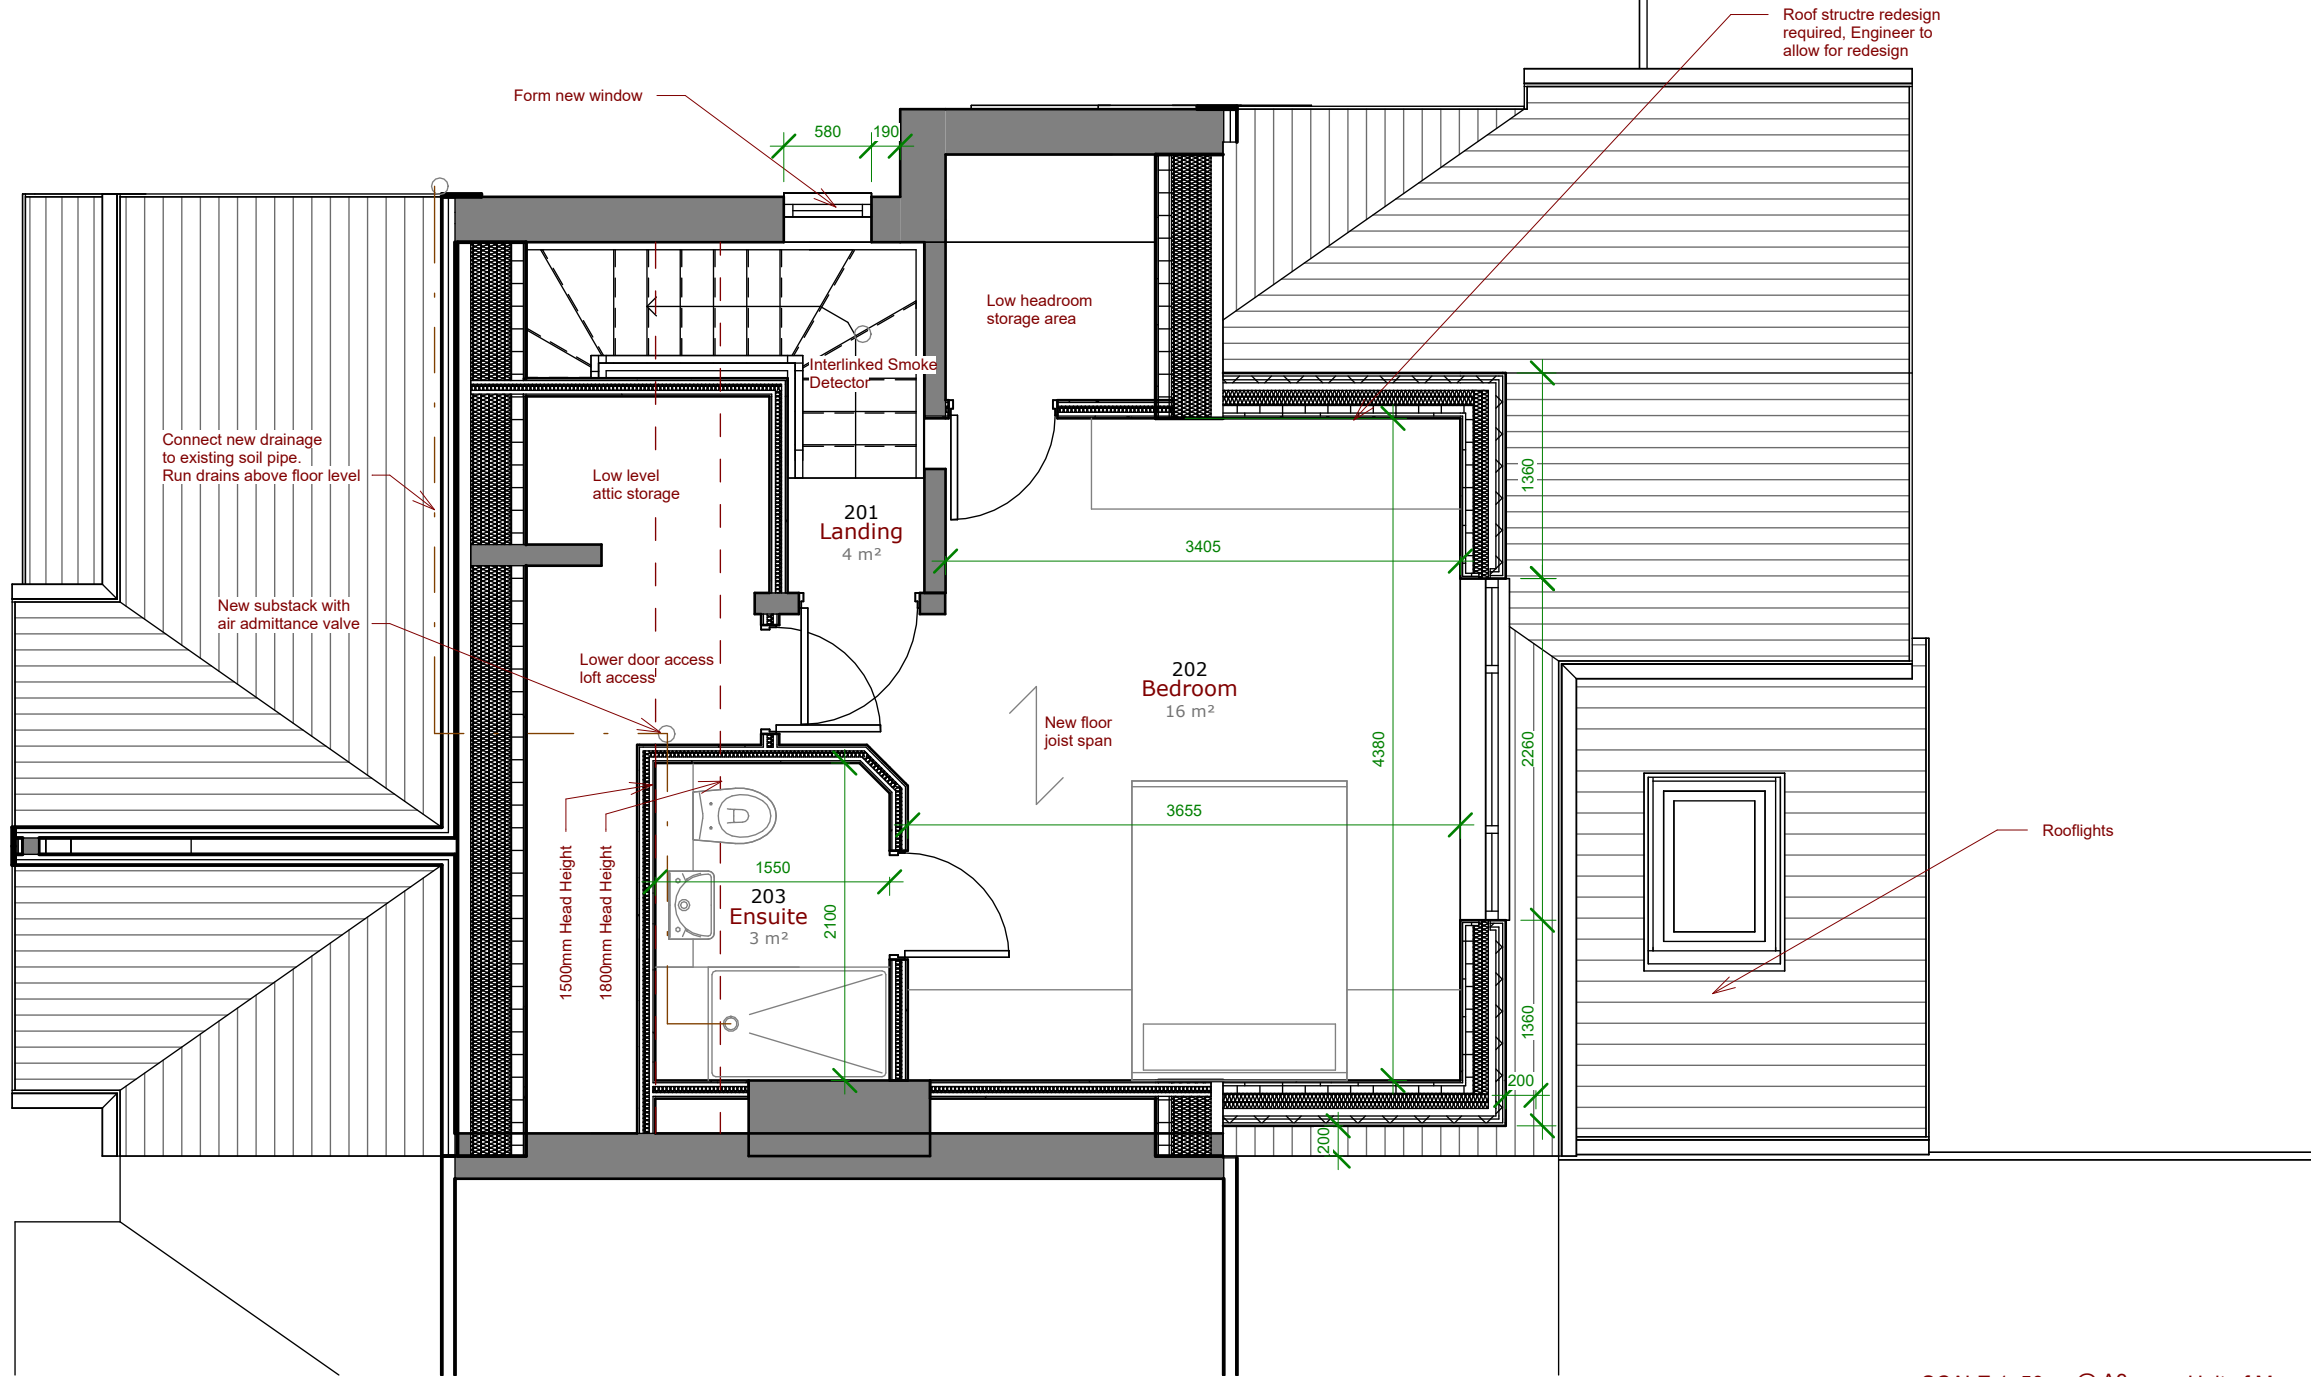

WEBSITE: WWW.SHWILKINSON.CO.UK ADDRESS: **6 DALE LEE, WESTHOUGHTON, BOLTON, BL6 6BW**
EMAIL: SCOTT@SHWILKINSON.CO.UK
TEL: **01942 538 533**
MOB: **07809 373 066**

NOTES: ISSUED FOR PLANNING USE ONLY, USE FIGURED DIMENSIONS ONLY. ALL DIMENSIONS TO BE VERIFIED ON SITE. PRIOR TO THE COMMENCEMENT OF ANY WORK OR THE PRODUCTION OF ANY SHOP DRAWING. ALL DISCREPANCIES TO BE REPORTED TO THE ARCHITECT.
© COPYRIGHT IN THIS DRAWING IS VESTED IN SHWILKINSON ARCHITECTS LIMITED.

PLANNING USE ONLY