


Notes:

1. THE COPYRIGHT OF THIS DRAWING IS VESTED IN URBAN ROOFSCAPES AND IT MAY NOT BE REPRODUCED IN WHOLE OR PART OR USED FOR THE MANUFACTURE OF ANY ARTICLE WITHOUT THE EXPRESS PERMISSION OF THE COPYRIGHT HOLDERS.
2. WORK TO FIGURED DIMENSIONS ONLY.
3. THIS DRAWING IS TO BE READ IN CONJUNCTION WITH ALL RELEVANT ARCHITECTS, SERVICE ENGINEER'S AND URBAN ROOFSCAPES SPECIFICATIONS.

Balustade and fence not within URS scope and first fixing post to be installed and weathered by Primeseal before URS start works.

EXTENT AND DEPTH OF DEFENSIVE SHRUBBERY
TBC BY DCL

RC UPSTAND TO BE BUILT UP TO RETAIN LANDSCAPE BUILD UP. EXTENT & DESIGN OF GREEN SLOPING WALL TBC BY DCL, GREEN SLOPING WALL SHOWN INDICATIVELY. SEQUENCE OF WORKS AND EDGE PROTECTION TBC BY DCL

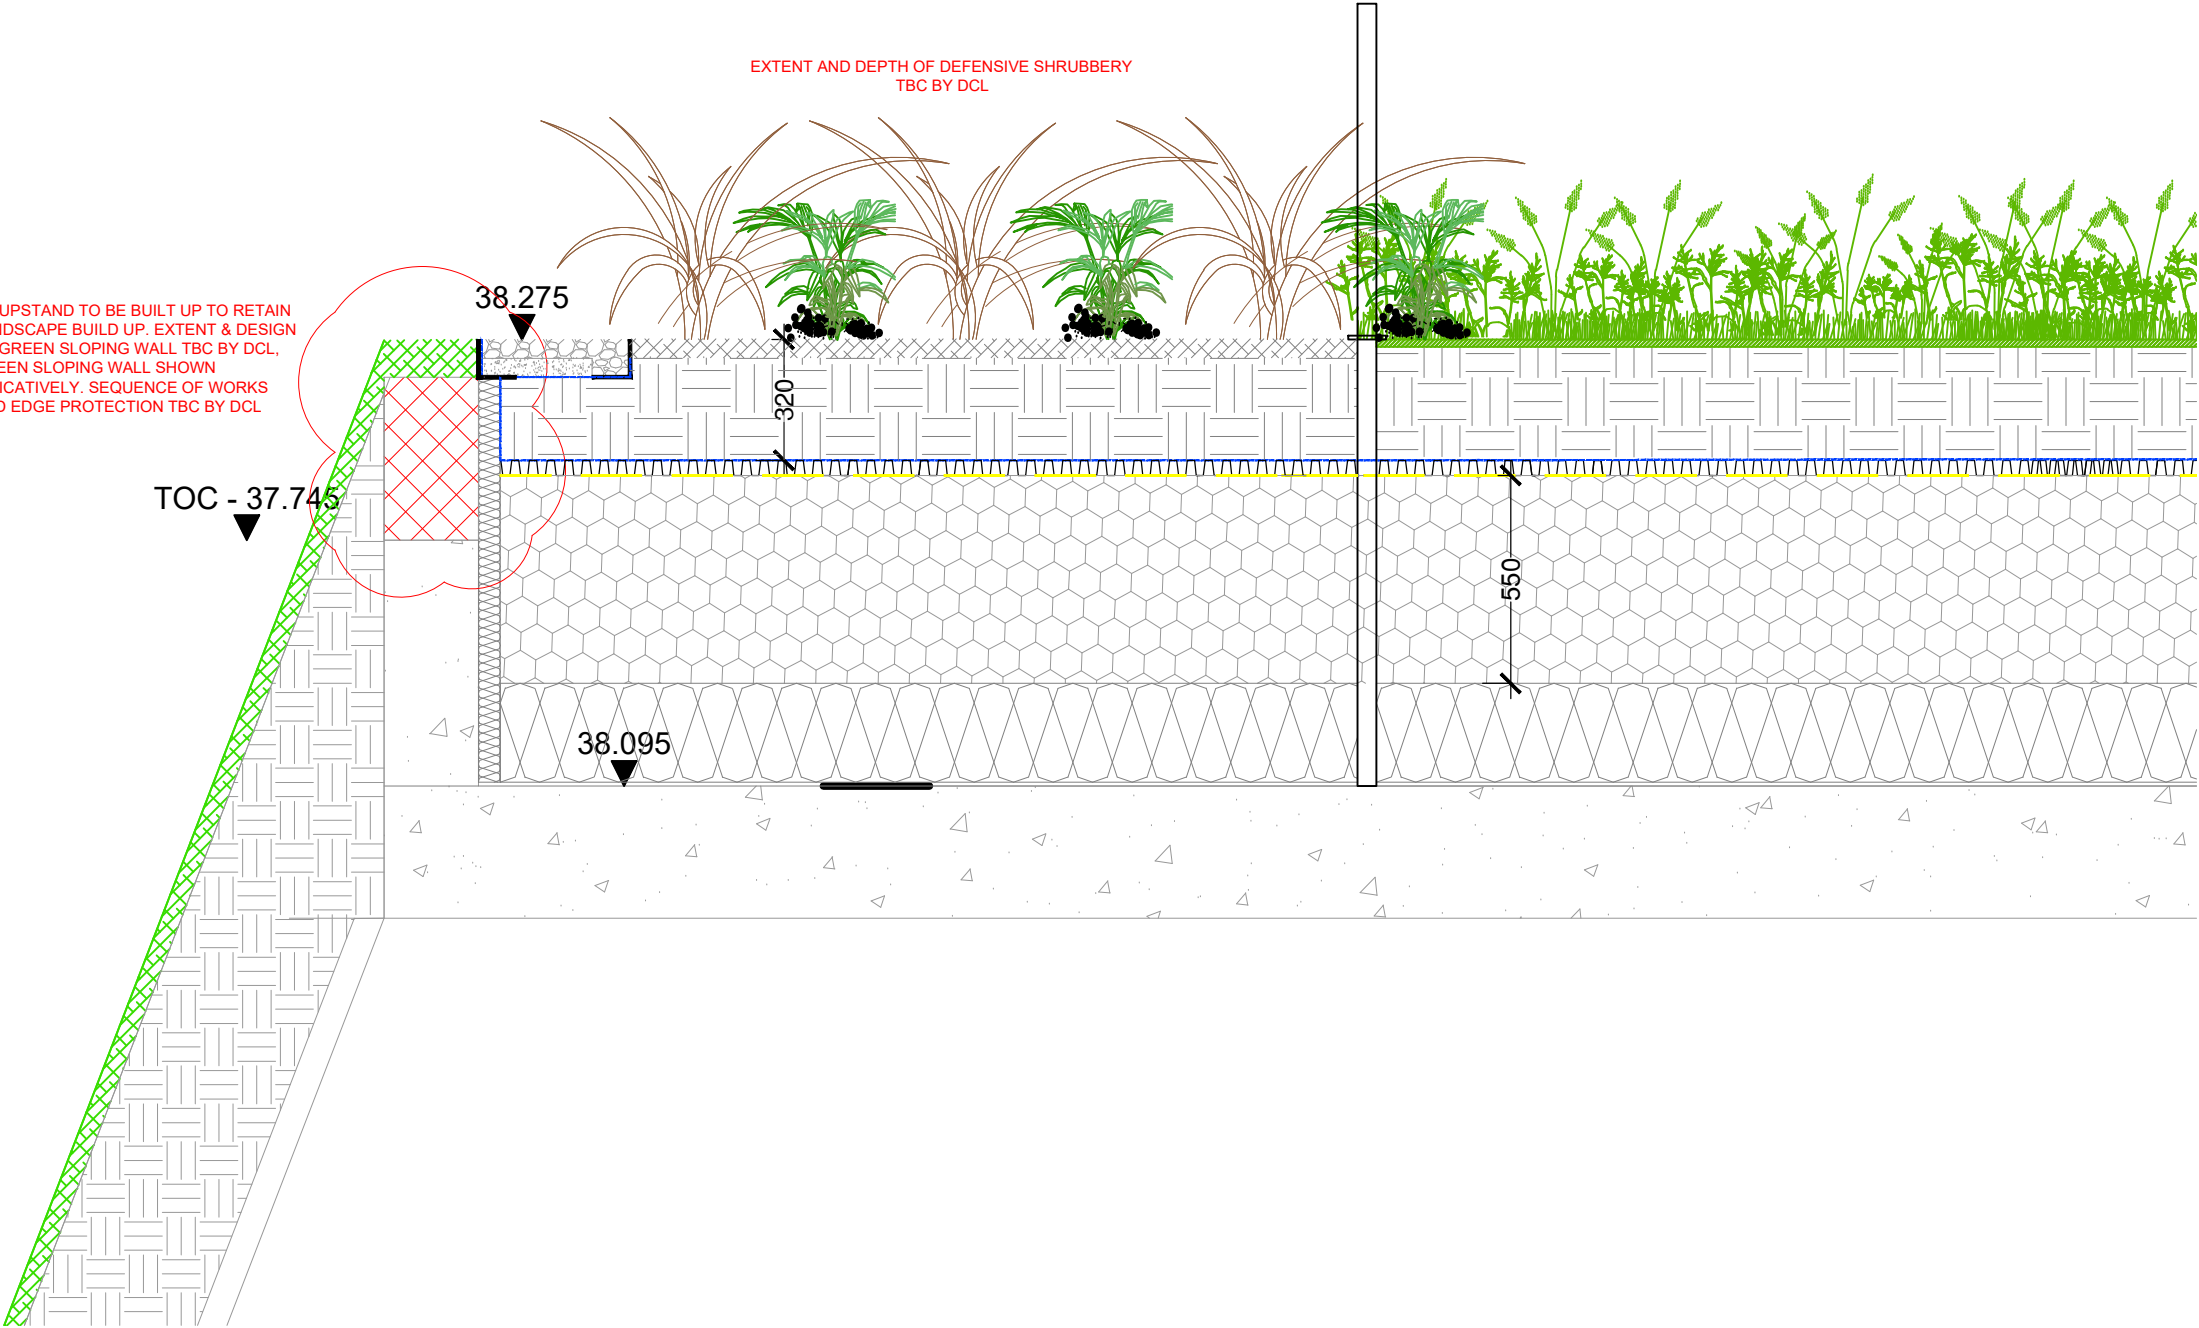

Detail 6103 - 101
Scale 1:20

C01:	Construction Issue	URS	Jan 25
REV:	DESCRIPTION:	BY:	DATE:
STATUS: CONSTRUCTION			

--



URBAN
ROOFSCAPES

Office Address: Unit 14a Catherine Street, Warrington, WAs OLH

CLIENT:	Downing Construction LTD
ARCHITECT:	SHP

SITE:				Block D, First Street, Manchester	
TITLE:				Block D Section 03 Detail 101	
SCALE AT A3: NTS		DATE: JAN 25	DRAWN: URS	CHECKED:	
DRAWING NO: FSS-D-URS-EX-01-DT-6103-101				REVISION: C01	