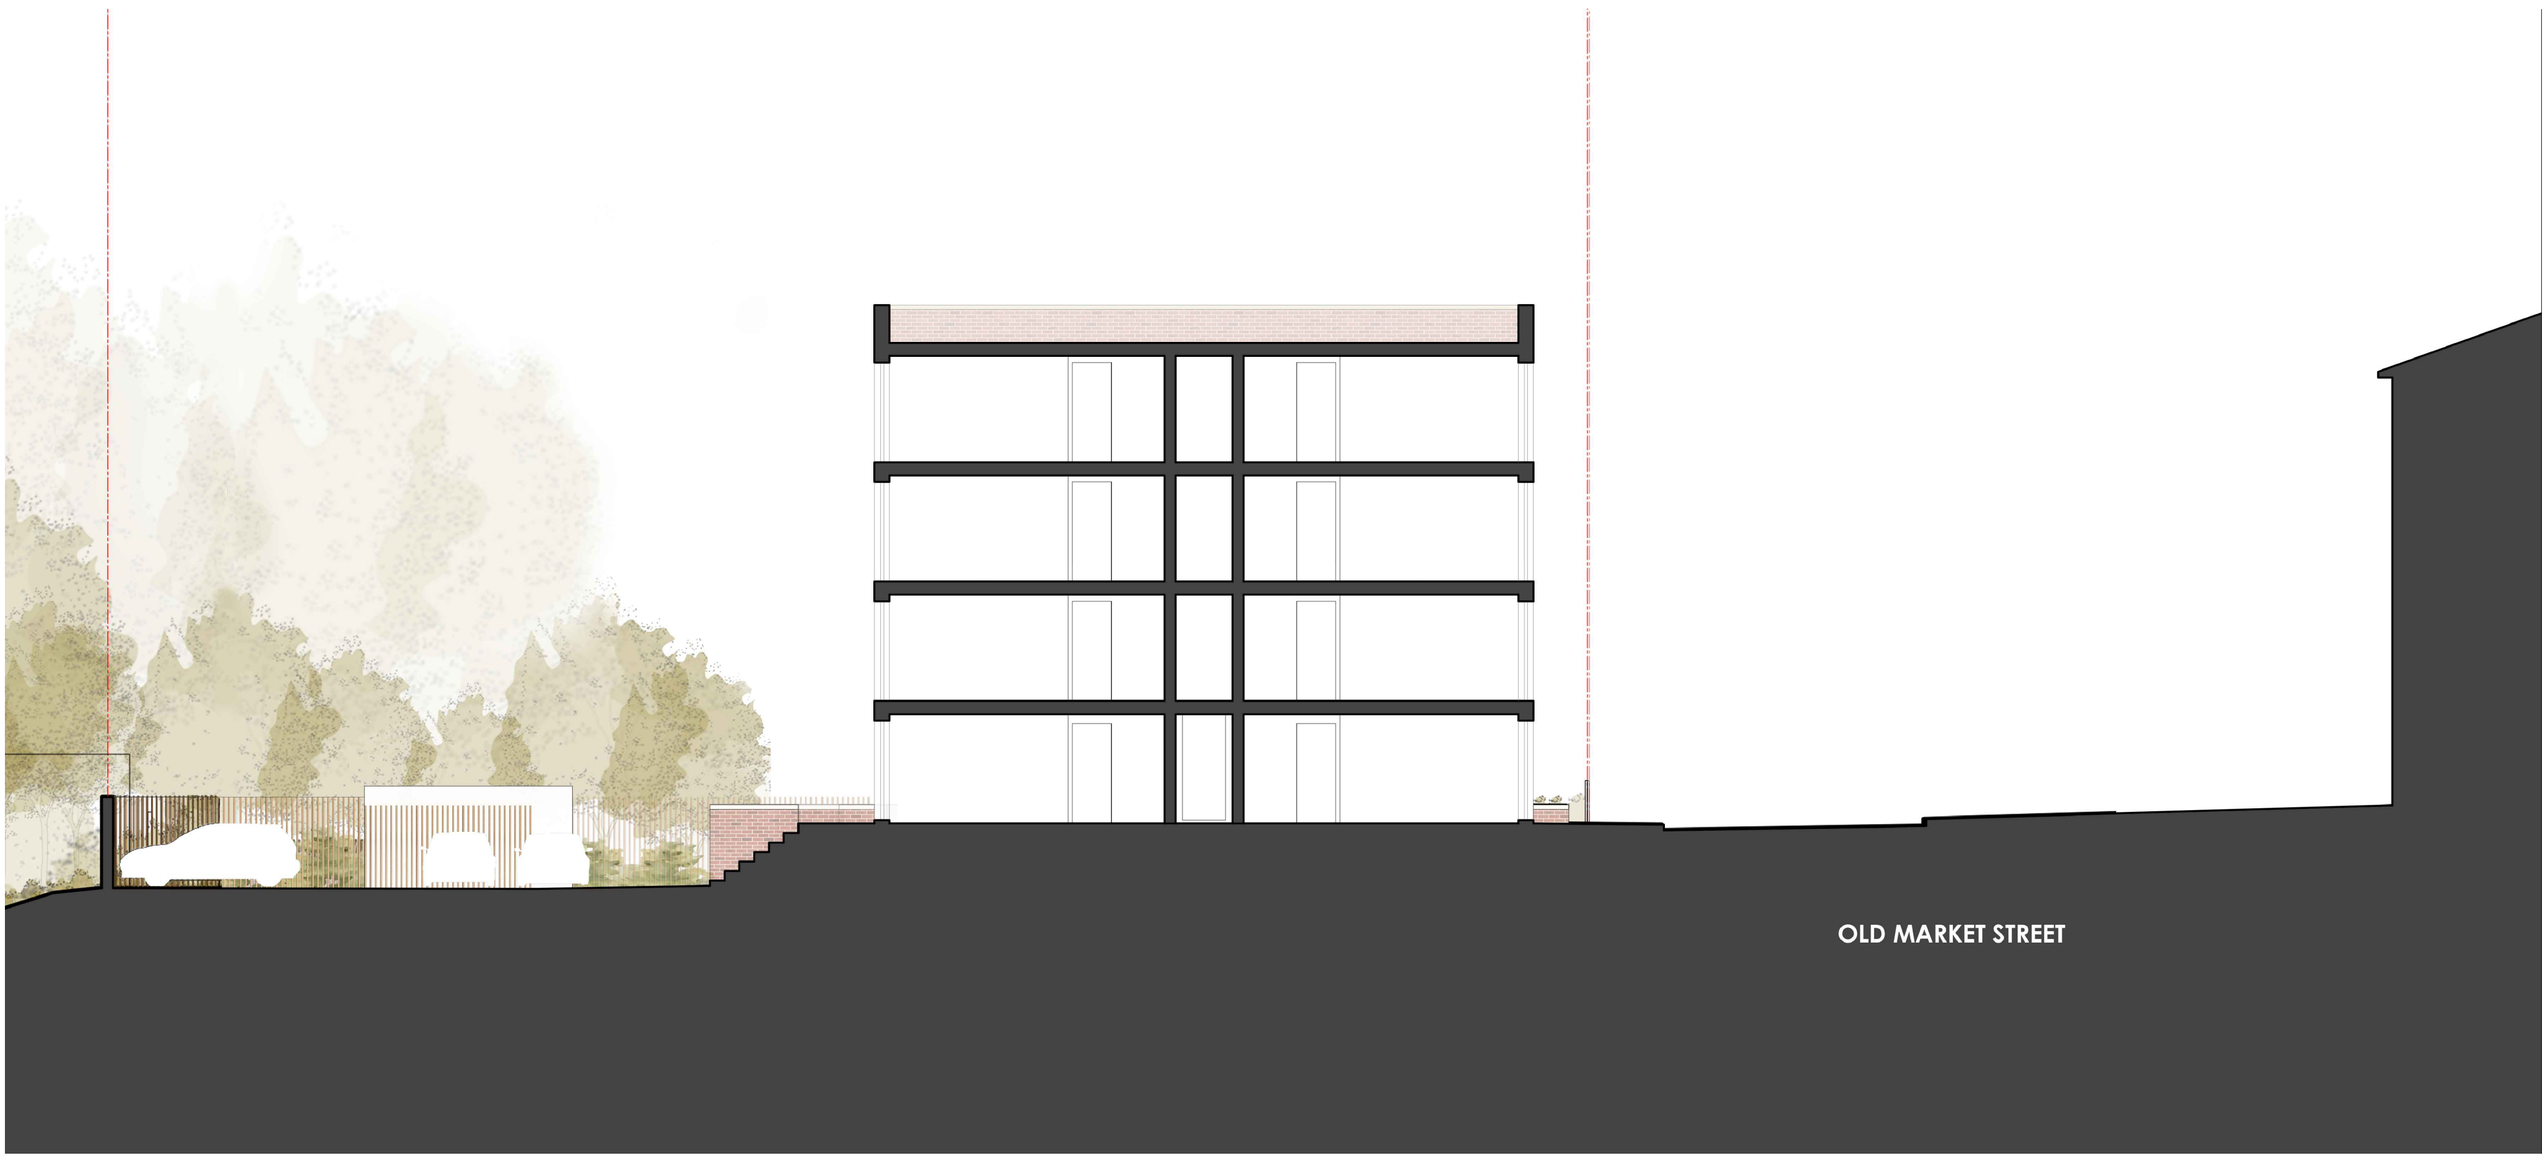

SECTION THROUGH COURTYARD

1:100 @ A2

Dimensioning

Figured dimensions only to be taken from these designs and drawings. Work to annotated dimensions only. All dimensions to be checked on site. Architectural designers to be informed immediately of any discrepancies before work proceeds. Drawings are to be read in conjunction with relevant specifications, structural engineers and service engineers' drawings.

www.saleemarchitects.co.uk
+44 7411 474157

A2

SALEEM
ARCHITECTS
Architecture | Masterplanning | Graphics

Rev	Date	Description
-	*15/07/25*	*Issued to client for comments*

CLIENT:
-

PROJECT:
Land @ Old Market Street
Crumpsall

TITLE:
Proposed Street Section

REV:

SCALE:
1:100 @ A2

DATE:
July 2025

DRAWING NO.
Sheet 6