


SITE LOCATION PLAN
 AREA 2 HA
 SCALE: 1:1250 on A4
 CENTRE COORDINATES: 385902 , 394458

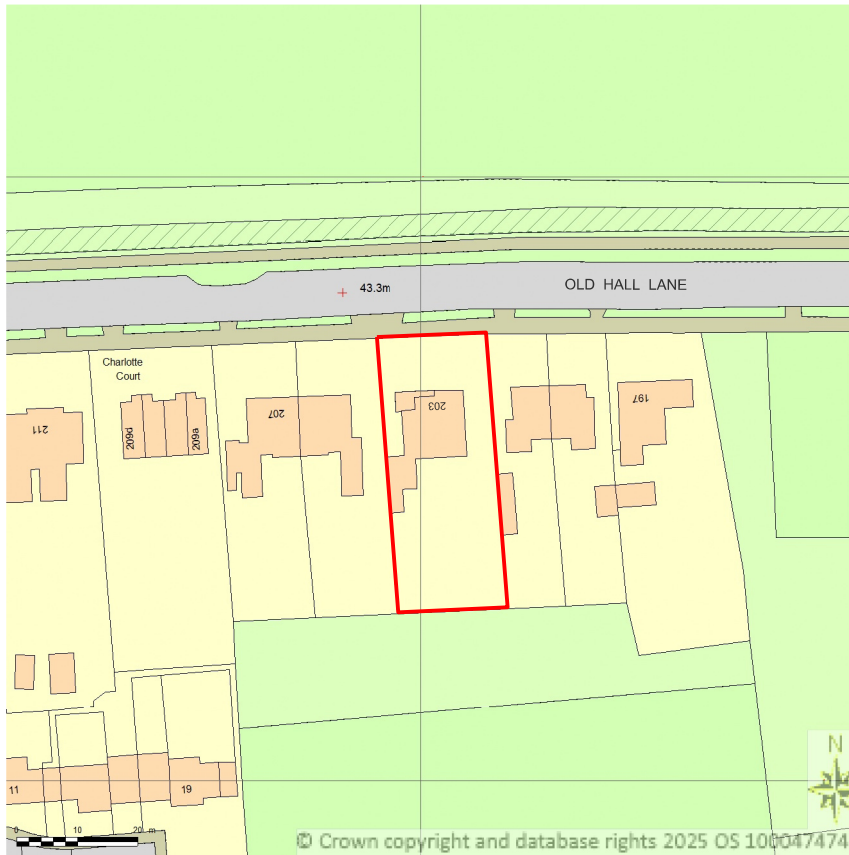

Scale Bar (Metres)



Supplied by Streetwise Maps Ltd
www.streetwise.net
 Licence No: 100047474
 17:38:54 01/06/2025

Key:

— Red line denotes application site boundary

No					Prep	Date
Amendments						
LCA Architecture & Planning Email: lx.chowdhury@gmail.com Tel: 07563 952231						
Project 203 Old Hall Lane Manchester M14 6HJ						
Title Location Plan						
Job No. 2520			Drawing No. PL01			
Amendment:			Scale @A4: 1/1250			
Status <i>For Planning Approval</i>						
Auth. CL			Date. June 2025			