




C:\Users\jlee\Documents\5668-HMA-WK-ZZ-M3-A-00001_P01 - William Kay\jlee\VPV\Y4.rvt

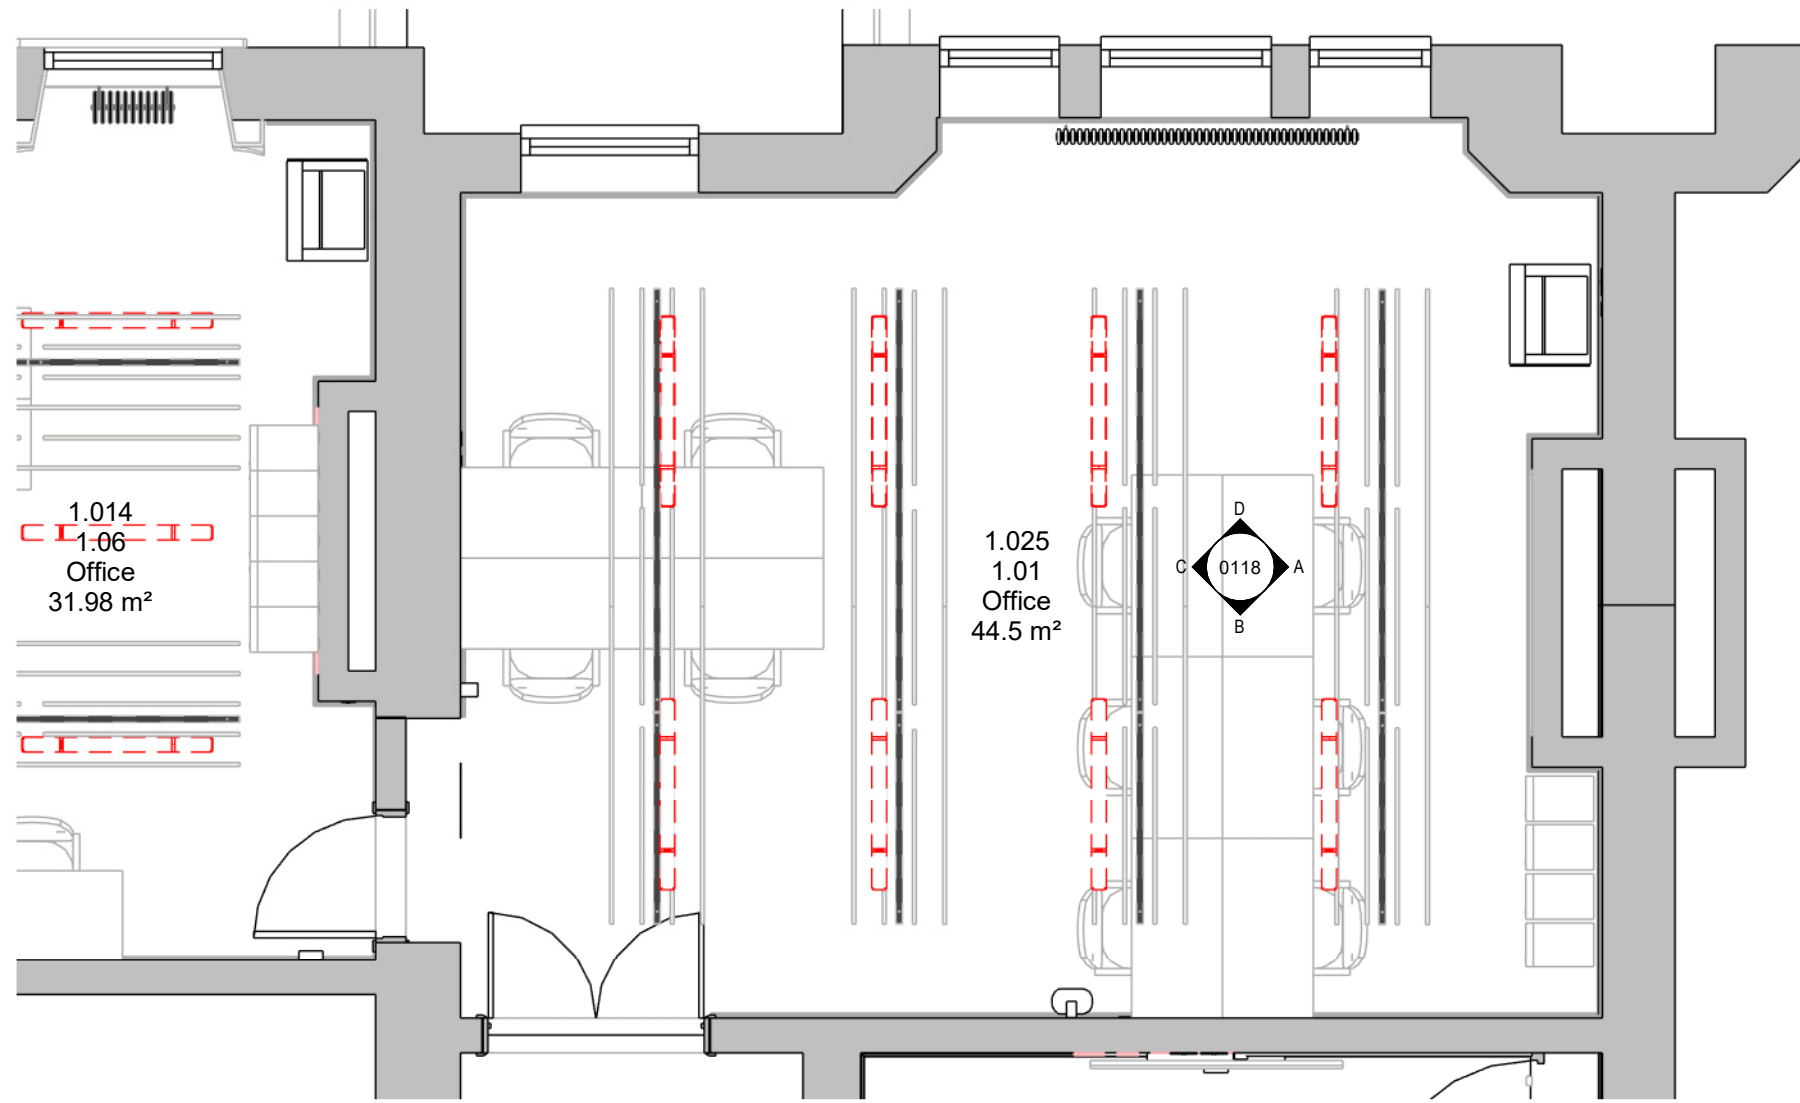


1.01 Lecture Room
1 : 50 @ A1

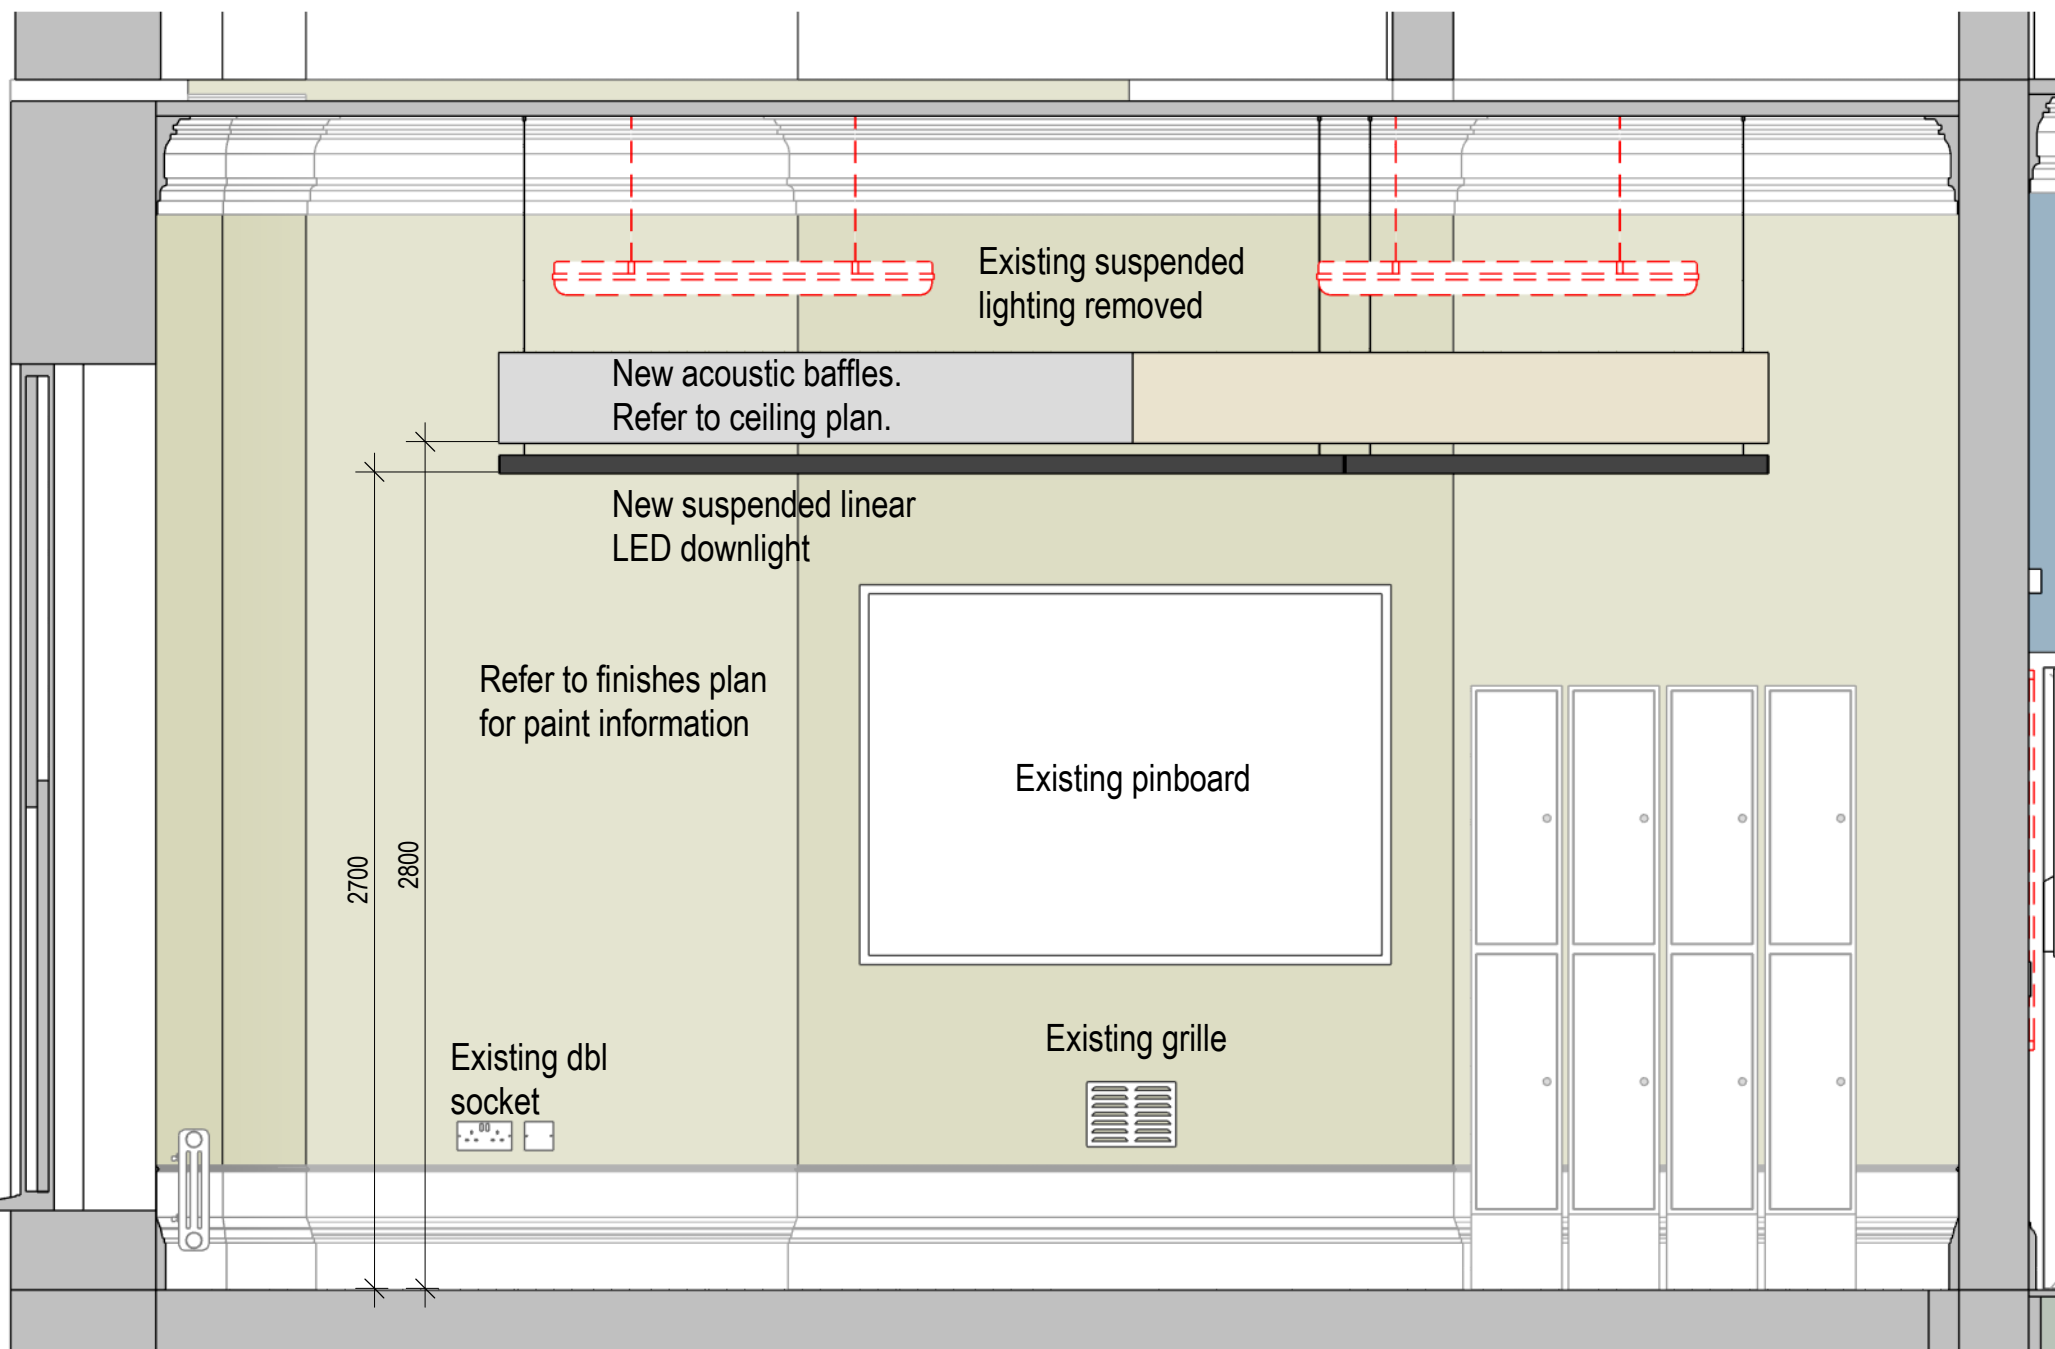


1.01 Lecture Room - Elevation A
1 : 25 @ A1

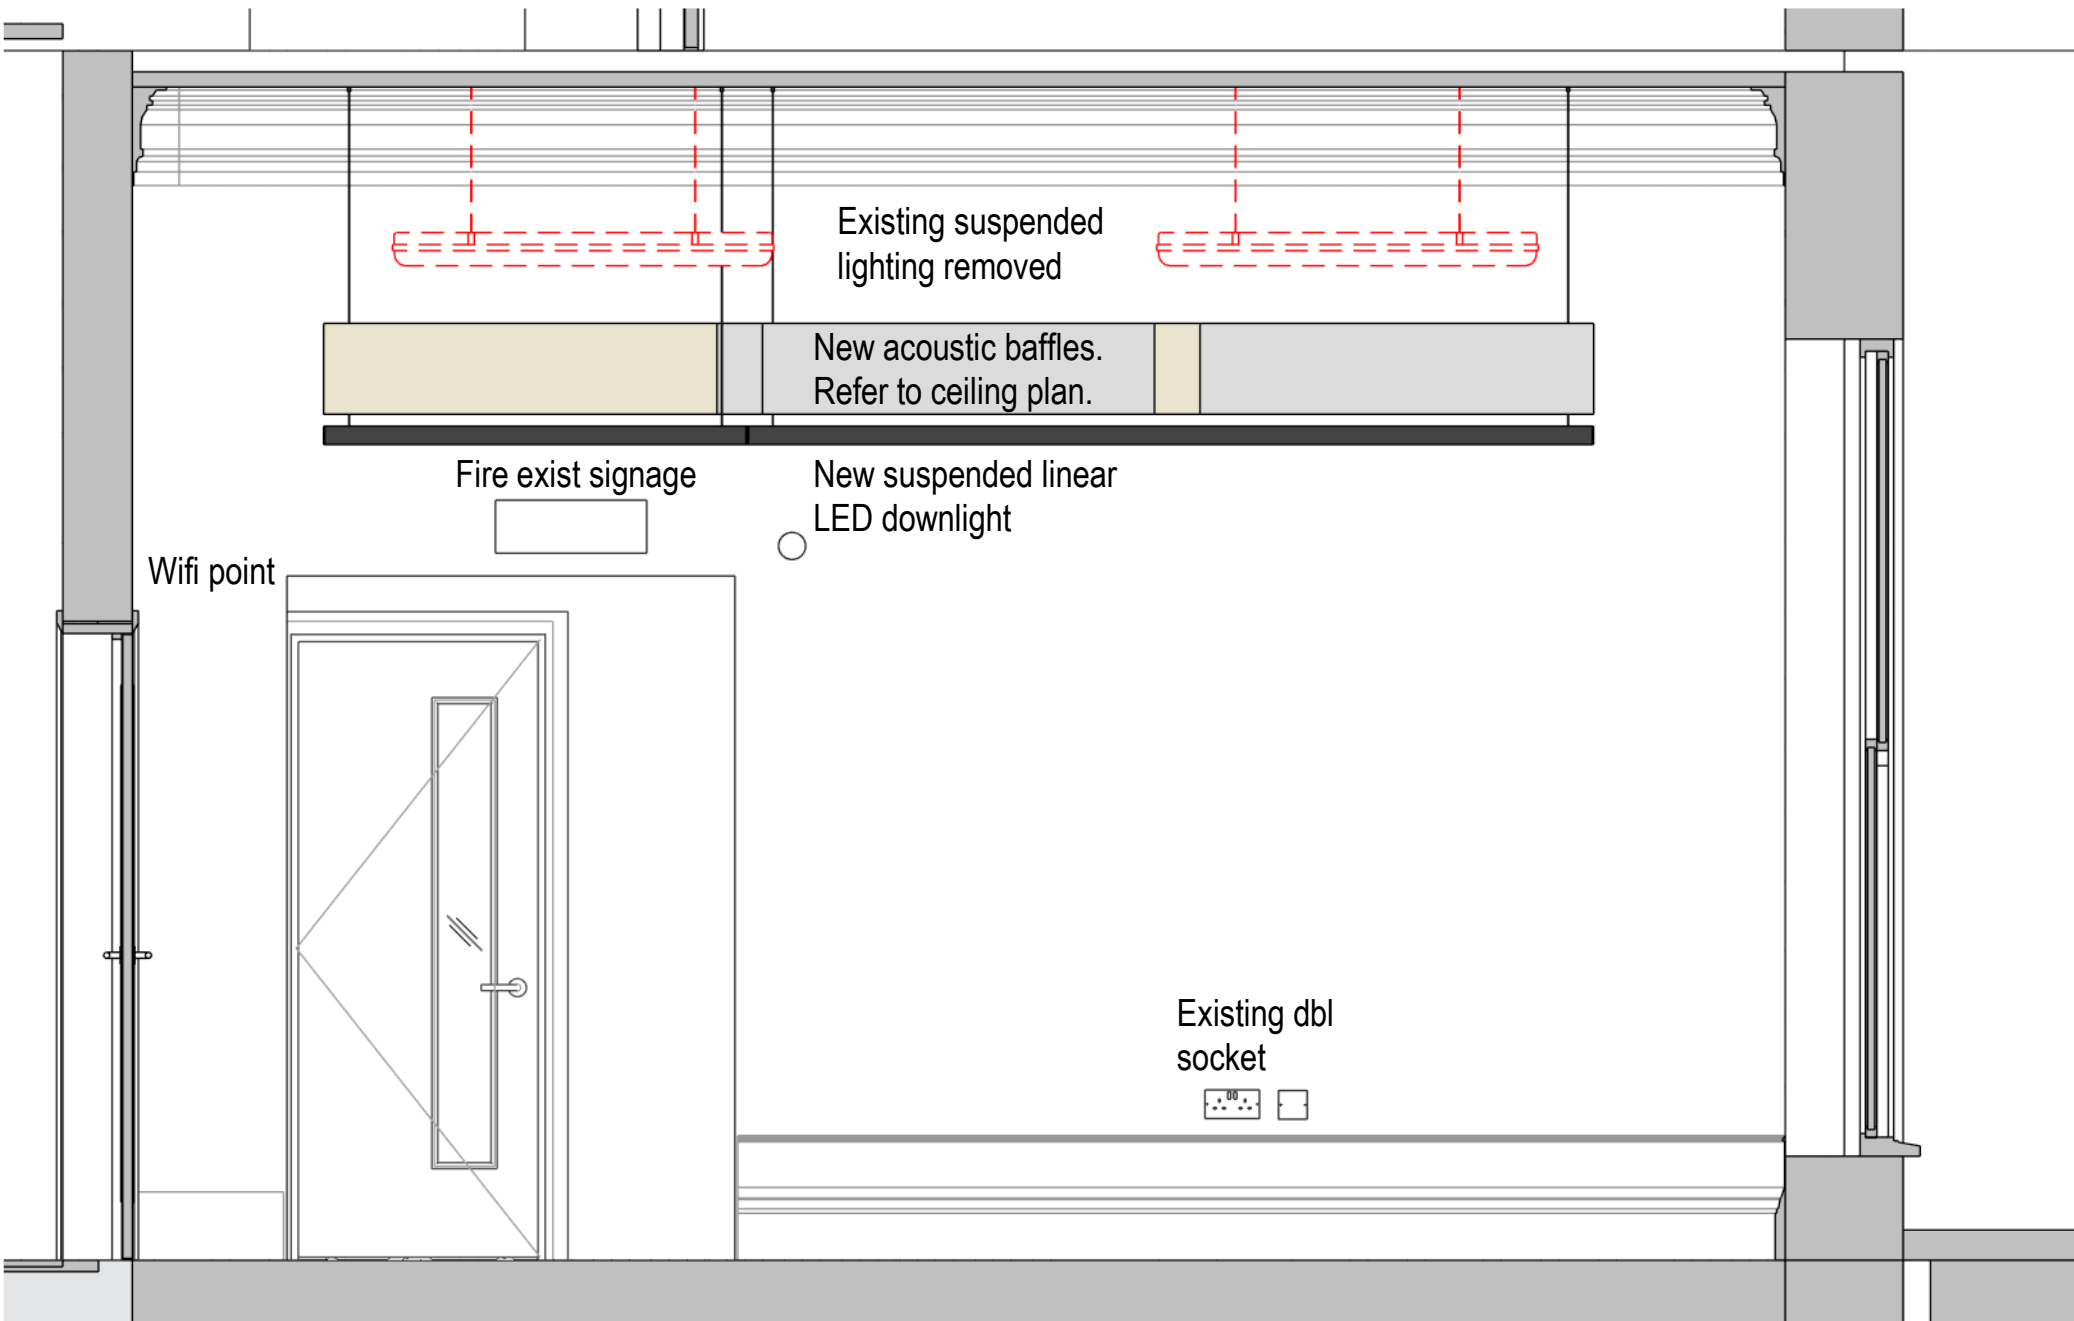

1.01 Lecture Room - Elevation C
1 : 25 @ A1

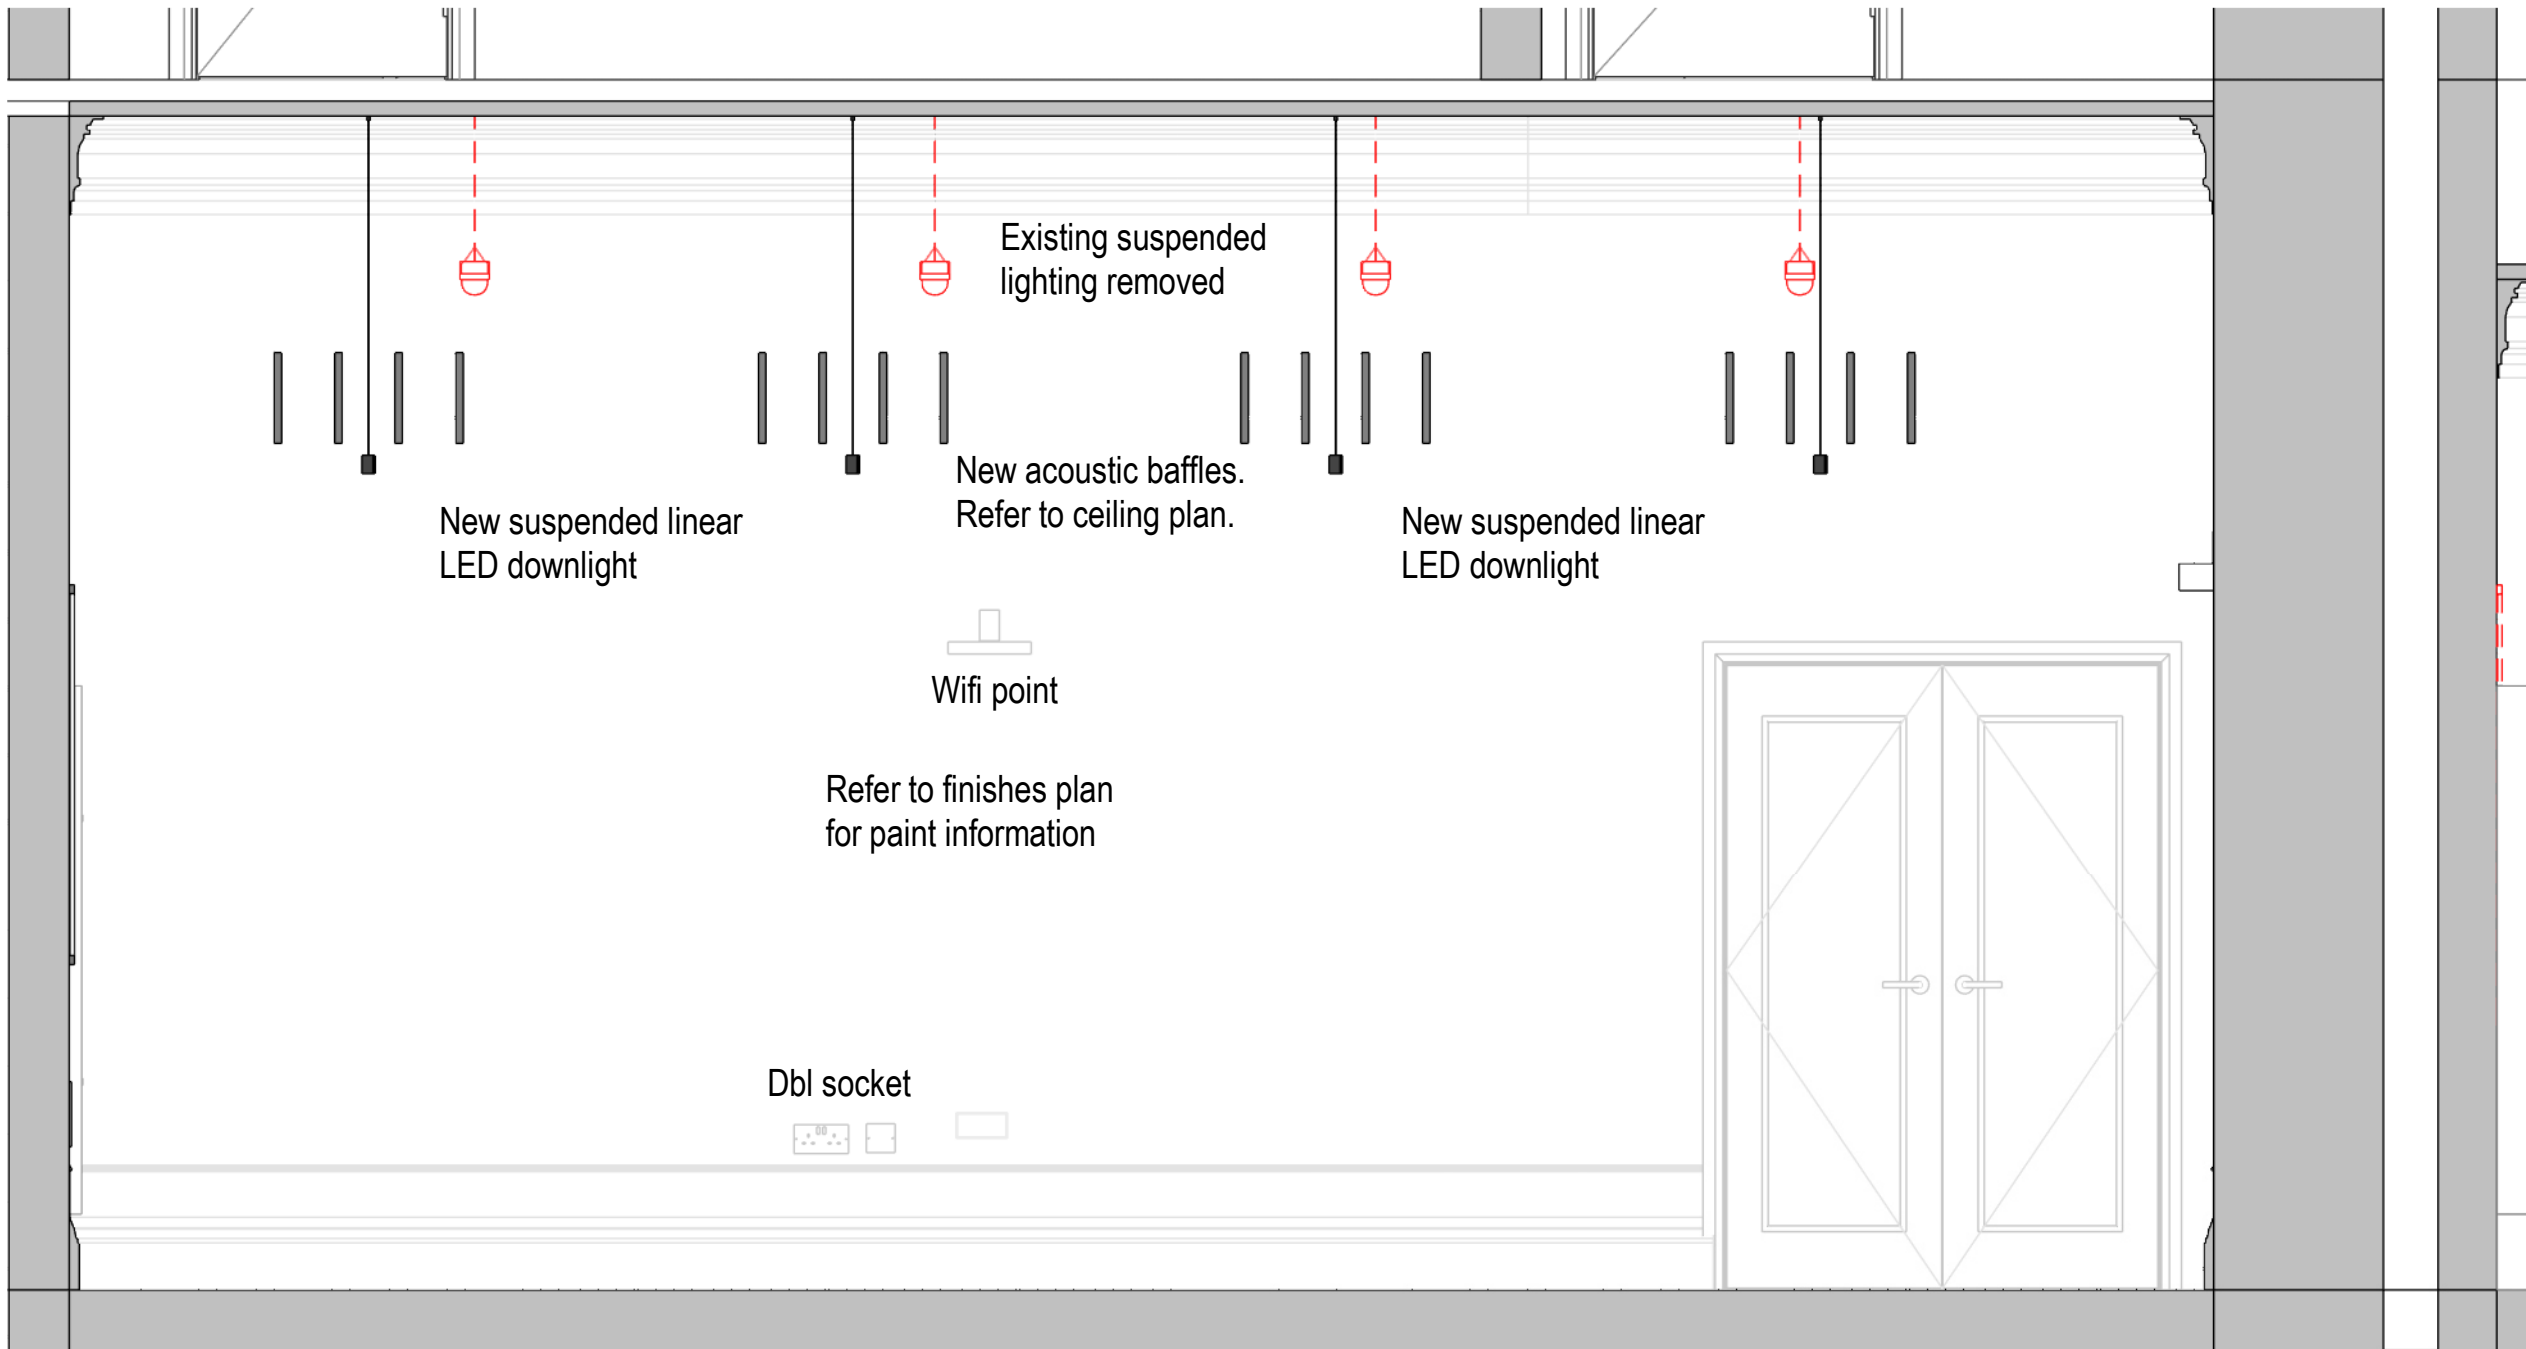

1.01 Lecture Room - Elevation B
1 : 25 @ A1

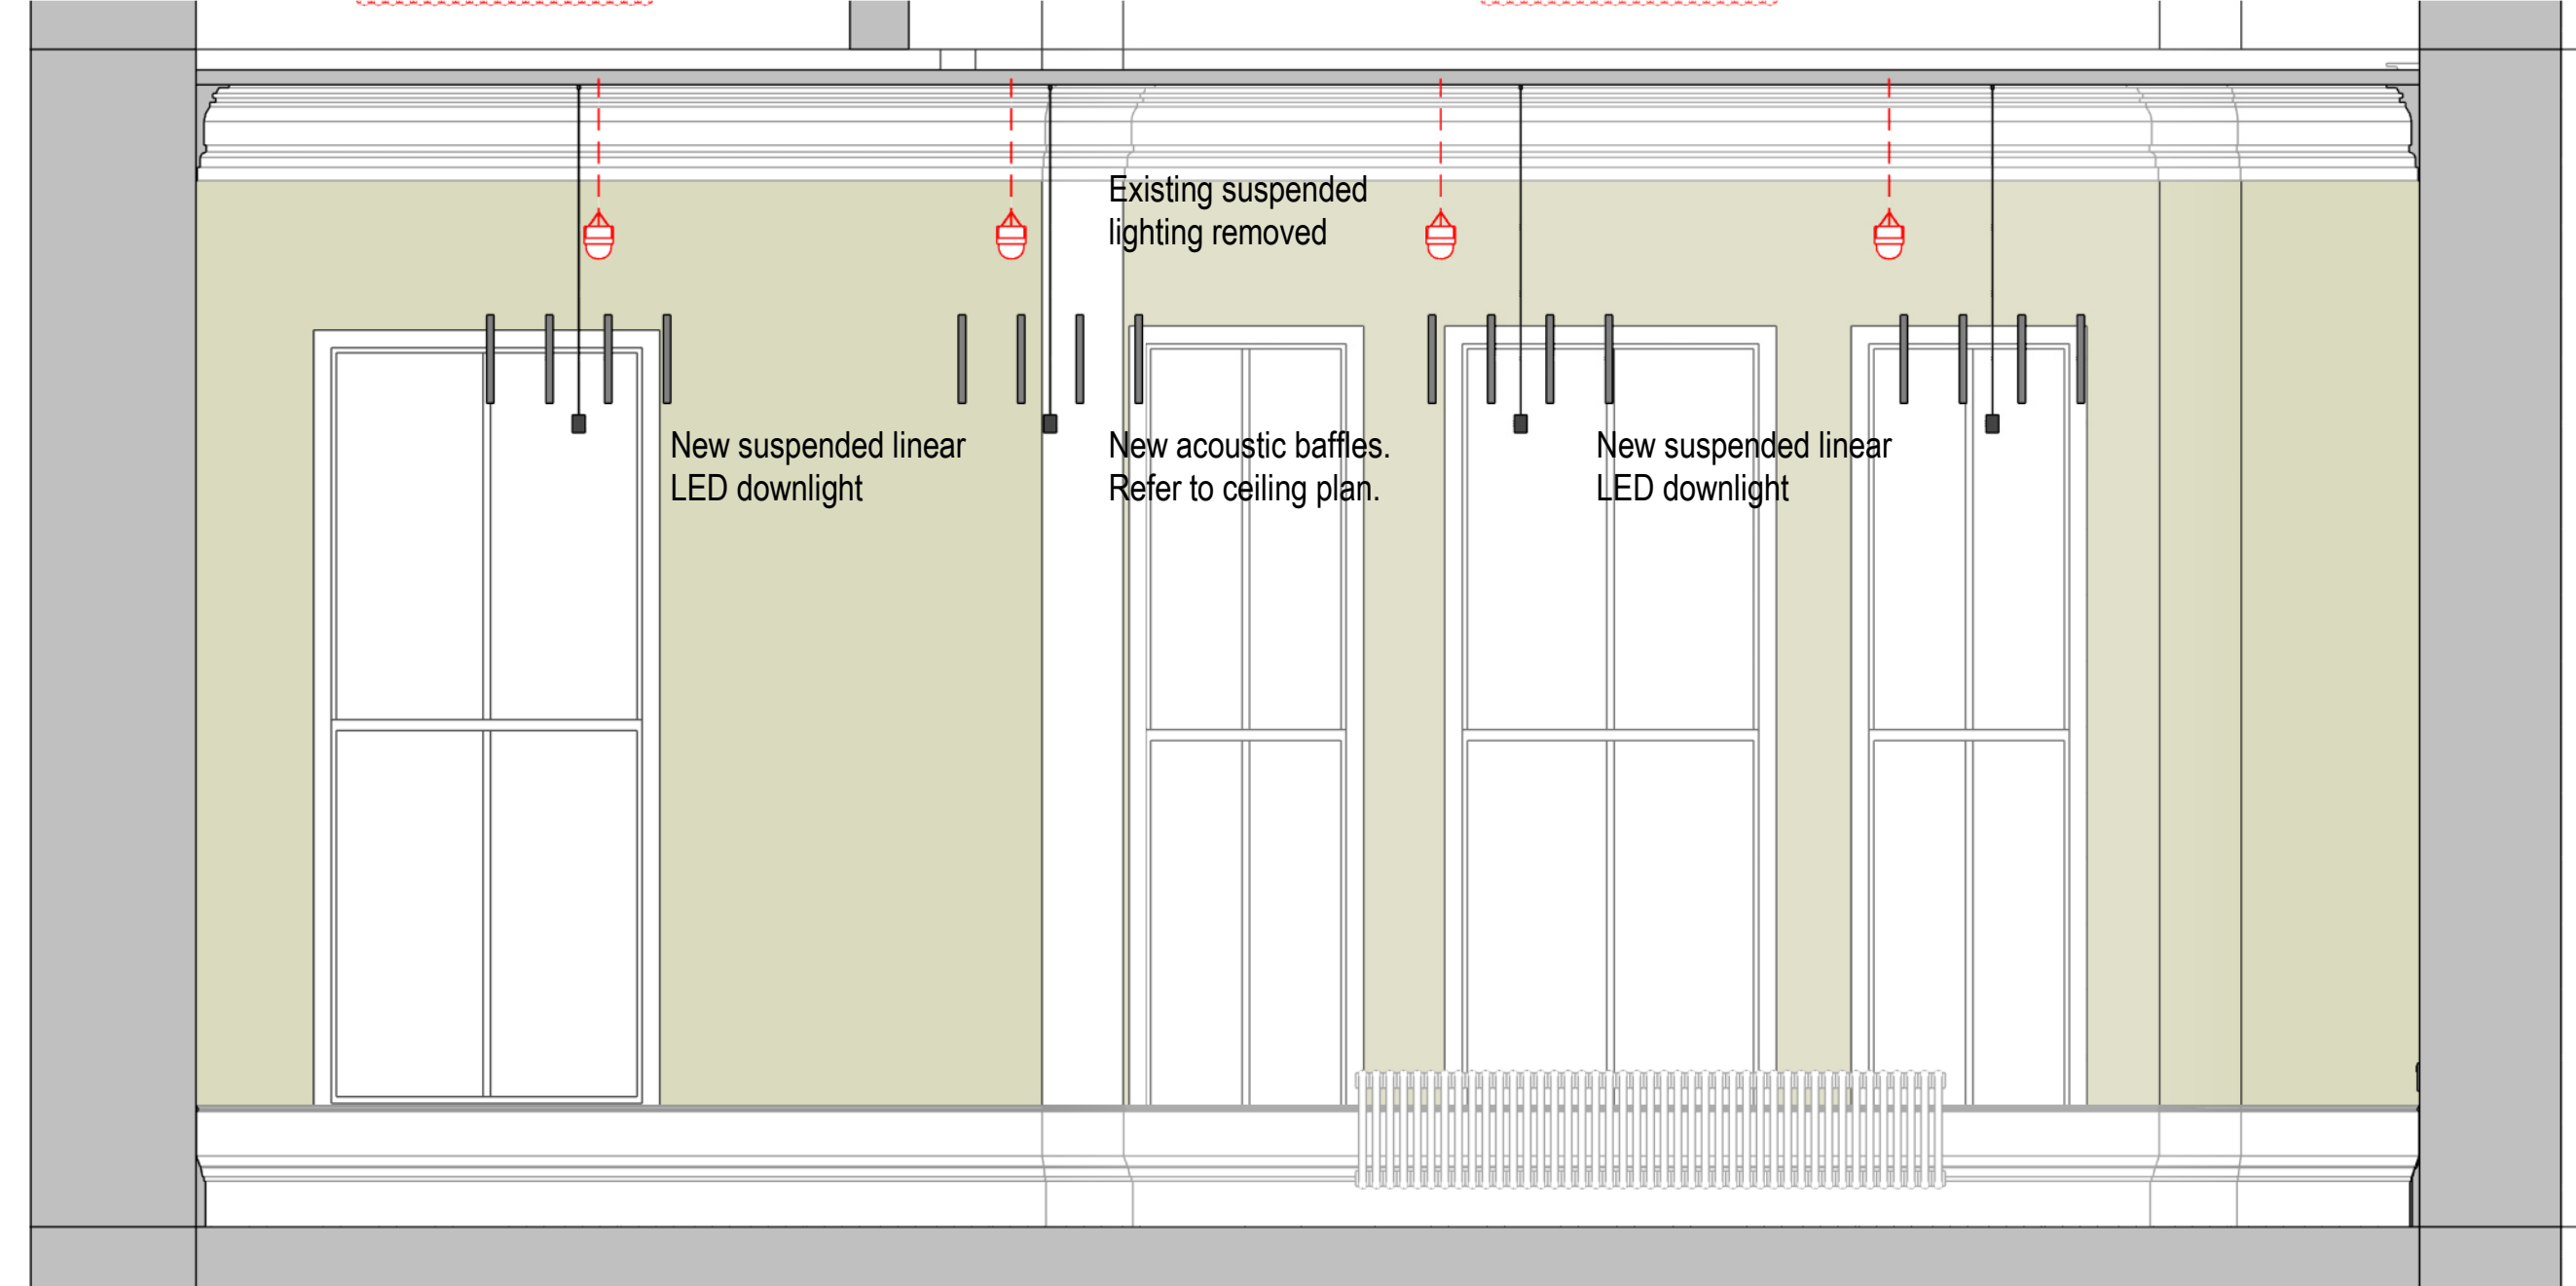

1.01 Lecture Room - Elevation D
1 : 25 @ A1



P02	Issued for planning.	08-06-25	JL	JL
P01	First issue. Issue for comments.	19-02-25	JL	JL
Rev	Description	Date	By	Auth

MANCHESTER
1824
The University of Manchester

Directorate of Estates and Facilities
Beyer Building
The University of Manchester
Oxford Road
Manchester
M13 9PL

HALLIDAY MEECHAM ARCHITECTS
111 Piccadilly Manchester M1 2HY
+44 (0)161 461 5565
4 Devonshire Street London W1W 5DT
+44 (0)203 440 5175
hma@hallidaymeecham.com
www.hallidaymeecham.com

Drawing Status			
STAGE 4			
Project			
William Kay House - 5807			
Building Name			Building No.
William Kay House			016AA
Site Name			
William Kay House			
Sub Site Name			
Oxford Road			
Drawing Title			
William Kay L1 1.01 Lecture Room			
PM	Drawn	Checked	Authorised
	CB	FW	JL
Scale @A1	Date	Date	Date
1:25/1:50	07.02.25		
Drawing Number			Revision
5807-HMA-WK-L1-DR-A-0118			P02