



DRAWING LIST

- **P01a** Location Plan (1:1250)
- **P01b** Site / Block Plan (1:500)
- **P02** Existing Ground Floor Plan (1:100)
- **P03a** Existing Rear (West) Elevation (1:100)
- **P03b** Existing Side (North) Elevation (1:100)
- **P10** Proposed Ground Floor Plan (1:100)
- **P11a** Proposed Rear (West) Elevation (1:100)
- **P11b** Proposed Side (North) Elevation (1:100)
- **P12** Proposed Roof Plan (1:100)

| REVISIONS |          |         |
|-----------|----------|---------|
|           | MM/DD/YY | REMARKS |
| 1         | --/--/-- | ...     |
| 2         | --/--/-- | ...     |
| 3         | --/--/-- | ...     |
| 4         | --/--/-- | ...     |
| 5         | --/--/-- | ...     |

Proportionally **resized**  
— use the **scale bar**.  
Original **A4 1:1250**  
plan attached as  
separate document.

Keys: **red** =  
application boundary;  
**blue** = other land;  
**green** = proposed  
extension.

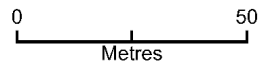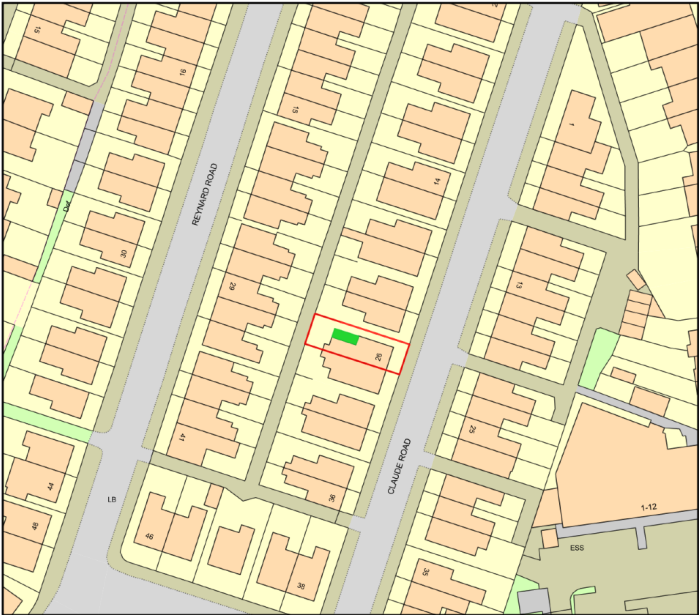

Plan Produced for: **Jake**  
Date Produced: 07 Aug 2025  
Plan Reference Number: TORQM25219173352191  
Scale: 1:1250 @ A4  
© Crown copyright and database rights 2025 OS 100042766

Location Plan

26 Claude Road

| REVISIONS |          |         |
|-----------|----------|---------|
|           | MM/DD/YY | REMARKS |
| 1         | --/--/-- | ...     |
| 2         | --/--/-- | ...     |
| 3         | --/--/-- | ...     |
| 4         | --/--/-- | ...     |
| 5         | --/--/-- | ...     |

P 01a

Proportionally **resized**  
— use the **scale bar**.  
Original **A4 1:1250**  
plan attached as  
separate document.

Keys: **red** =  
application boundary;  
**blue** = other land;  
**green** = proposed  
extension.




Plan Produced for: **Jake Mamo**  
Date Produced: 03 Oct 2025  
Plan Reference Number: TQRQM25276145824770  
Scale: 1:500 @ A4  
© Crown copyright and database rights 2025 OS 100042766

Site Plan

26 Claude Road

| REVISIONS |          |         |
|-----------|----------|---------|
|           | MM/DD/YY | REMARKS |
| 1         | --/--/-- | ...     |
| 2         | --/--/-- | ...     |
| 3         | --/--/-- | ...     |
| 4         | --/--/-- | ...     |
| 5         | --/--/-- | ...     |

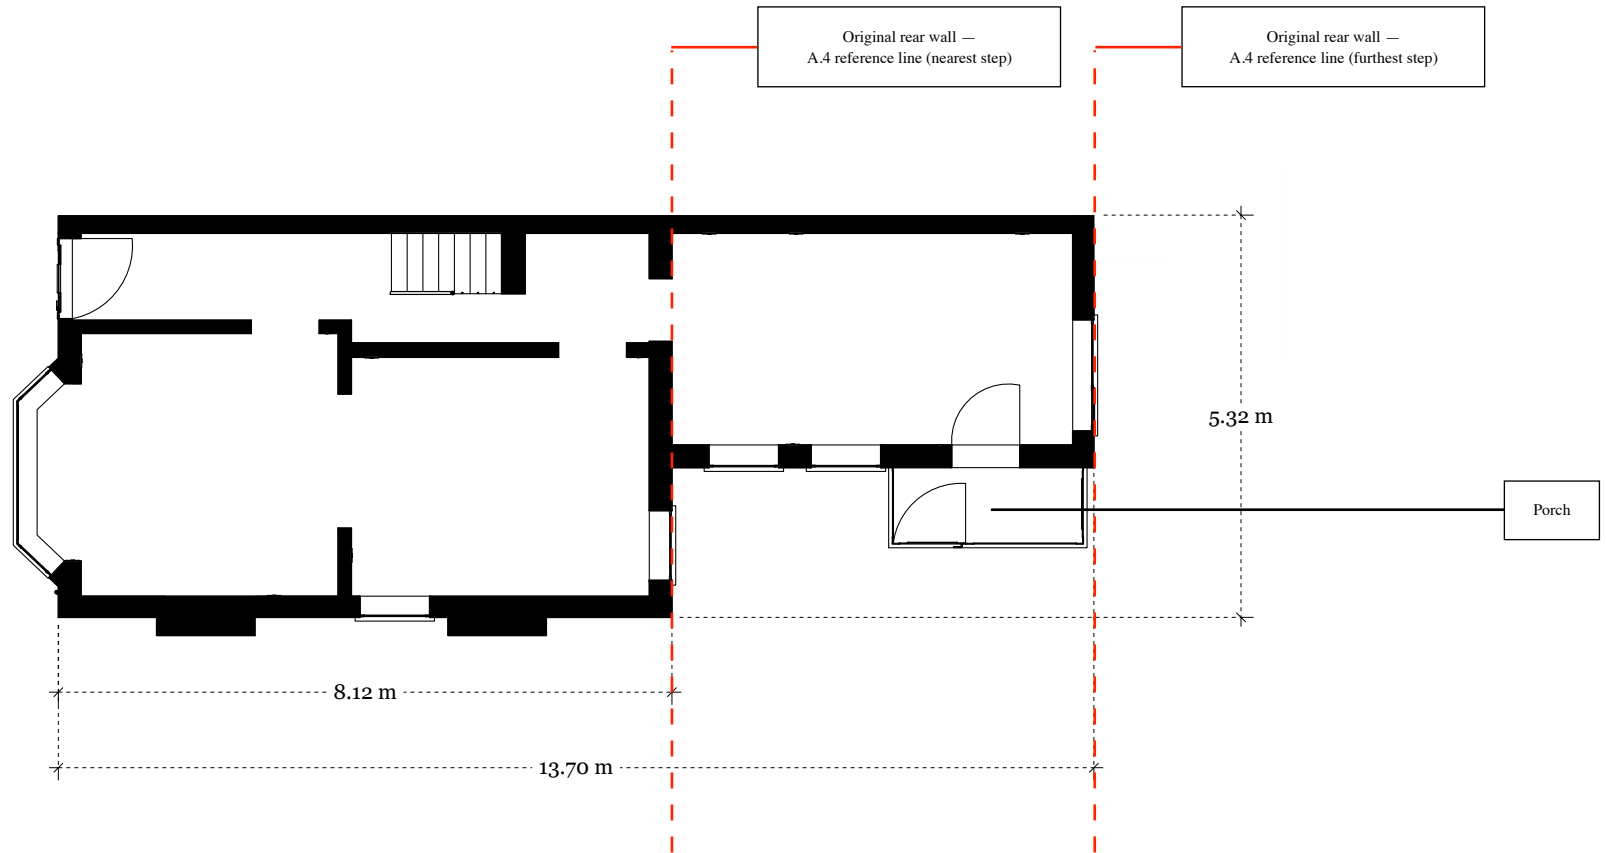

Scale 1:100


All plan dimensions to external faces

Existing Ground Floor Plan

26 Claude Road

| REVISIONS |          |         |
|-----------|----------|---------|
|           | MM/DD/YY | REMARKS |
| 1         | --/--/-- | ...     |
| 2         | --/--/-- | ...     |
| 3         | --/--/-- | ...     |
| 4         | --/--/-- | ...     |
| 5         | --/--/-- | ...     |

P 02

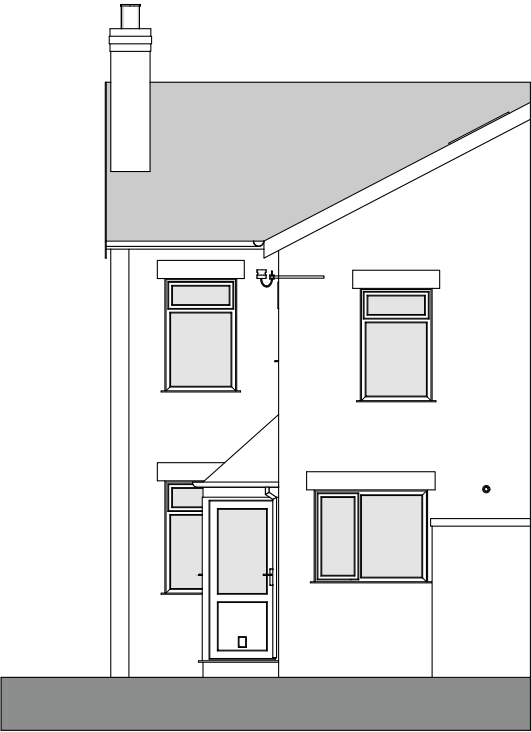

Scale 1:100

Existing Rear (West) Elevation

26 Claude Road

| REVISIONS |          |         |
|-----------|----------|---------|
|           | MM/DD/YY | REMARKS |
| 1         | --/--/-- | ...     |
| 2         | --/--/-- | ...     |
| 3         | --/--/-- | ...     |
| 4         | --/--/-- | ...     |
| 5         | --/--/-- | ...     |




Scale 1:100

Existing Side (North) Elevation

26 Claude Road

| REVISIONS |          |         |
|-----------|----------|---------|
|           | MM/DD/YY | REMARKS |
| 1         | --/--/-- | ...     |
| 2         | --/--/-- | ...     |
| 3         | --/--/-- | ...     |
| 4         | --/--/-- | ...     |
| 5         | --/--/-- | ...     |

P 03b

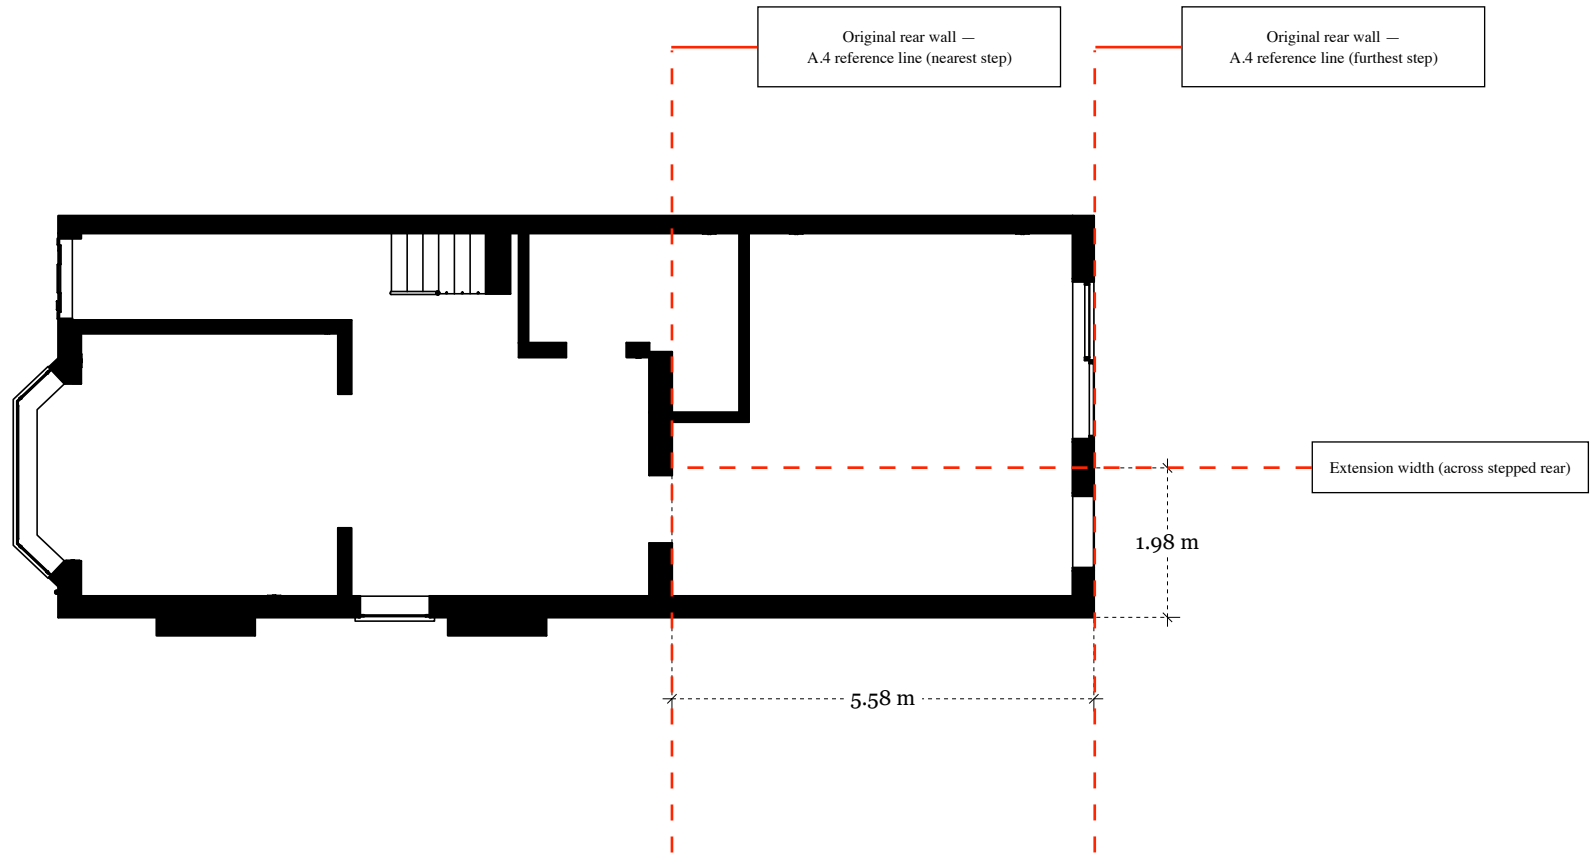

Scale 1:100

All plan dimensions to external faces


Proposed Ground Floor Plan

26 Claude Road

| REVISIONS |          |         |
|-----------|----------|---------|
|           | MM/DD/YY | REMARKS |
| 1         | --/--/-- | ...     |
| 2         | --/--/-- | ...     |
| 3         | --/--/-- | ...     |
| 4         | --/--/-- | ...     |
| 5         | --/--/-- | ...     |

10

P

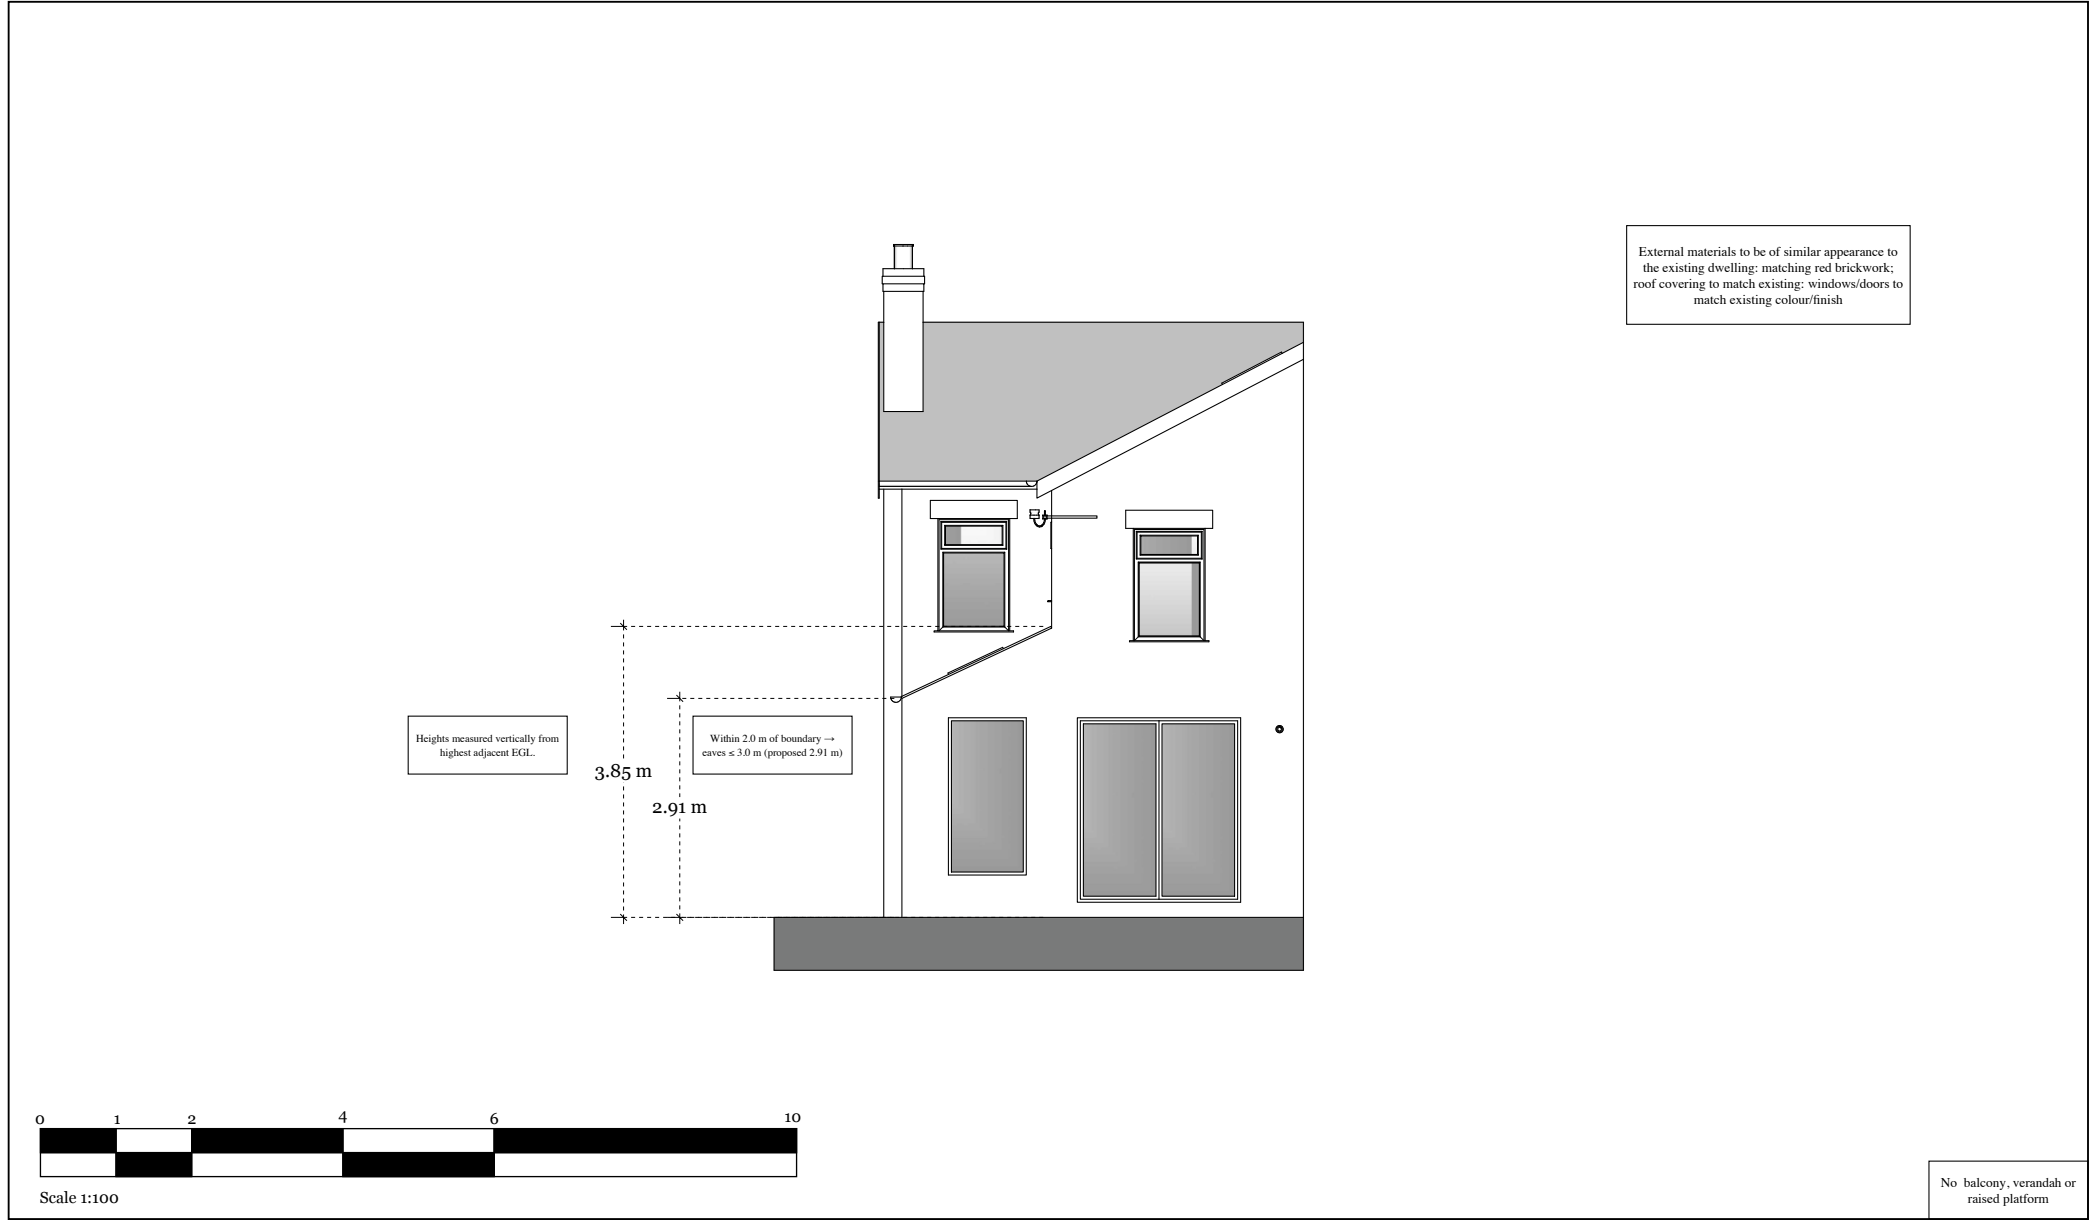

| Proposed Rear (West) Elevation | 26 Claude Road | REVISIONS |              | P | 11a |     |
|--------------------------------|----------------|-----------|--------------|---|-----|-----|
|                                |                | MM/DD/YY  | REMARKS      |   |     |     |
|                                |                | 1         | --/--/-- ... |   | P   | 11a |
|                                |                | 2         | --/--/-- ... |   |     |     |
|                                |                | 3         | --/--/-- ... |   |     |     |
|                                |                | 4         | --/--/-- ... |   |     |     |
|                                |                | 5         | --/--/-- ... |   |     |     |



Scale 1:100


Proposed Side (North) Elevation

26 Claude Road

| REVISIONS |          |         |
|-----------|----------|---------|
|           | MM/DD/YY | REMARKS |
| 1         | --/--/-- | ...     |
| 2         | --/--/-- | ...     |
| 3         | --/--/-- | ...     |
| 4         | --/--/-- | ...     |
| 5         | --/--/-- | ...     |

P 11b

P

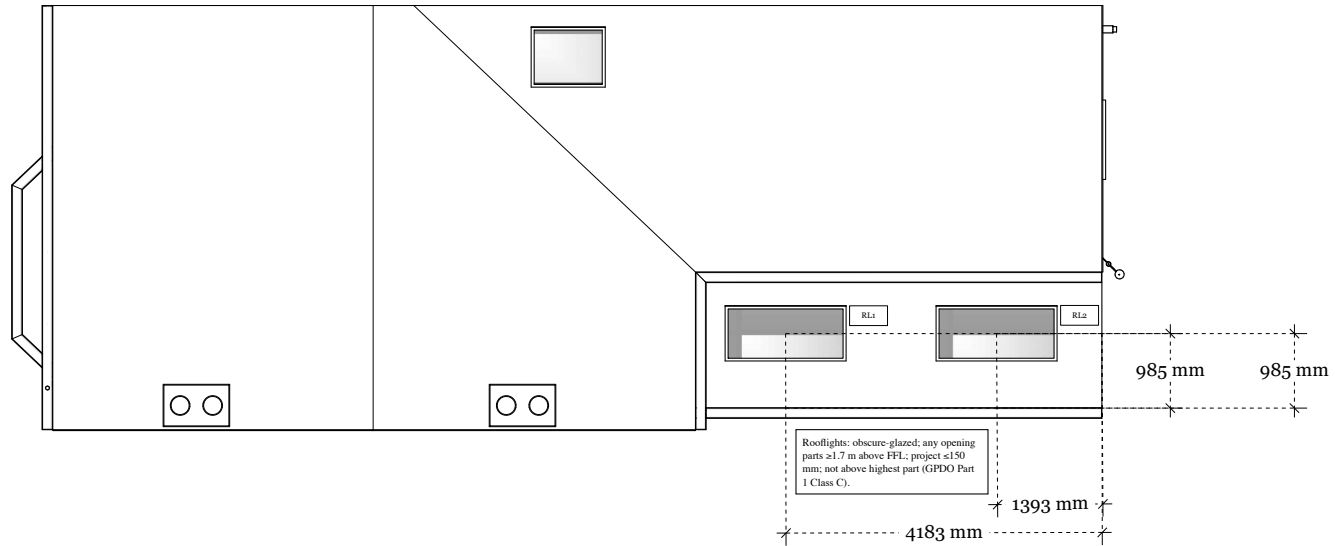

Scale 1:100

Proposed Roof Plan

26 Claude Road

| REVISIONS |          |         |
|-----------|----------|---------|
|           | MM/DD/YY | REMARKS |
| 1         | --/--/-- | ...     |
| 2         | --/--/-- | ...     |
| 3         | --/--/-- | ...     |
| 4         | --/--/-- | ...     |
| 5         | --/--/-- | ...     |

P 12

P