


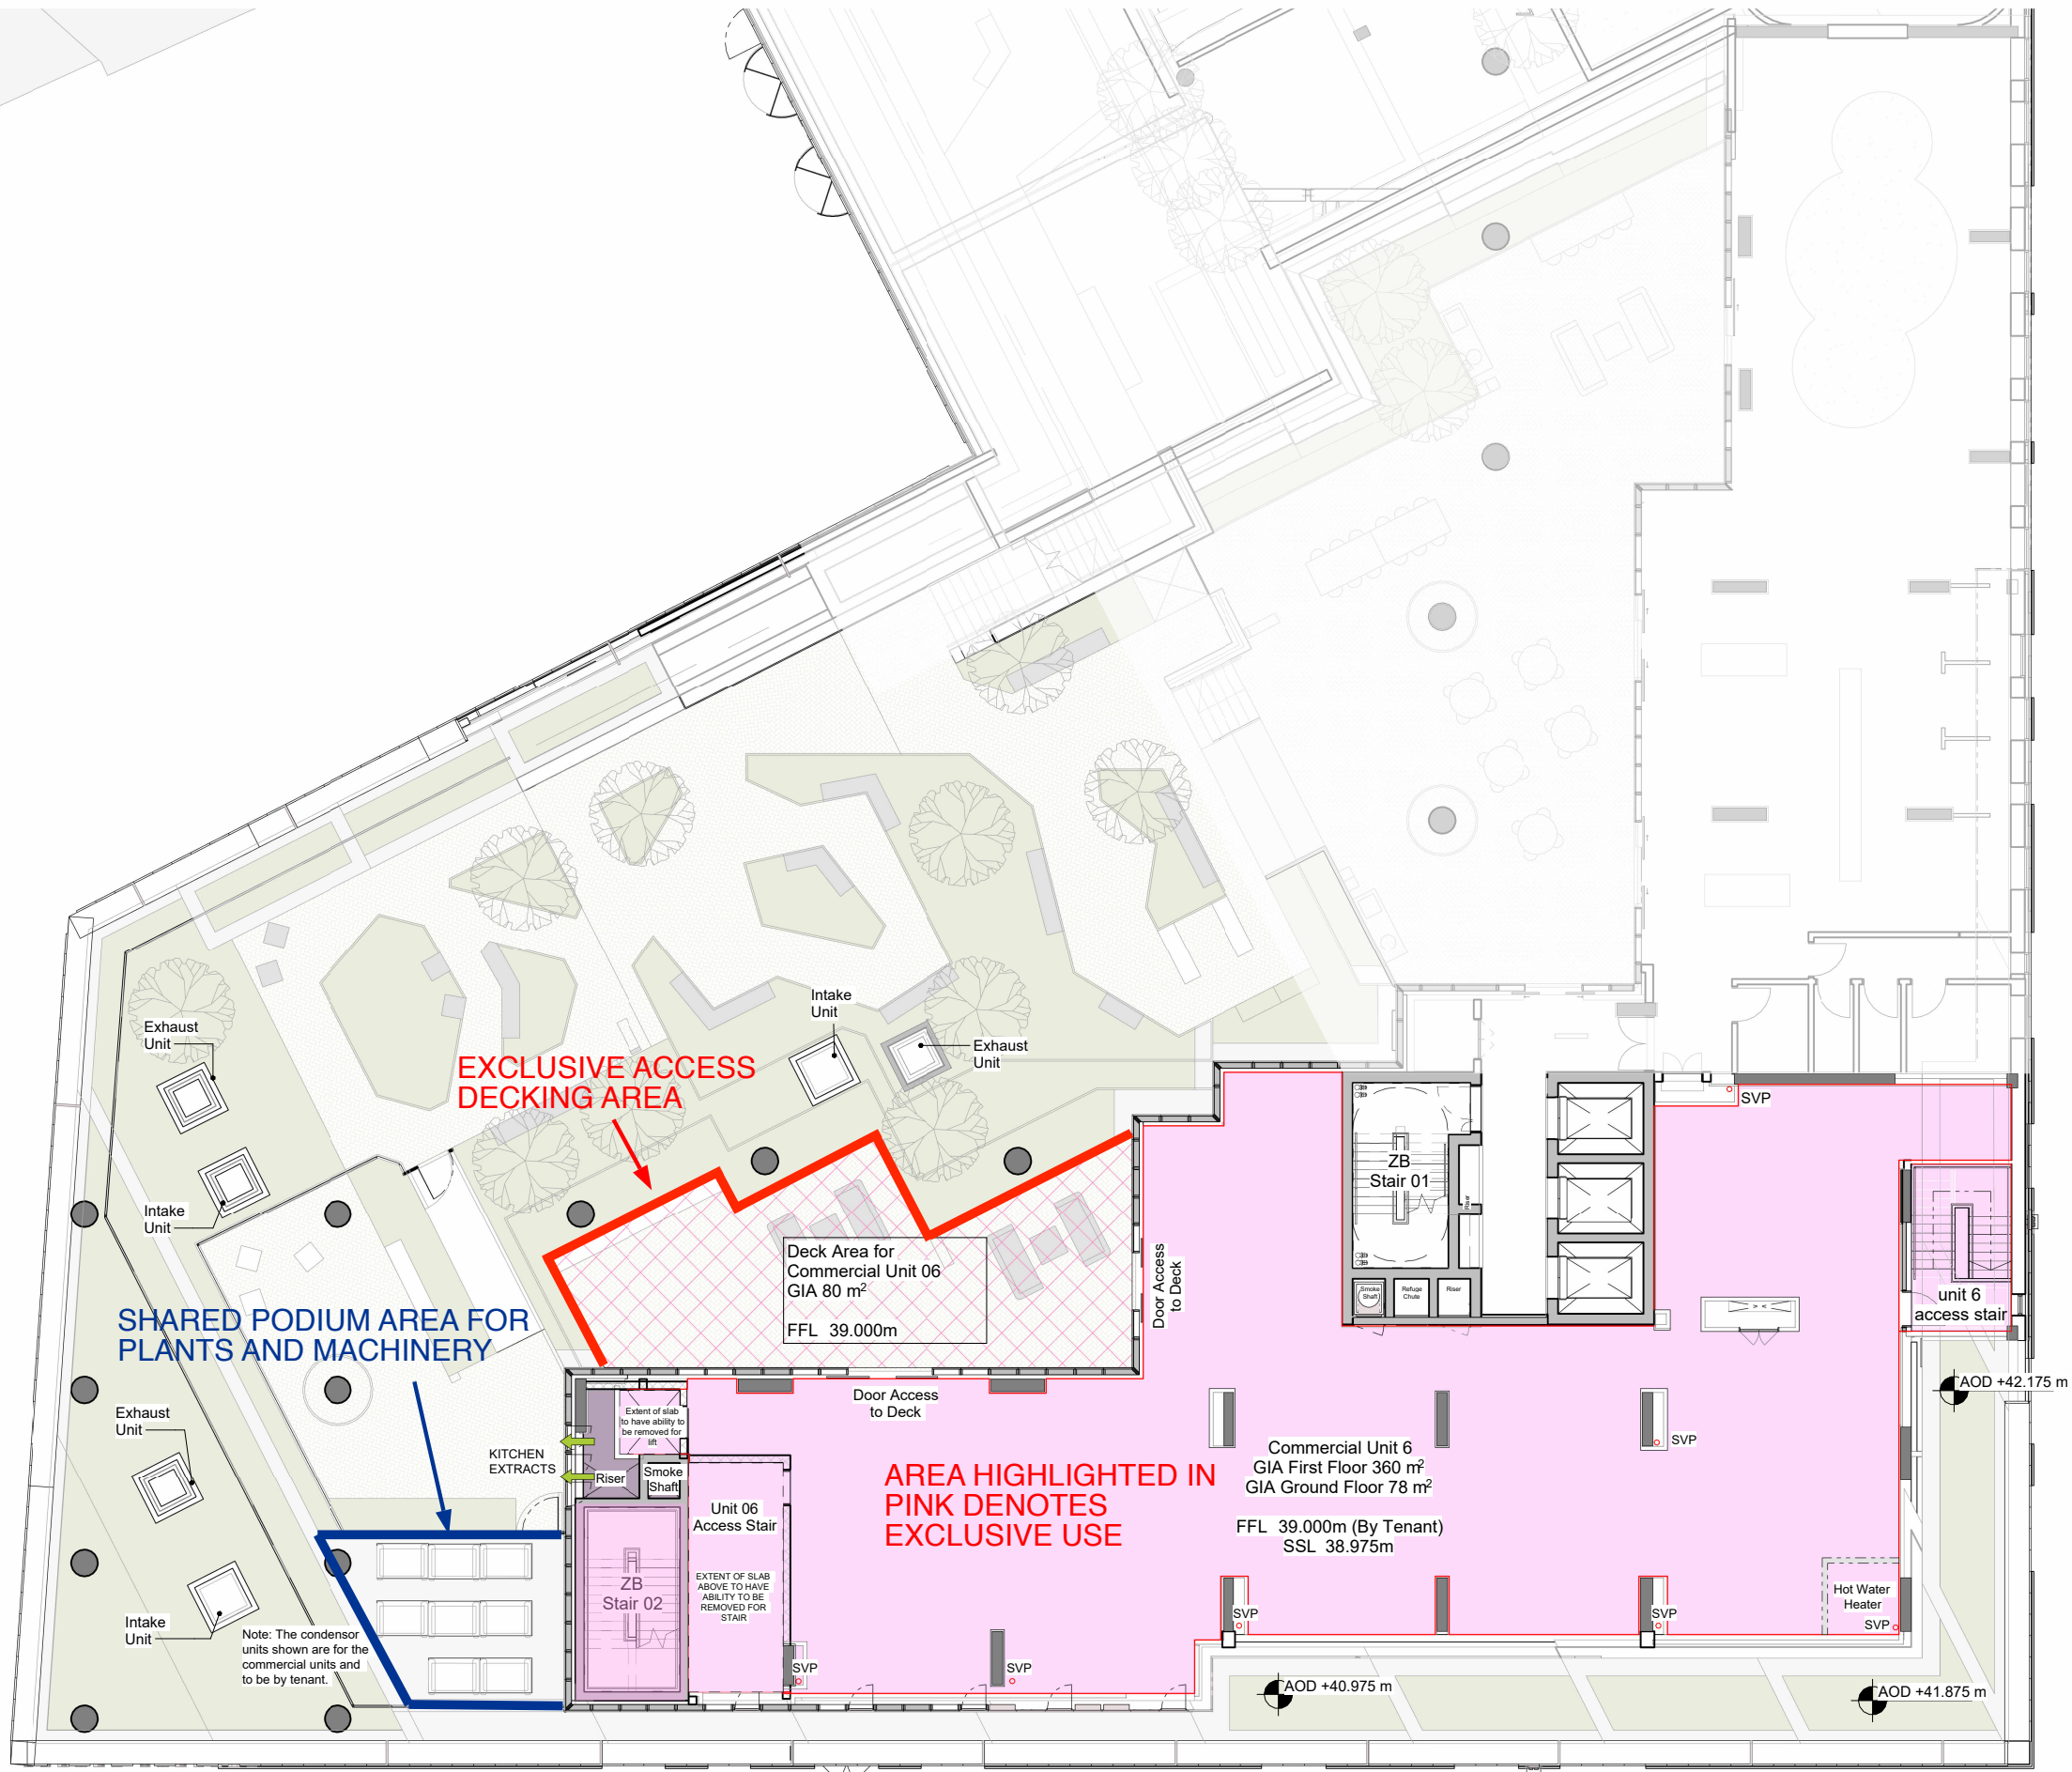

This drawing is copyright.
Do not scale off dimensions.
All dimensions to be checked on site by contractor.
Contractor to report any dimensional discrepancies,
errors or omissions prior to commencing on site.

NOTE:
DO NOT SCALE OFF DRAWING REFER TO INDICATED DIMENSIONS ONLY.

DRAWING TO BE READ IN CONJUNCTION WITH SHP SPECIFICATION.

INDICATIVE DETAILS TO ILLUSTRATE VISUAL INTENT ONLY. ALL TO CONTRACTORS DESIGN.


ALL DETAILS TO BE COORDINATED WITH ADJACENT TRADES AND SE AND M/E ENGINEER DETAILS.

THE CONTRACTOR IS RESPONSIBLE FOR MEETING THE SPECIFIED PERFORMANCE CRITERIA.

Subject to further design coordination with AJP and inclusion of revised lift core dimensions

EXTERNAL WALL THICKNESS INDICATIVE ONLY AND SUBJECT TO DETAIL DESIGN.

PREVIOUSLY ISSUED AS
10266-Z1-A-F900-PL-01-003

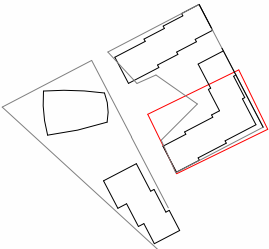

North		
Rev	Date	Description
1	20-03-2023	FIRST ISSUE
P01	05-04-2023	DESIGN DEVELOPMENT
P02	10-07-2023	UPDATED LANDSCAPE LAYOUT INCORPORATED.



Project Title
First Street South
Manchester

Drawing Title
Tenant Lease Plan Option 1
Z1 Podium: Level 01

Status		
For Information		
Job No	Scale	1 : 200@A3
10266		
SHP Drawing Code	Project - Zone - Role - Uniclass 1.4 - Type - Location - Series	Revision
10266-Z1-A-F900-PL-01-101		P02

simpsonhaugh

Manchester
+44 (0)161 835 2345

London
+44 (0)20 7549 4000