


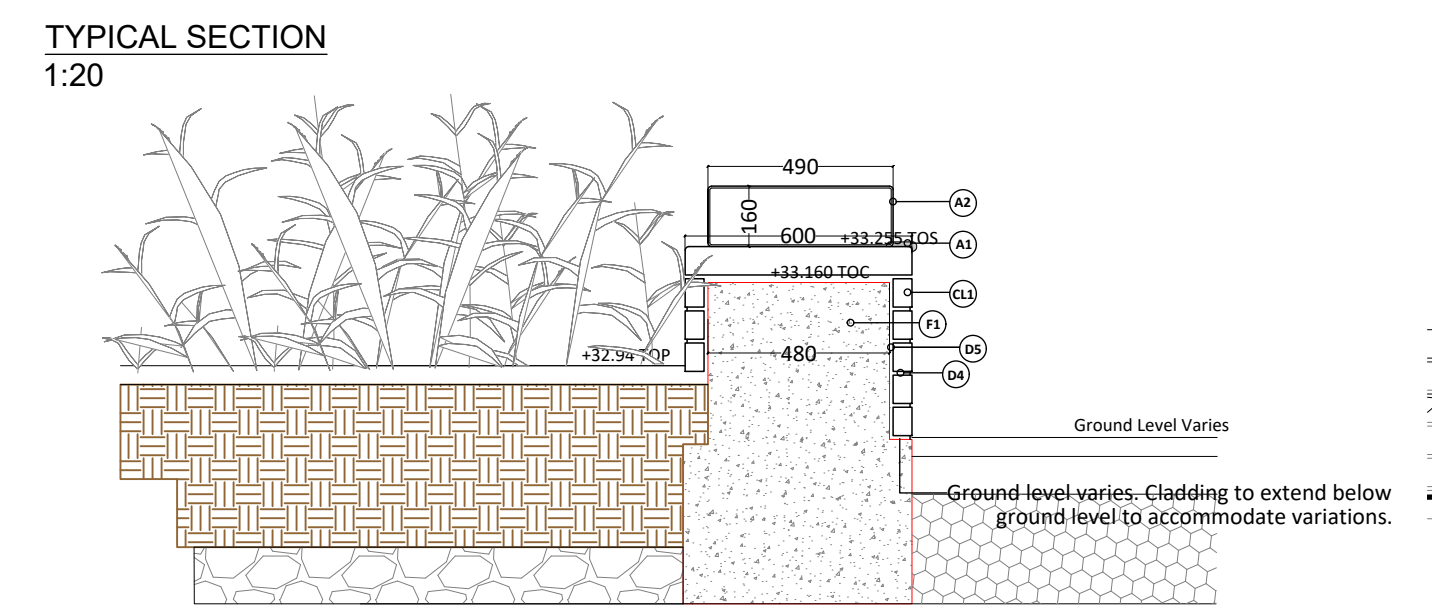
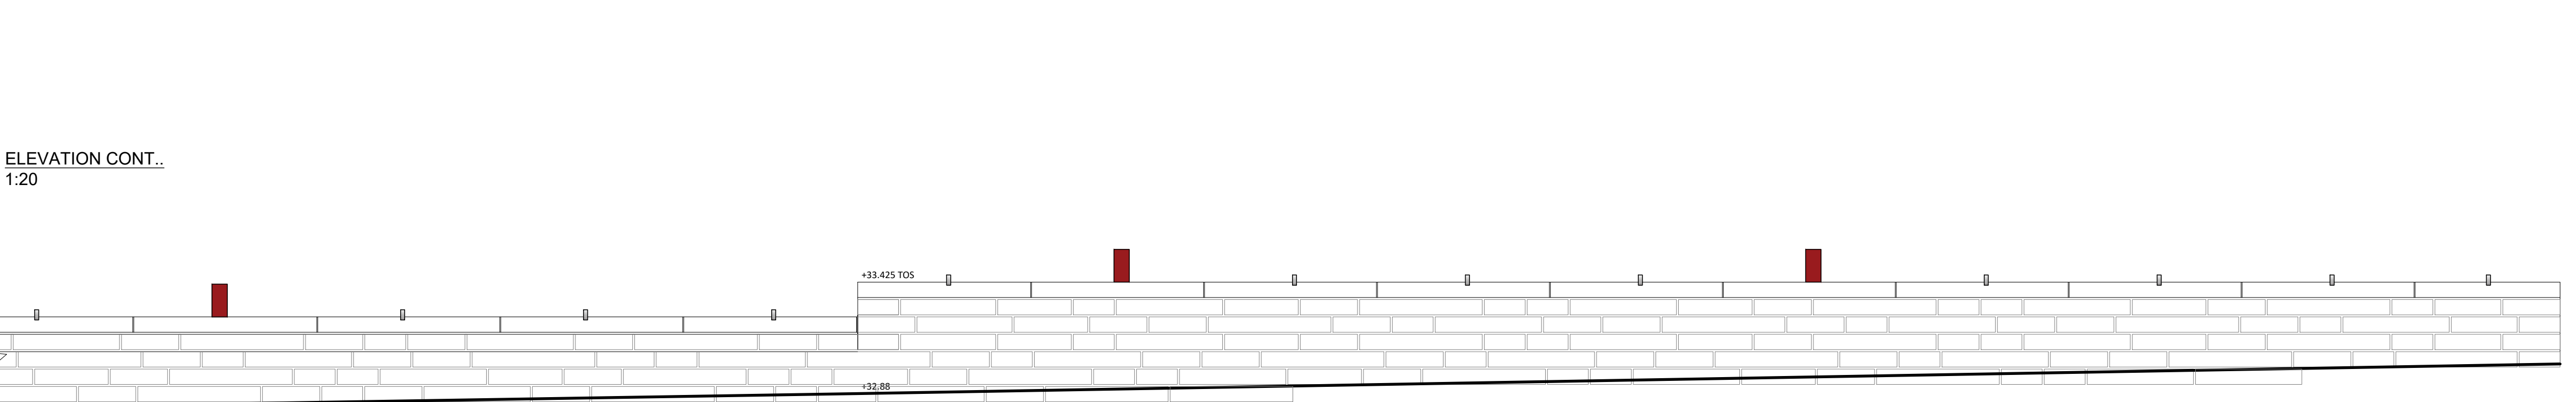
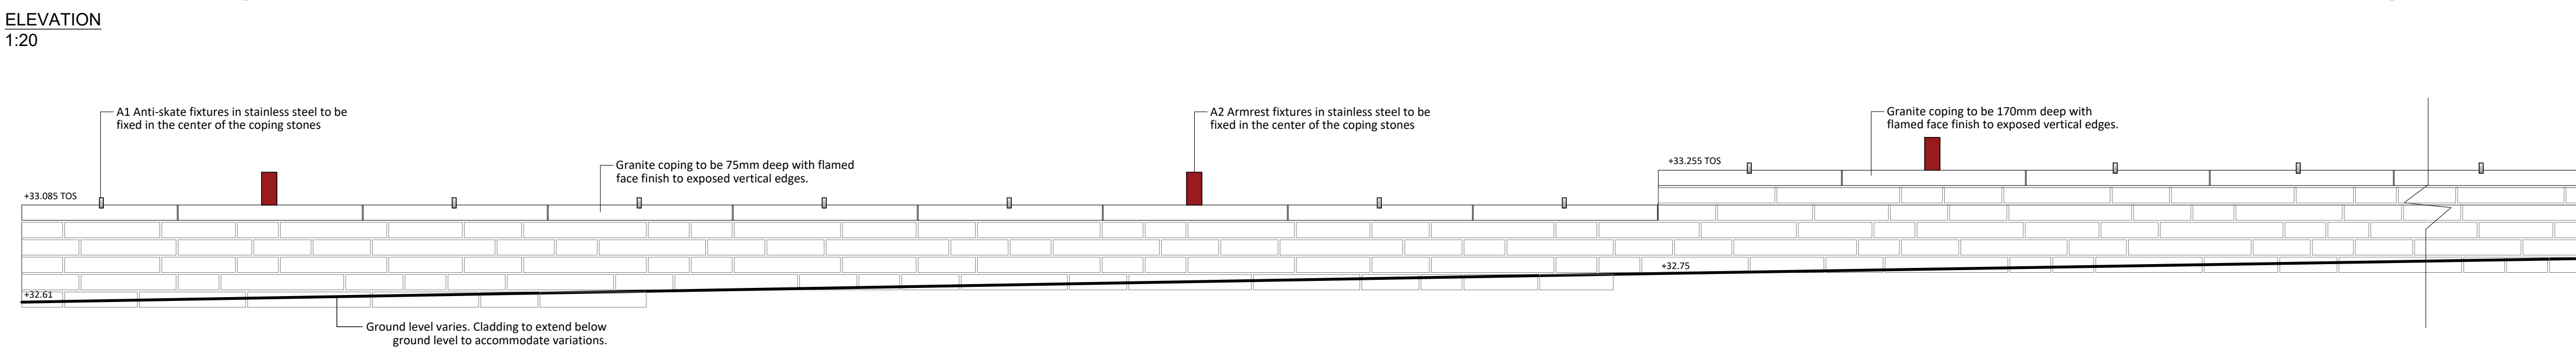
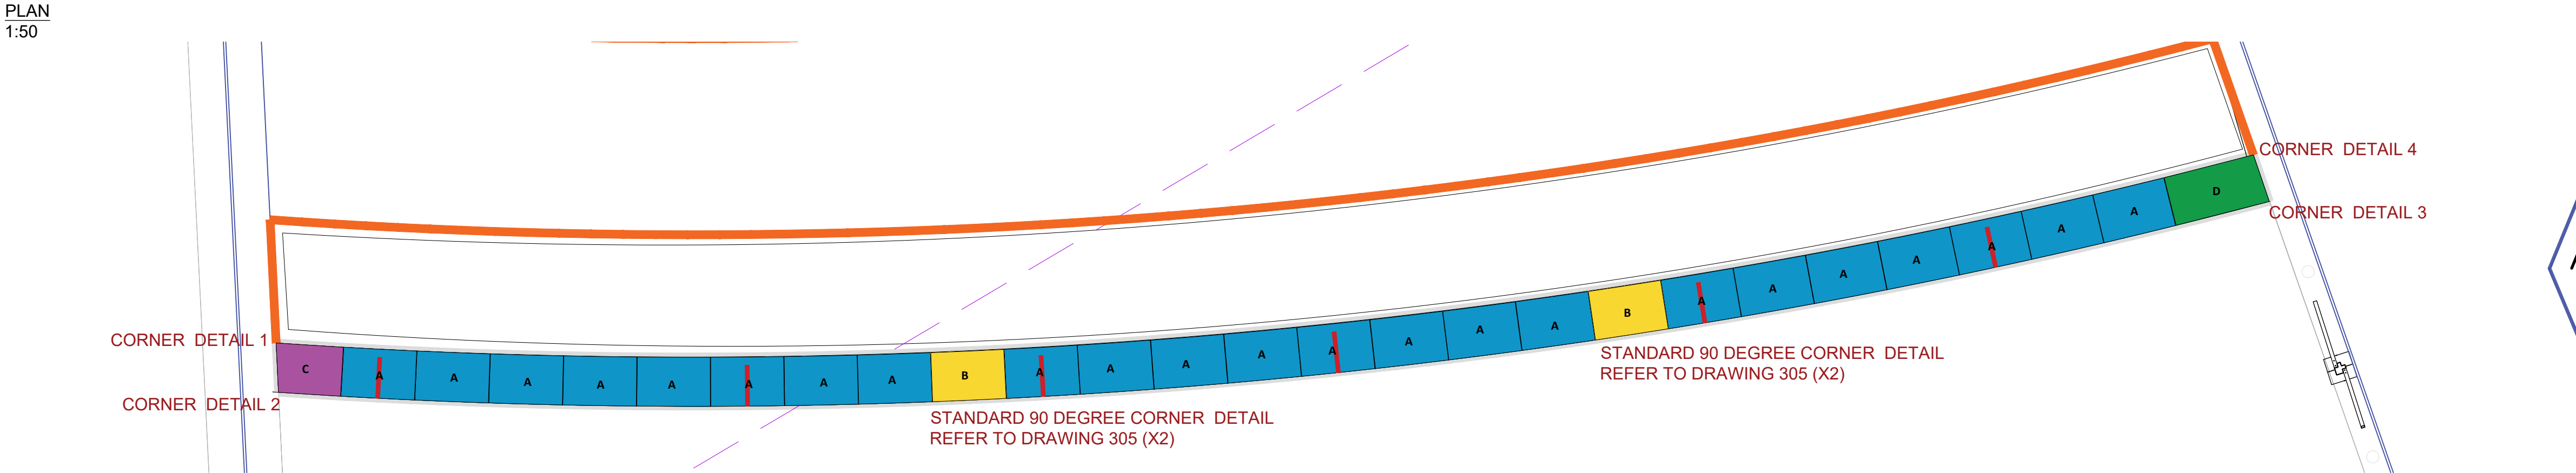
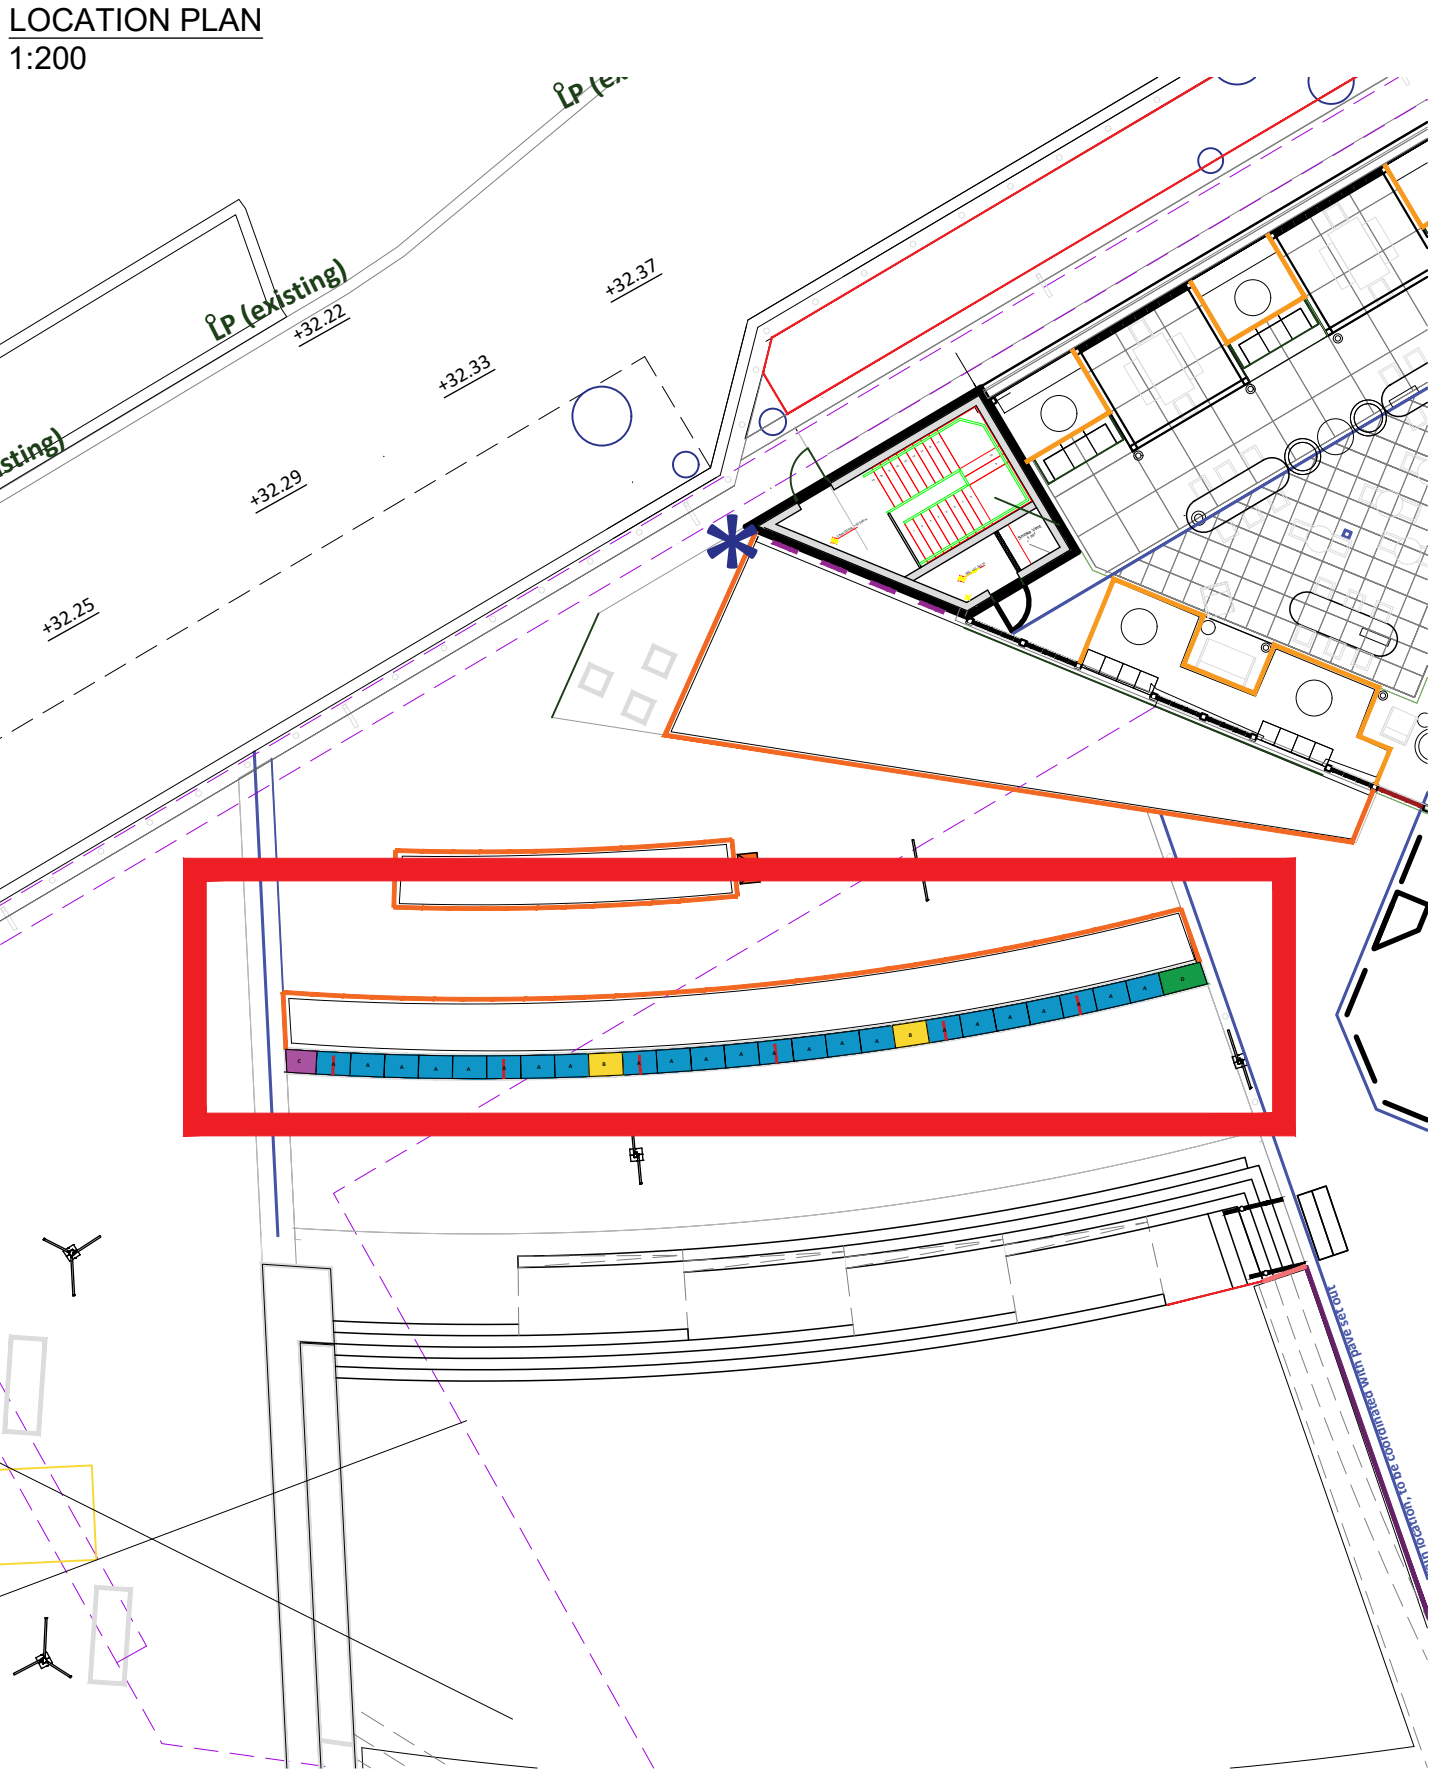
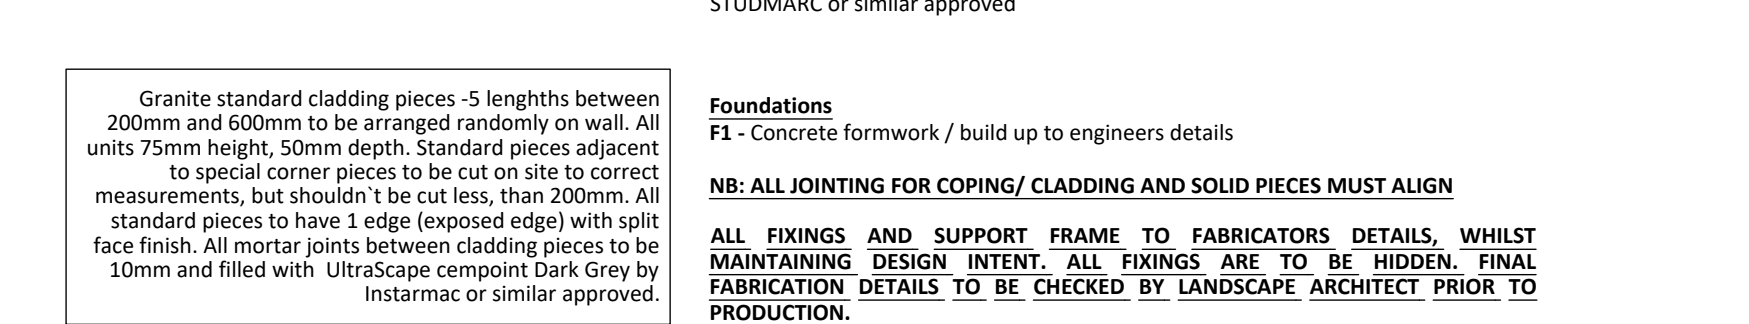
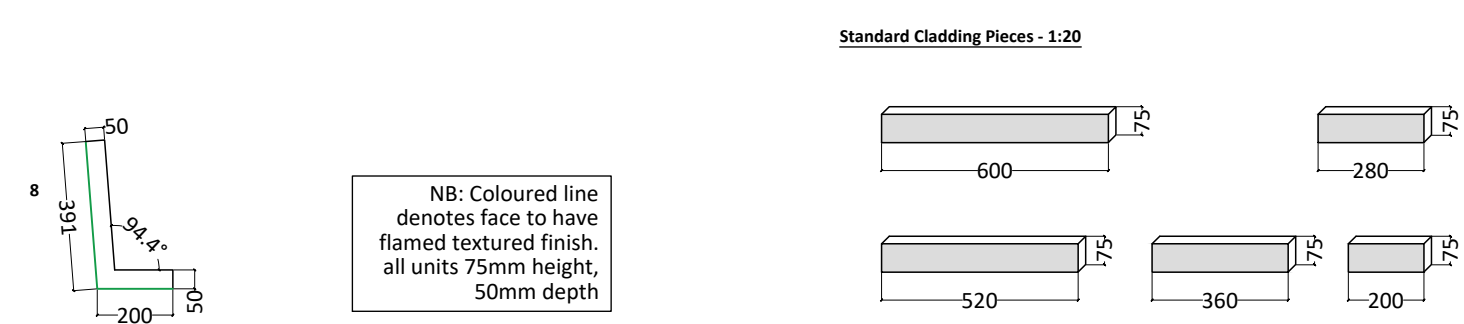
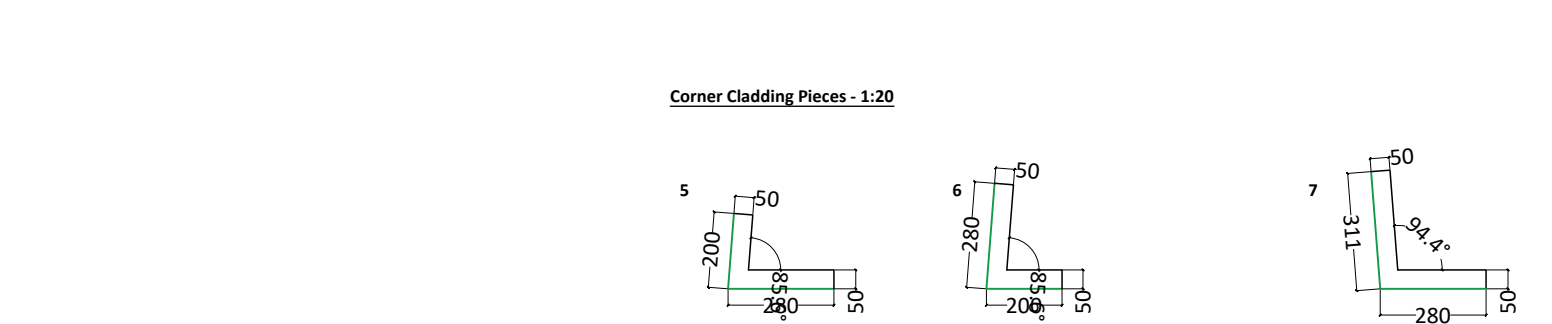
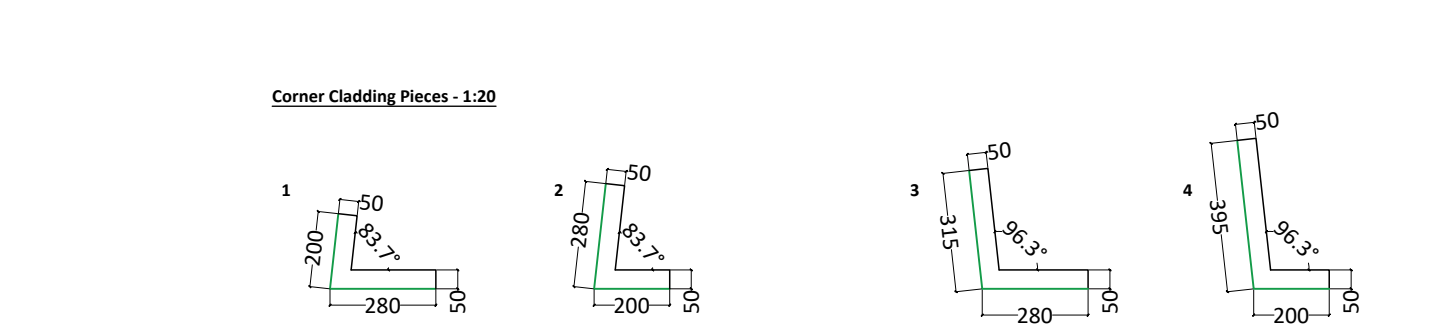


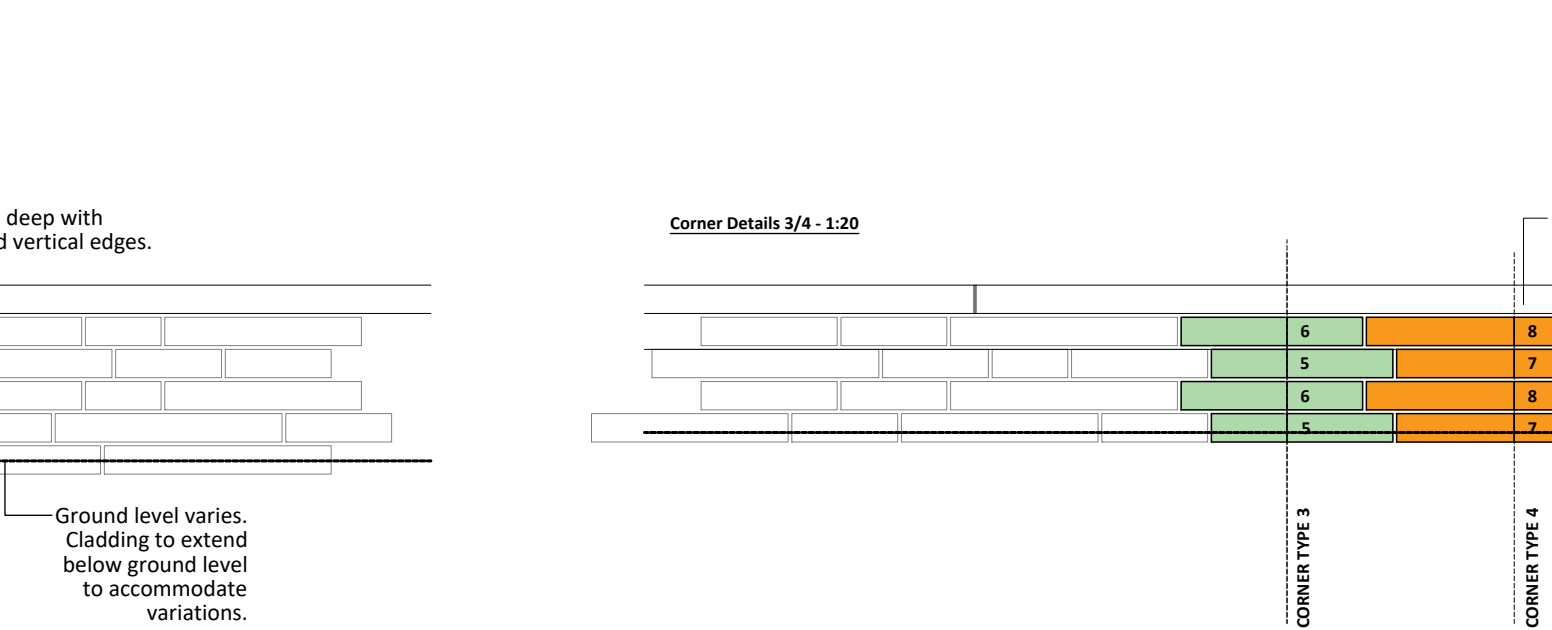

STONE PIECES
1:20

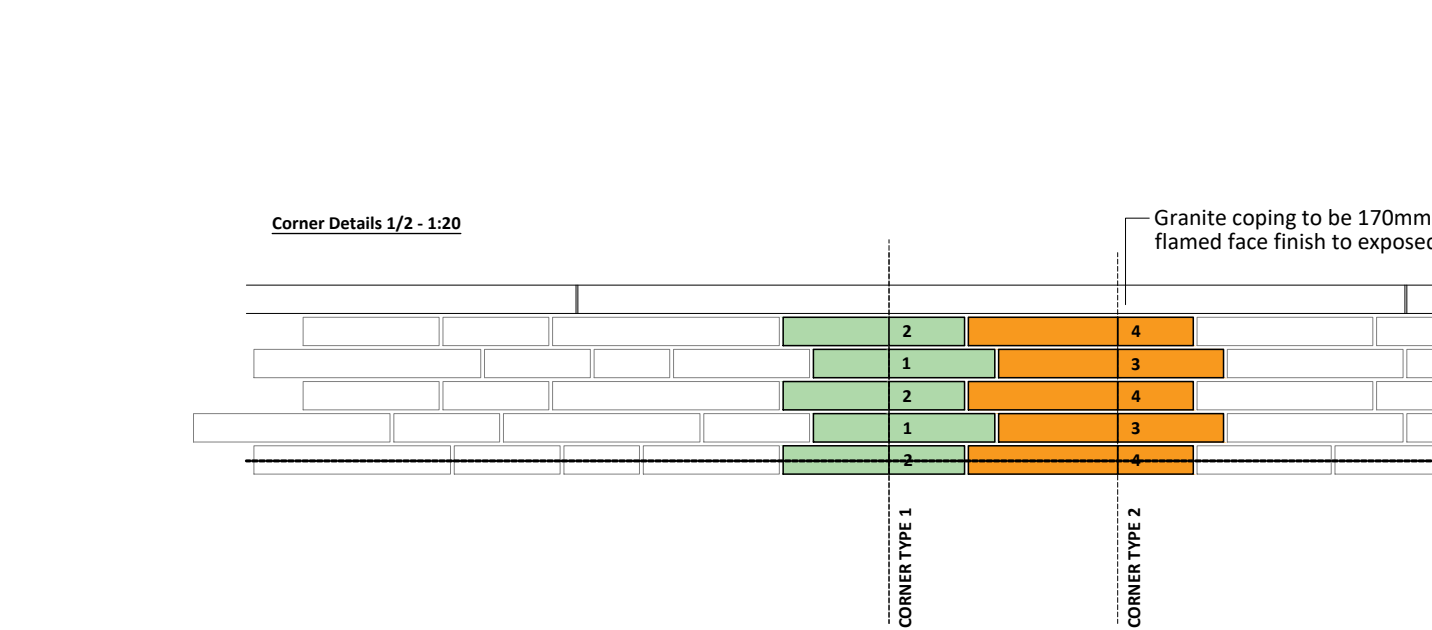

METALWORK PRECEDENTS

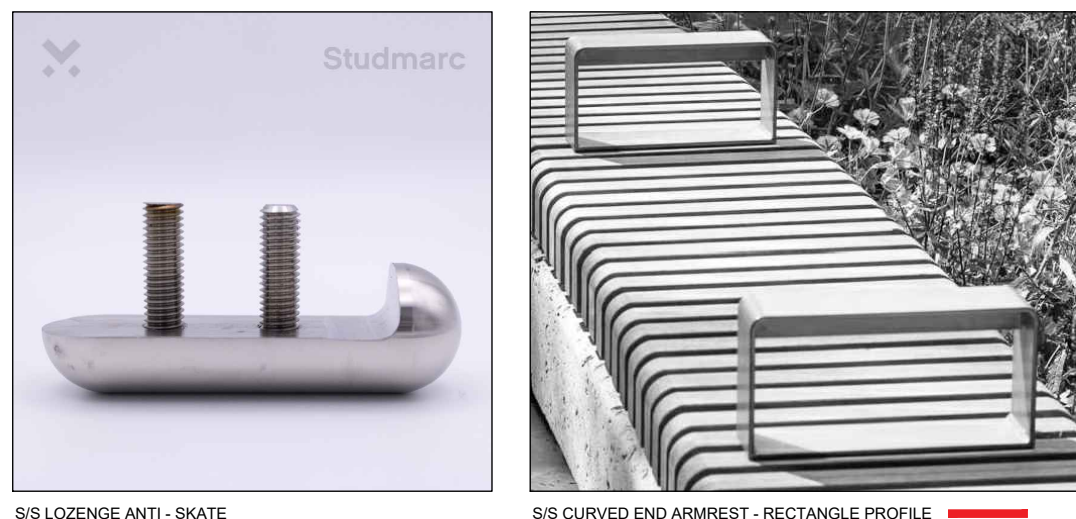

Coping Units:
Blanco Cristal Granite coping, size refer to details, exposed faces to be flamed, supplied by Hardscape or similar approved

Cladding Units:
Blanco Cristal Granite standard cladding pieces, 5 lengths between 200mm and 600mm to be arranged randomly on wall. All standard pieces to have exposed face with flamed finish. As supplied by Hardscape or similar approved

Coping and Cladding Detail:
D1 - Flamed finish
D2 - 10mm pencil edge
D3 - 5mm joints
D4 - Mortar joints between cladding pieces to be 10mm and filled with UltraScape cempoint Dark Grey by Instarmac or similar approved.
D5 - 10mm UltraScape slipbond by Instarmac or similar approved.

Accessories
A1 - Anti-skate fixtures in stainless steel matte satin finish. Product: Lozenge - Anti skate sud supplied by STUDMARC or similar approved.
A2 - Armrests in stainless steel matte satin finish. Product: bespoke supplied by STUDMARC or similar approved

Foundations
F1 - Concrete formwork / build up to engineers details

NB: ALL JOINTING FOR COPING/ CLADDING AND SOLID PIECES MUST ALIGN

ALL FIXINGS AND SUPPORT FRAME TO FABRICATORS DETAILS, WHILST MAINTAINING DESIGN INTENT. ALL FIXINGS ARE TO BE HIDDEN. FINAL FABRICATION DETAILS TO BE CHECKED BY LANDSCAPE ARCHITECT PRIOR TO PRODUCTION.

S Q U A R E Y A R D

Landscape Architecture - Urban Design - Masterplanning

Email - studio@yd2.co.uk
Web - www.squareyard.info
Tel - 0161 943 6053

Address:
SQR YRD LTD.
Hardman Business Centre,
New Hall Hey Road, Rossendale

GENERAL NOTES:

- DIMENSIONS GOVERN
- ALL DIMENSIONS ARE IN MILLIMETERS UNLESS NOTED OTHERWISE ON THE DRAWINGS
- ALL DIMENSIONS SHALL BE VERIFIED ON SITE PRIOR TO ANY CONSTRUCTION
- SQUAREYARD SHALL BE NOTIFIED OF ANY DISCREPANCIES

DRAWING NOTES:

P1	RE-BADGED TO SQUARE YARD FORMAT	AV	KH	25/07/25
P2	ARMRESTS ADDED	KH	KH	25/07/25
REV	DESCRIPTION	DRAWN	CHECKED	DATE

PROJECT TITLE

PLOT F
F2

DRAWING TITLE

PUBLIC REALM
FEATURE WALL DETAILS

PROJECT NUMBER

SY_25_014

DRAWING No.

Z1-SQY-G710-PL-XX-306

SCALE

@ A1
VARIES

DATE

JULY 25

REVISION

P2