

KEY NOTES

KEY	
501	20MM CHARACTER GRADE OAK FLOORING ON 2MM ADHESIVE.
502	50X5MM HOT ROLLED BLACKENED STEEL INSET NOSING SECURED WITH MATCHING STAINLESS STEEL COUNTERSUNK SCREWS AT 300MM CENTRES.
503	22MM FLOORING GRADE T&G CHIPBOARD FLOOR DECK.
504	150X50MM C24 TIMBER FLOOR JOISTS AT 400MM CENTRES.
505	WALLBARN UNIVERSAL PEDESTALS (ADJUSTABLE TO 310MM)

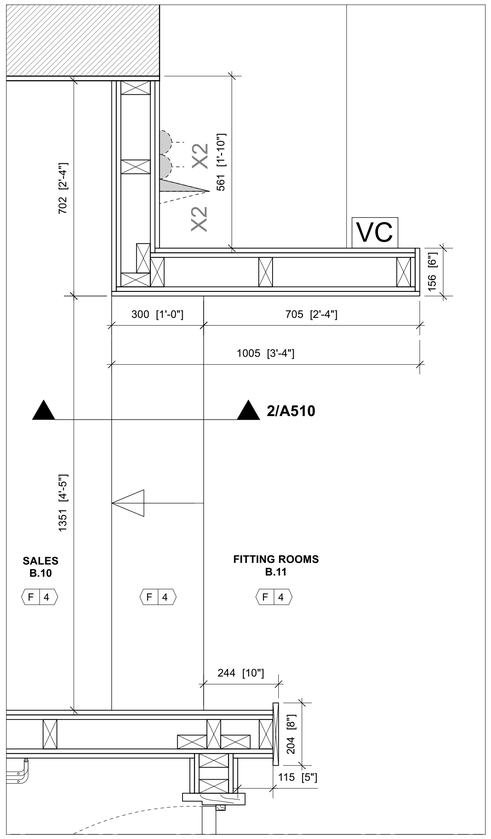

1 FLOORING DETAILS - PLAN

LB510 SCALE 1:10 @ A1

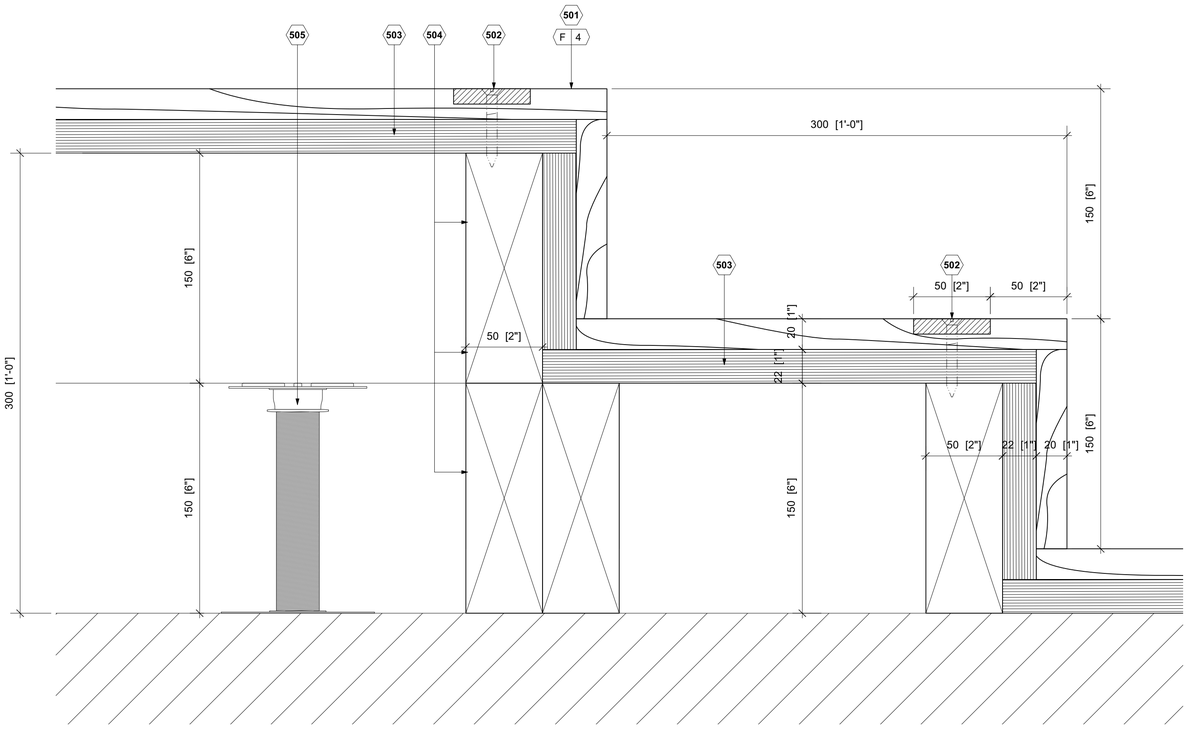

2 FLOORING DETAILS - SECTION

LB510 SCALE 1:2 @ A1

0 0.50 0.1 0.15 0.2

Scale bar (metres) 1:2

0 500 1000

Scale bar (mm) 1:10

apt.design

Studio 1
31 Main Street, Kilby
Leicestershire, UK, LE18 3TD

Studio 2
2nd Floor, 22 Conduit Street
London, UK, W1S 2XR

W www.apt-design.co.uk T +44 (0)1858 469420

For Office Use: A_12746

ANTHROPOLOGIE

1-5 ST. ANNS SQUARE
MANCHESTER
M2 7EF

CONSULTANT :

DRAWN BY:

CC

ISSUE / DATE:

LISTED BUILDING CONSENT	18.08.2025

REVISION :

SHEET TITLE :

FLOORING DETAILS

SHEET NO. :

LB510

Figured dimensions shall be taken in preference to scaled dimensions and any discrepancies or errors are to be referred to the Designer. Contractors, sub-contractors and suppliers must verify all dimensions on site before commencing work or making any fabrication drawings. @ Copyright Reserved