



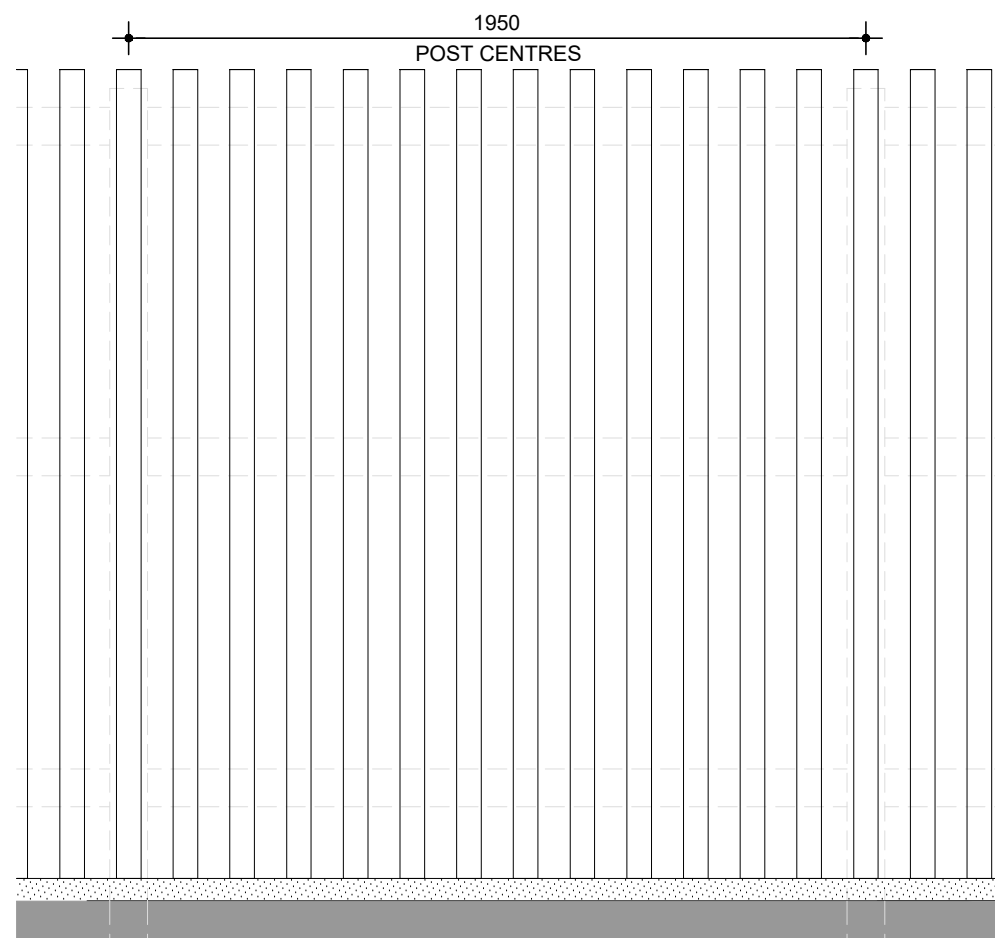


FRONT

NOTE: Same elevational treatment to fence applies to both 2.1M & 2.5M high fence.

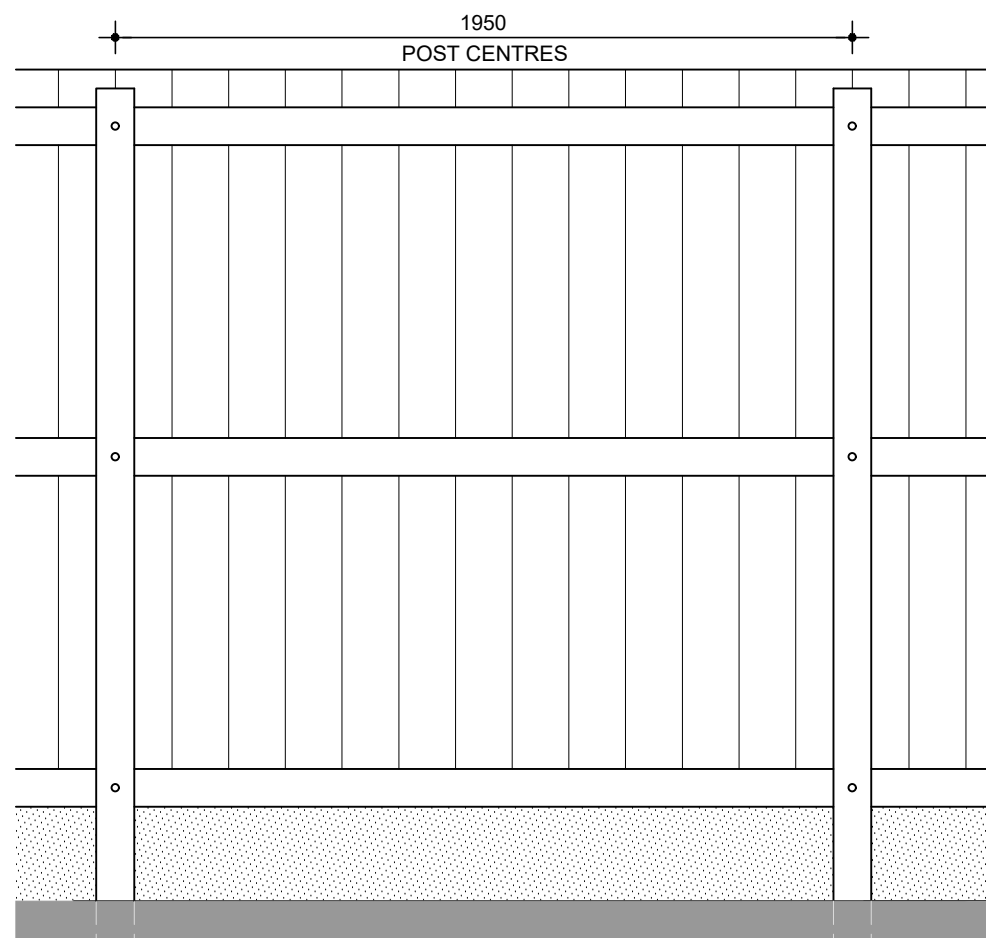

REAR

NOTE: Same elevational treatment to fence applies to both 2.2M & 3M high fence.

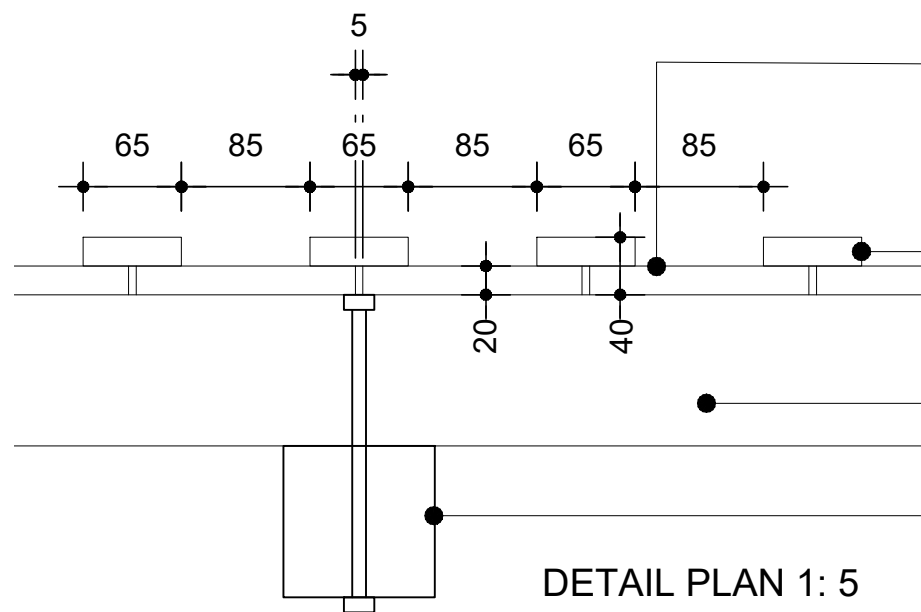


DETAIL PLAN 1: 5

145 x 20mm timber boarding with 5mm gaps.
Boards fixed to horizontal rails and gravel board.

65 x 20mm timber cover strips fixed over 5mm gaps


100 x 47mm timber rails bolted to timber fence post.

100 x 100mm P.C.C. fence post

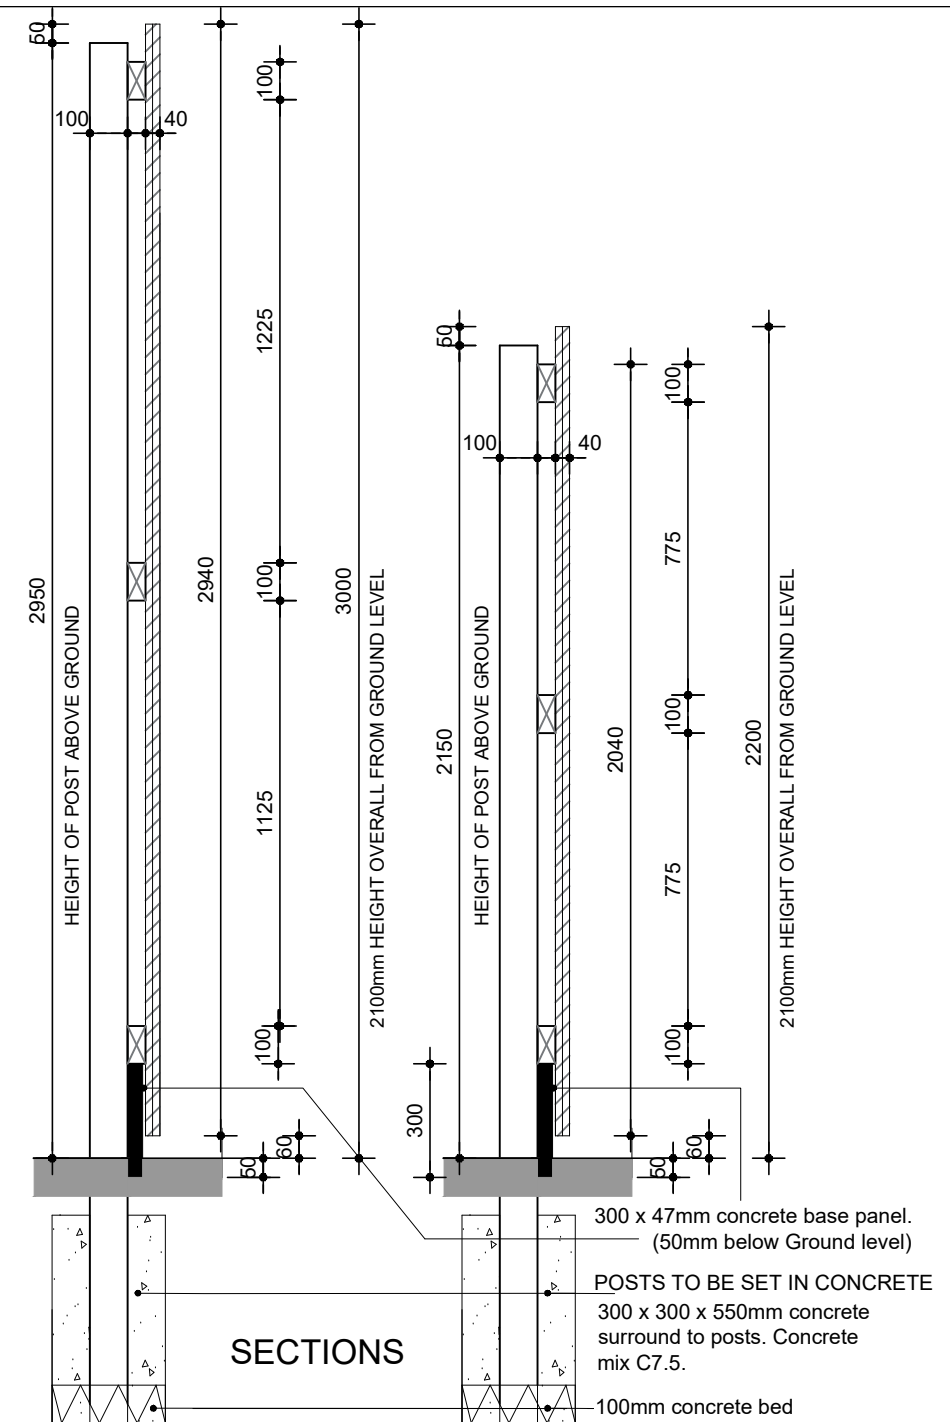

SECTIONS

300 x 47mm concrete base panel.
(50mm below Ground level)
POSTS TO BE SET IN CONCRETE
300 x 300 x 550mm concrete surround to posts. Concrete mix C7.5.
100mm concrete bed

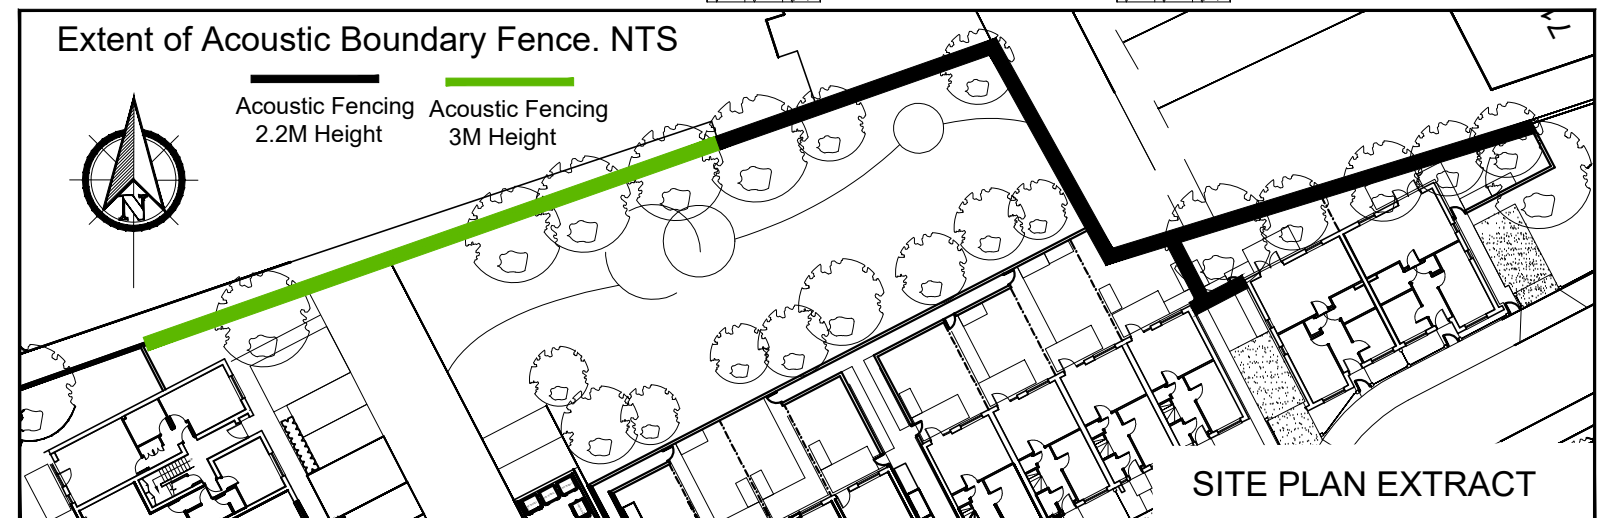

Extent of Acoustic Boundary Fence. NTS

SITE PLAN EXTRACT

Rev A. Confirmation of Timber Boarding & Cover Strips at 20mm each. Confirm by Site Measure
SL. Sept. 25