

Do Not Scale


If in doubt, ask. All discrepancies to be reported to the architect before manufacture, fabrication
Drawings are to be read in conjunction with all relevant specifications and consultant information

This drawing is not to be re produced without express permission of the architect and only used for the purposes shown within the titleblock status bar. This drawing and all associated designs indicated remain the copyright of the architect.

natural slate cladding



1 Proposed Side Elevation
Scale: 1:100

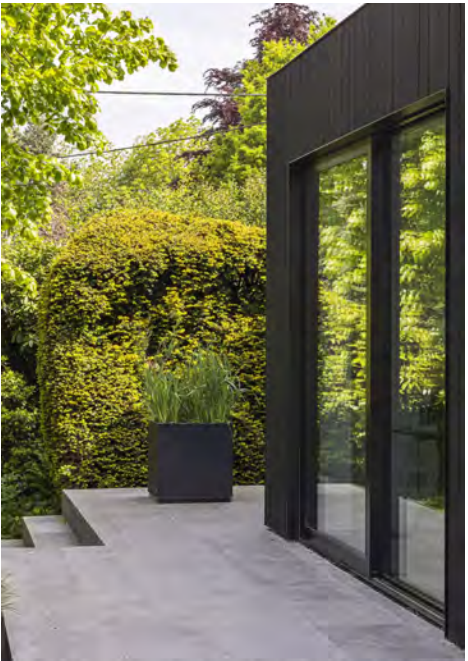

Clifton Road

Proposed Elevations

dwg 2428-201 rev A

scale 1:100 @ A3

issued Prelim

date 15/01/2025 drawn MM checked MM

monulty architects

RIBA
Chartered Practice

monulty architects ltd
Designworks
The Colony Winslow
Abercrom Road
Ski 4LY

info@monultyarchitects.com
01625 468 991