© Copyright: All rights reserved. This drawing must not be reproduced without permission.
Do not scale from this drawing. All dimensions are in millimetres unless otherwise stated.
Any discrepancies should be reported to the Architect.

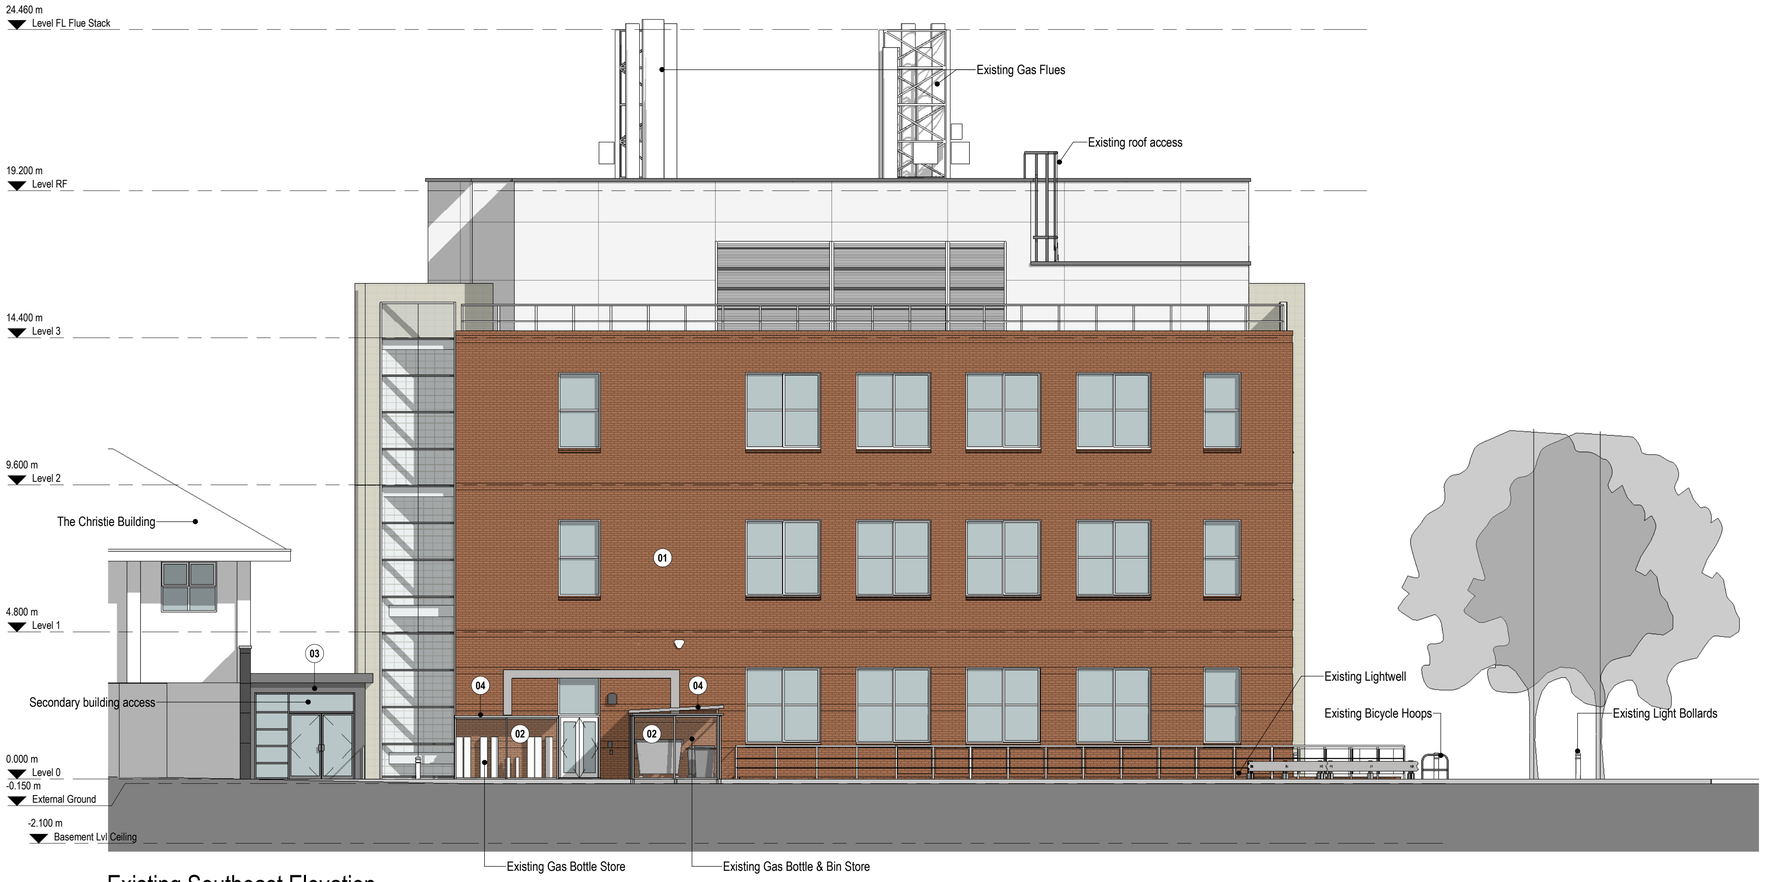

Existing Southeast Elevation

1 : 100 @ A1

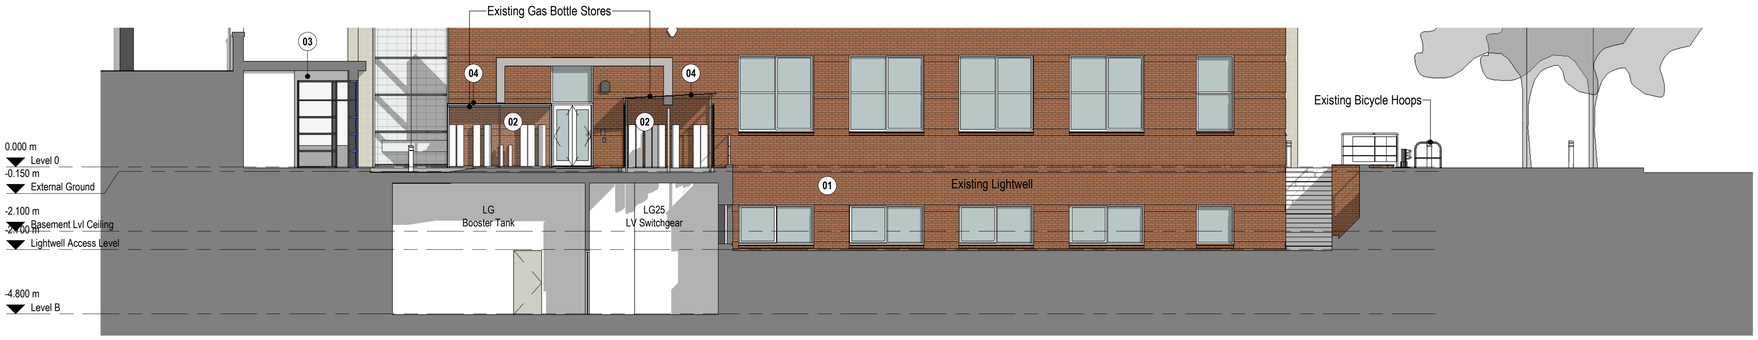

Existing Southeast Elevation (Lightwell)

1 : 100 @ A1

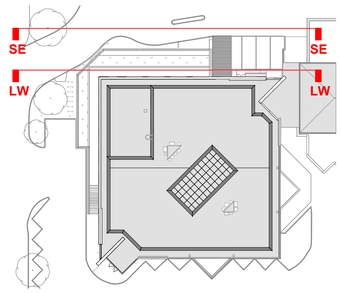

Key Plan

1 : 500 @ A1

Material Key

- 01 Existing Brick Walls
- 02 Existing Mesh Fence Panel
- 03 Existing Metal Cladding
- 04 Existing Metal Roofing

Revision	Description	Date	Drawn	Checked
P03	Issued for planning approval	25.09.25	SA	FW
P02	Issued for lease pack	01.04.25	SA	FW
P01	Issued for comment	13.12.24	SA	FW

Halliday Meecham Architects Limited

111 Piccadilly Manchester M1 2HY
+44 (0)161 661 5566

4 Devonshire Street London W1W 5DT
+44 (0)203 440 5175

hma@hallidaymeecham.com
www.hallidaymeecham.com

HALLIDAY MEECHAM ARCHITECTS

Client:	University of Manchester
Project:	Wolfson Molecular Imaging Centre
Phase/ Location:	27 Palatine Rd, Withington, Manchester M20 3LJ
Drawing:	Existing Southeast Elevation

Scale @ A1	Scale @ A3	Date:	Drawn:	Checked:	Job No.	Drawing No.
1:100	1:200	25.02.25	MT	SA	5682	00124

Scale: 0 1m 2m 5m (1:100)

Stage / Suitability: Planning

Status:

Drawing Ref.: 5682-HMA-WMIC-ZZ-DR-A-00124

Revision: P03