

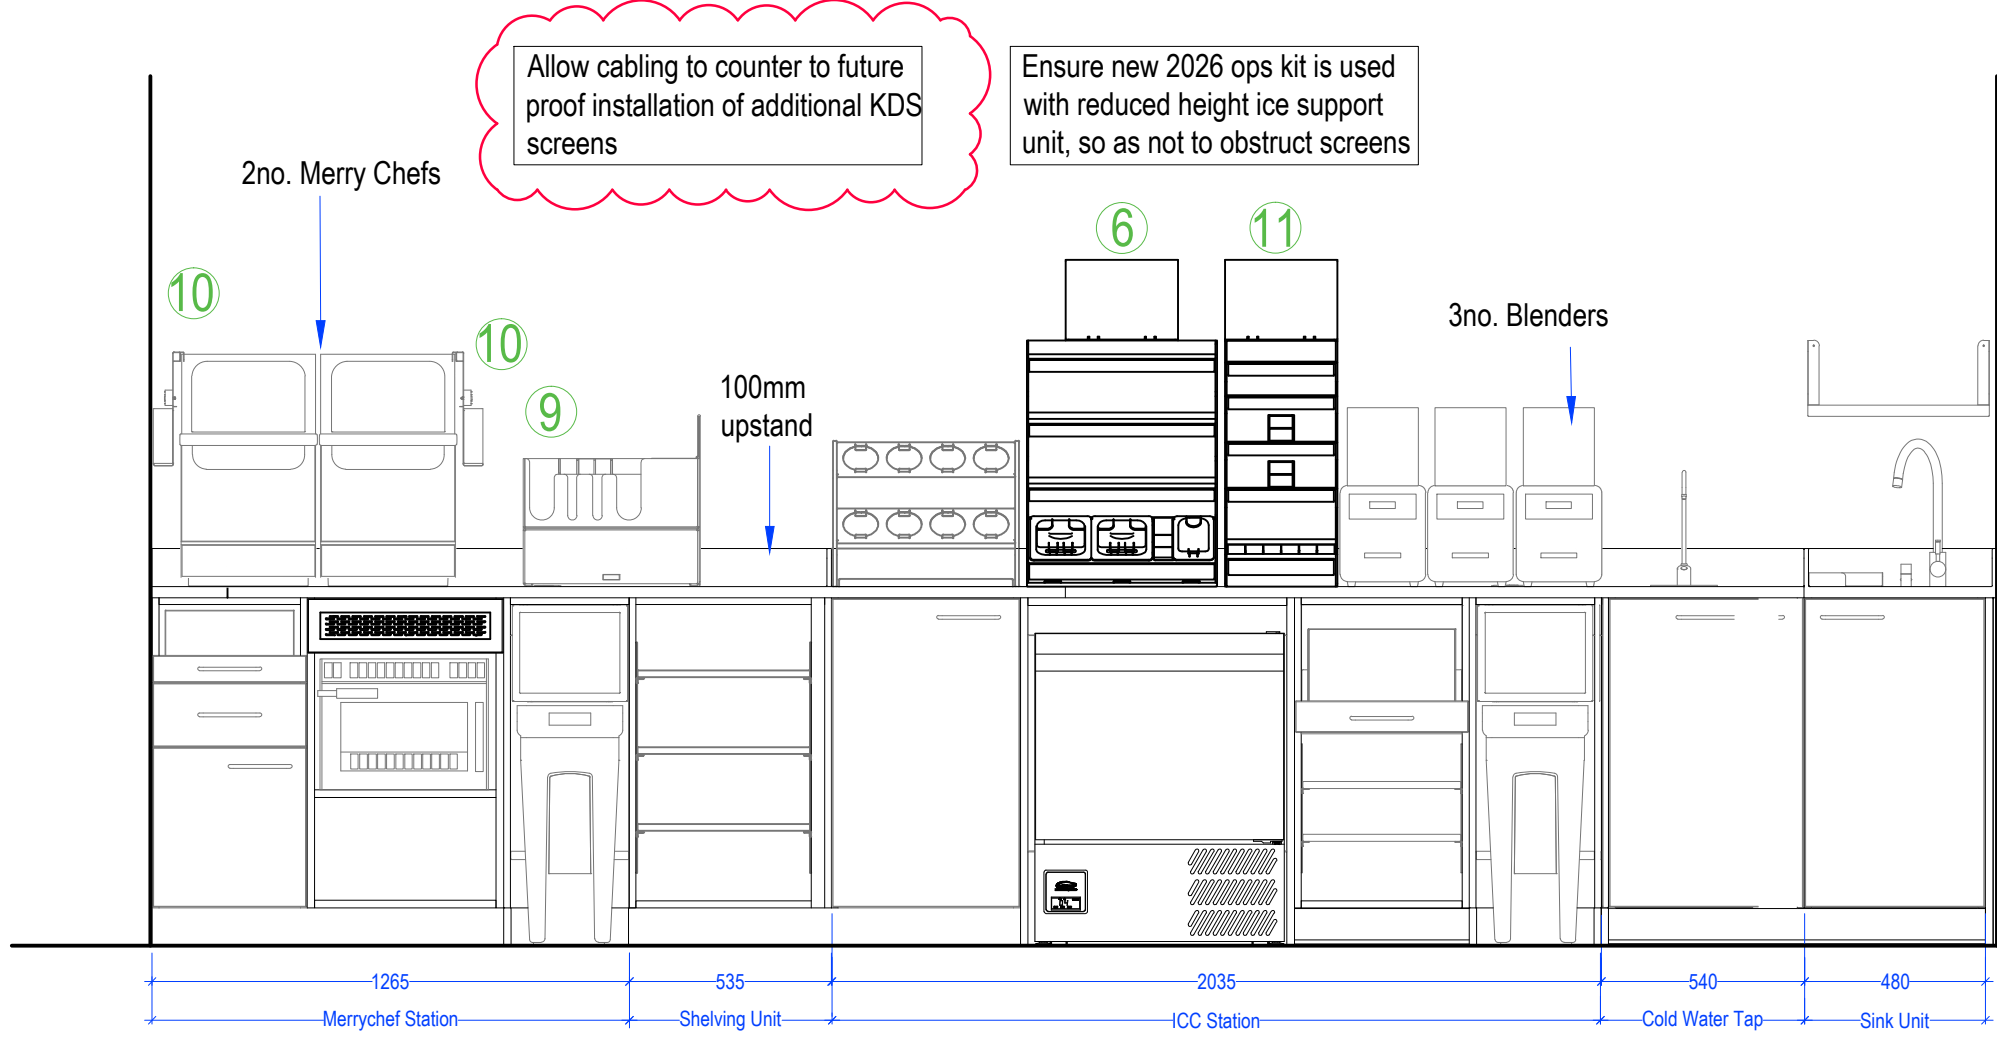


NOTE:
TO BE READ IN CONJUNCTION WITH LATEST BRAND MANUAL


This drawing is the copyright of Street Eie Associates Limited Do not scale from drawings.
All dimensions and levels to be checked on site prior to commencement of work or manufacture of items.
Notify SEA of any discrepancies. This drawing to be read in conjunction with specifications,
specialist drawings and any bill of quantities. The Contractor is to comply with all relevant
statutory legislation whether or not specifically stated on these drawings.

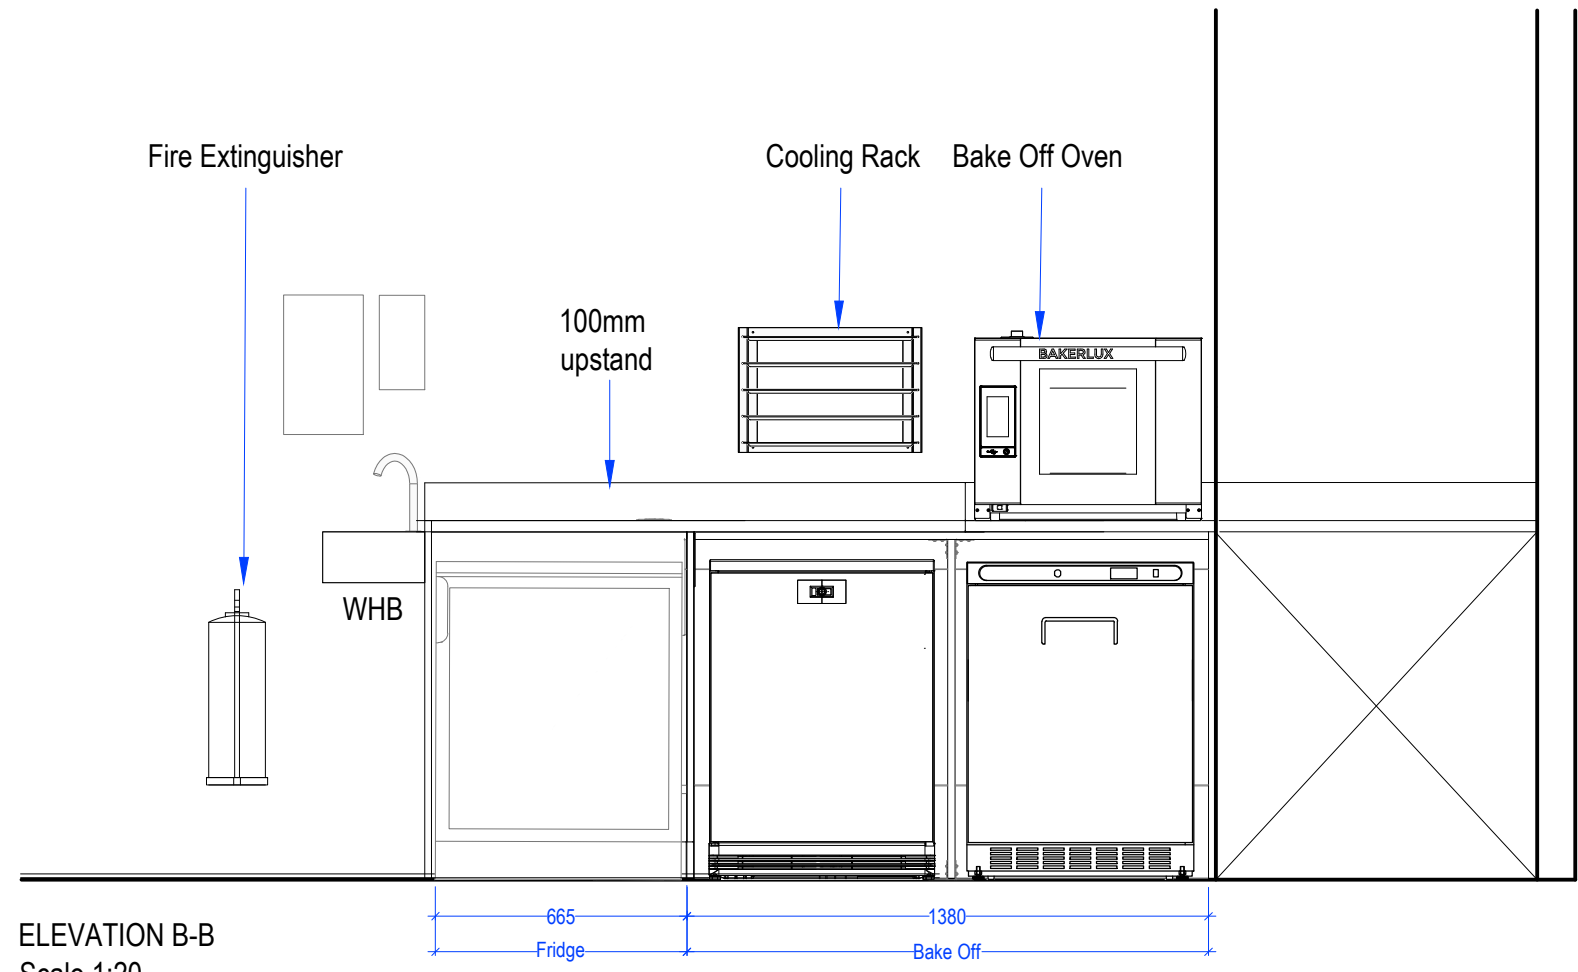


ELEVATION A-A
Scale 1:20

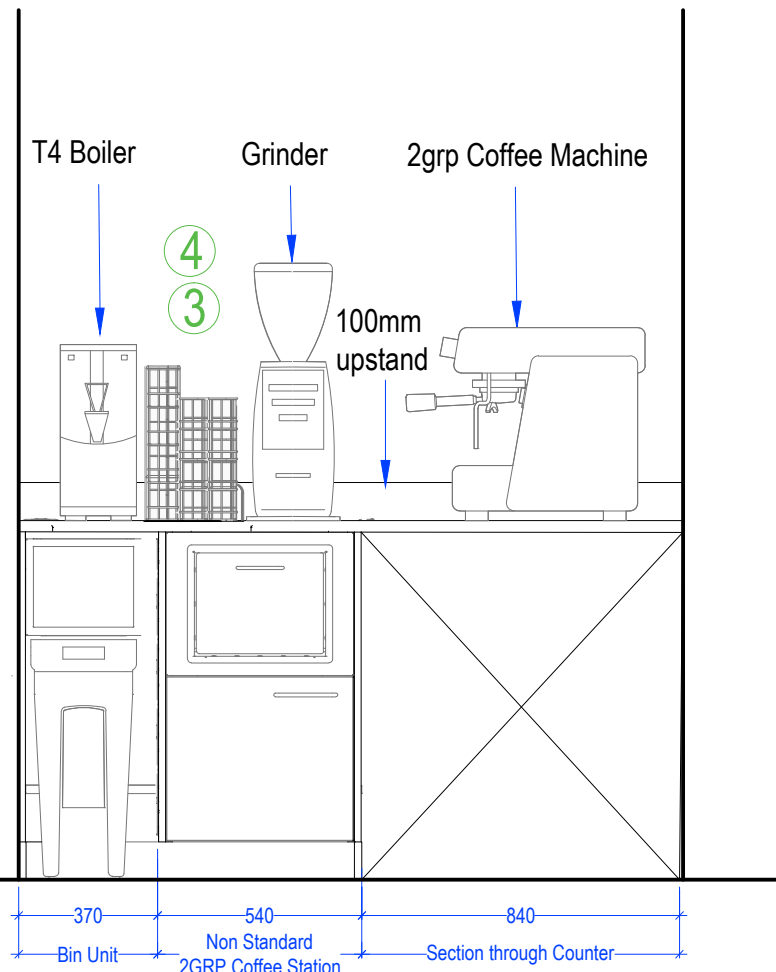

ELEVATION B-B
Scale 1:20

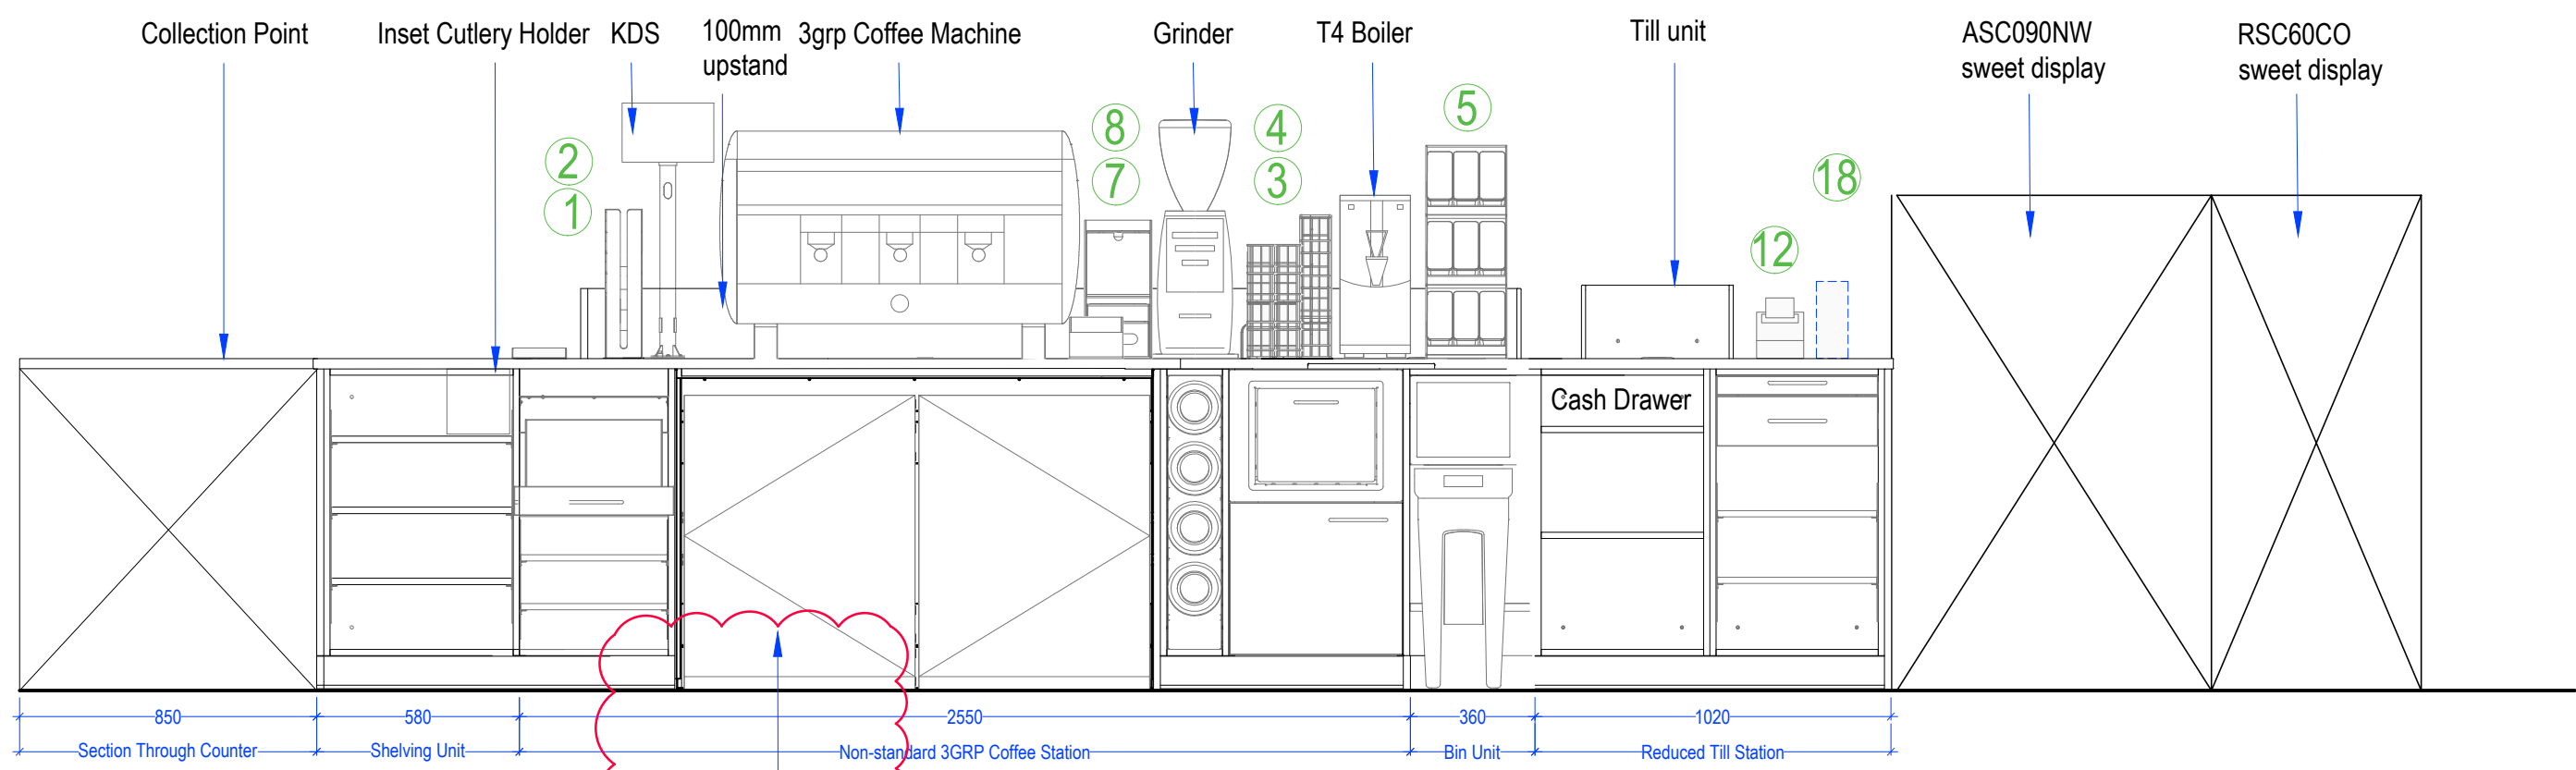

ELEVATION C-C
Scale 1:20

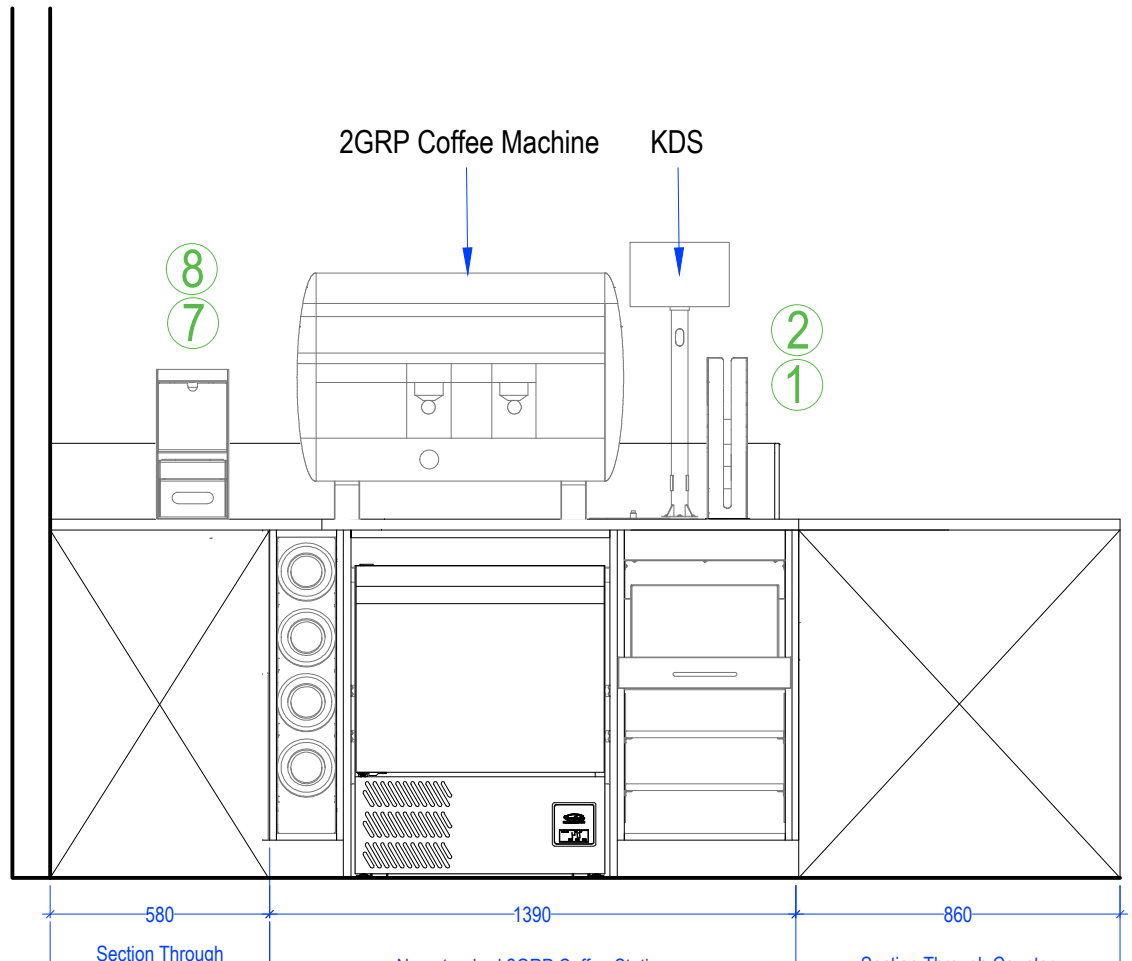



ELEVATION D-D
Scale 1:20

OPERATIONAL EFFICIENCY EQUIPMENT	
REFERENCE	QUANTITY
1 Lid Dispenser (SAM01/OE-LD-01)	2
2 Lid Extension unit (SAM25/OE-LDE-25)	2
3 4 Bottle Ice Syrup Stand (SAM08/OE-SY-09)	2
4 4 Bottle Monin Syrup Stand (SAM11/OE-SA-08)	4
5 Tea Unit (SAM17/OE-TEA-X3-17)	2
6 Dressing Stand Assembly	1
7 Shaker Unit (SAM24/OE-SU-24)	2
8 New Coffee Unit (SAM31/OE-CDU-31)	2
9 Large Food Storage Unit (SAM23/OE-LFS-23)	1
10 Merrychef Tong Holder, Pair (ITAB item/OE-MCTH-2)	2
11 Syrup Stand Assembly	1
12 Chocolate Dusting Unit (SAM22/OE-DCO-22)	1
13 New Ice Station (SAM30/OE-ICE-30)	1
14 New Syrup Stand (SAM33/OE-NSS-33)	0
15 Tong Holder (SAM26/OE-STH-26)	1
16 Jug Drainer Shelf (ITAB item)	1
17 Slate Label holder for display fridges (OE-SLH-08)	19 TBC
18 Goodbox (Costa to confirm if installed on individual sites - shown with blue dotted line)	1
19 Drive Thru Jug Rinser (BCR100)	0
20 Drive Thru Food Storage Unit (SAM35/OE-DT-FS-35)	0
21 Jug Rinser	2
22 Blender Bridge & Drip Tray (OE-BB-34 / OE-DT-36)	0
23 XL Blender Bridge (OE-XLB-44)	0

STANDARD ELECTRICAL SETTING OUT NOTE
- For Counter electrical setting out, refer to ITAB standard details

COUNTER FINISHES REFERENCES	
Bespoke	TERRAZZO COUNTER FRONT FINISH Terrazzo printed aluminium counter front by STYLO Size: TBC Colour: Terrazzo Finish Location: Refer to finishes plan Installation comments: Refer to manufacture manual for detail.
CN3	COUNTER PLINTH Laminate by Polyrey bonded to 18mm MR MDF Size: Refer to Counter drawings by ITAB Colour: Seavess 6020 Brushed Gold or Polyrey 0100 Brosse. Note: Silicone junction Mapel Silicone Sealant Transparent 999 Location: Refer to finishes plan Installation comments: Refer to manufacture manual for detail.
CN4	COUNTER TOP Solid Surface top by Hi-Macs Size: Refer to Counter drawings by ITAB Colour: G004 White Quartz Note: Silicone junction Mapel Silicone Sealant Transparent 999 Location: Refer to finishes plan Installation comments: Refer to manufacture manual for detail.

REFER TO SEPARATE TILE REFERENCE TABLE FOR TILE DETAILS

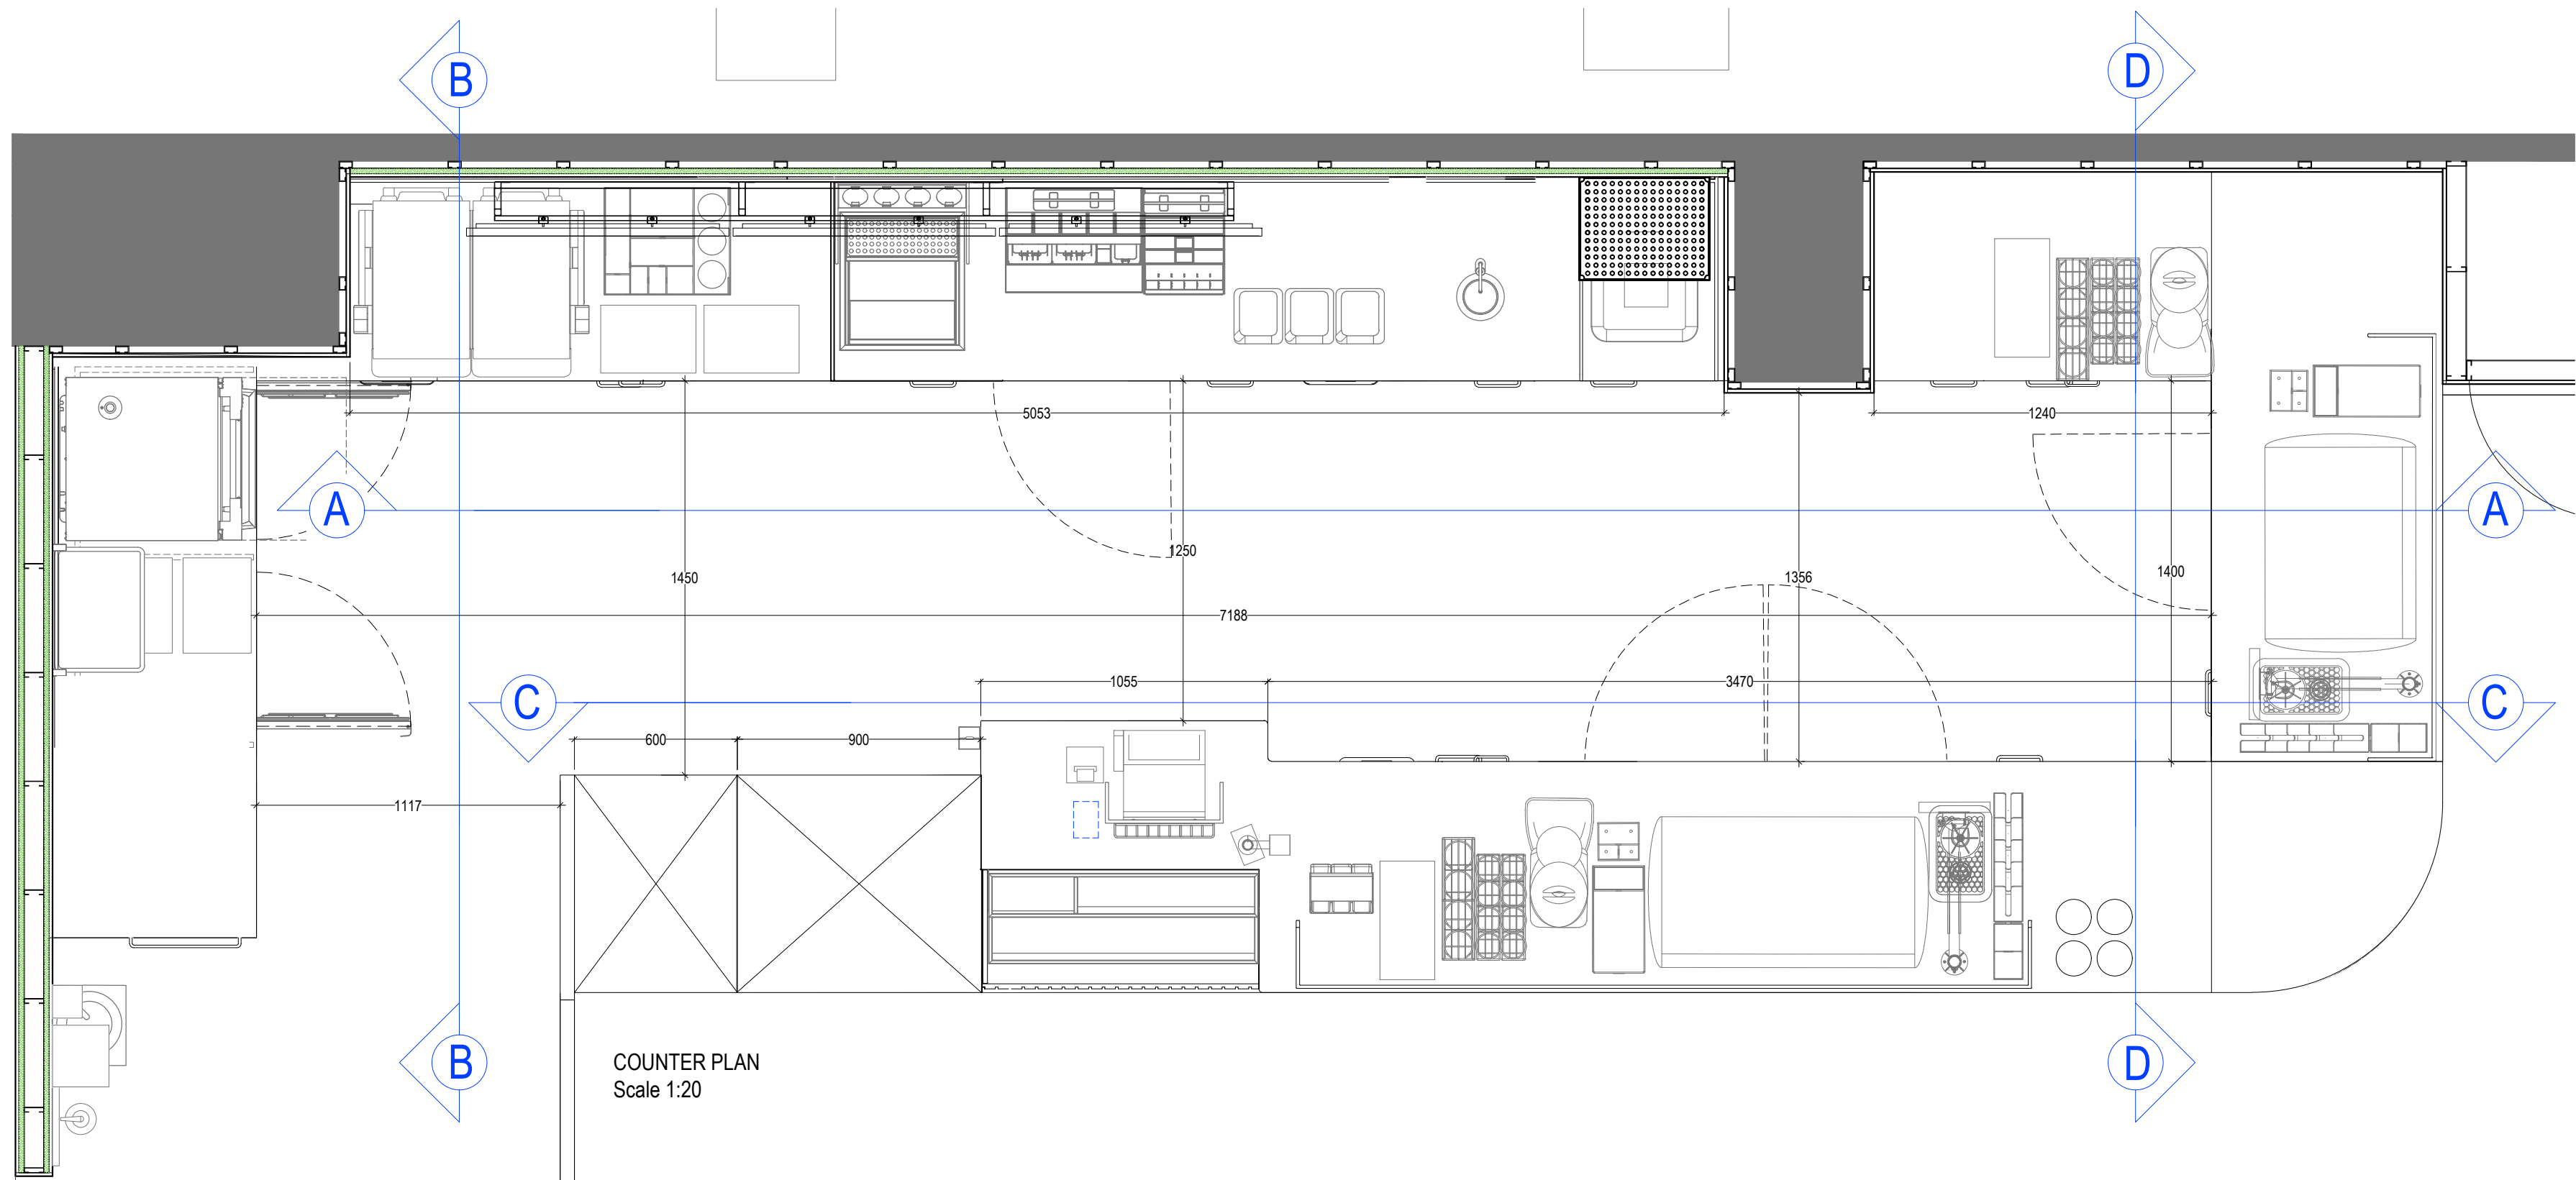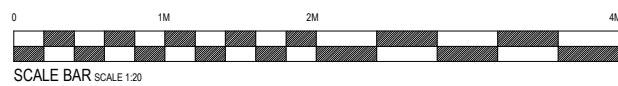

se|a DESIGN GROUP

Client:
COSTA COFFEE

Project:
Manchester, Ship Canal House, Kings St, 98

Org title:
Counter Details

Scheme:
Uplift v3.0

Scale: 1:20@A1 Date: 04.09.25

Drq No: 240350/10.0 Rev: A

Drq by: JS Check: SH

Rev by: A: Updated following design review. SH

05.09.25

SEA Design Group, Unit 13D Princes Drive,
Kenilworth, Warwickshire CV8 2FD UK
Email: office@seadesigngroup.com
Telephone: +44 (0)1926 864440