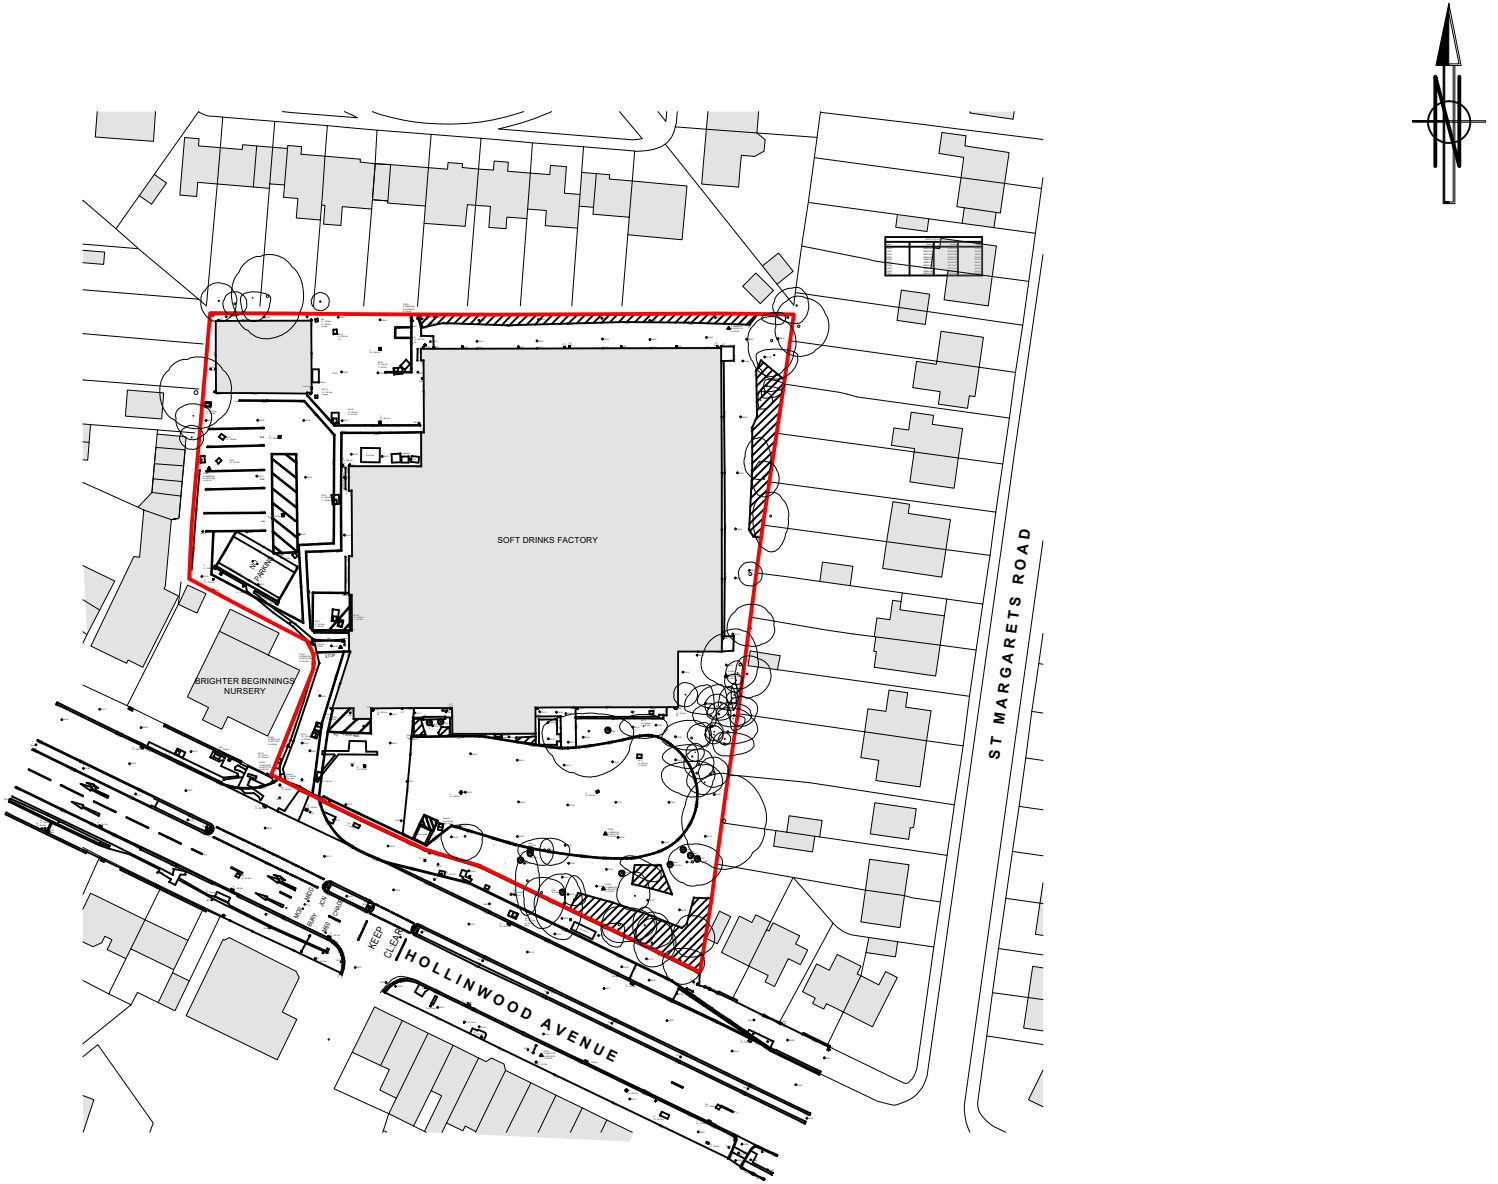

EXISTING TREES PER AWA SURVEY REF: 'TREE CONSTRAINTS PLAN HOLLINWOOD AVENUE AWA622'

BASED ON TECHNICS SURVEY REF: SP241170-0924-01A

THIS DRAWING IS COPYRIGHT, AND REMAINS THE PROPERTY OF HTC ARCHITECTS. IT MUST NOT BE REPRODUCED, USED, DISCLOSED OR TRANSMITTED TO THIRD PARTIES IN ANY FORM, IN WHOLE OR IN PART, WITHOUT PRIOR WRITTEN PERMISSION.

DO NOT SCALE!
ALL DIMENSIONS SHOULD BE CHECKED ON SITE BEFORE WORK COMMENCES

Rev.	Date	Description	Drawn
A	05/03/2025	Updated existing trees per AWA survey ref: 'Tree Constraints Plan Hollinwood Avenue AWA622''	JBH

client
Lidl GB Ltd

project
Hollinwood Ave, Manchester

drawing title
Site Location Plan

date September 2024
status Planning
scale 1:1250 @ A4
drawn JBH checked MH
job no. 3607 dwg no. P401 rev. A

htcarchitects
York Place Studio
8 Britannia Street
Leeds
LS1 2DZ
T:(0113) 244 3457
W: www.htcarchitects.co.uk
E: info@htcarchitects.co.uk