




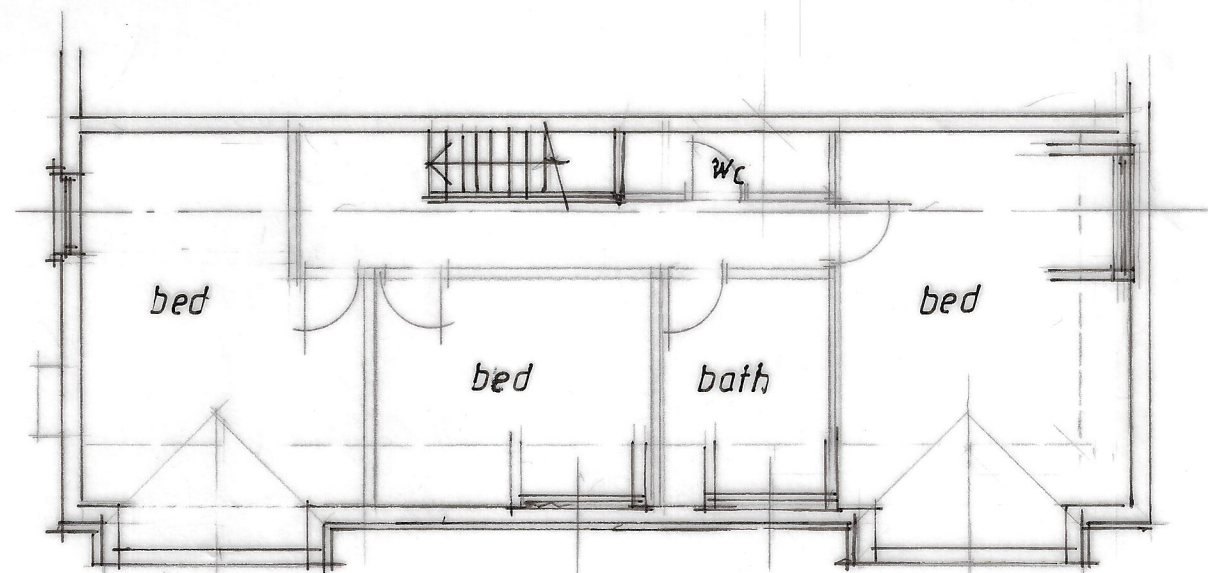


SECOND

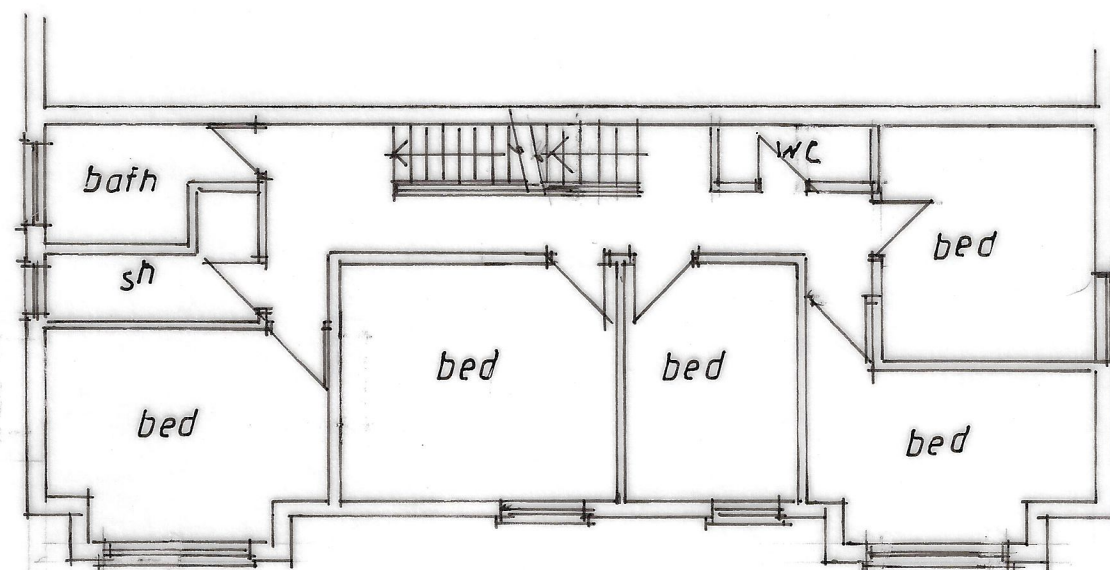

FIRST

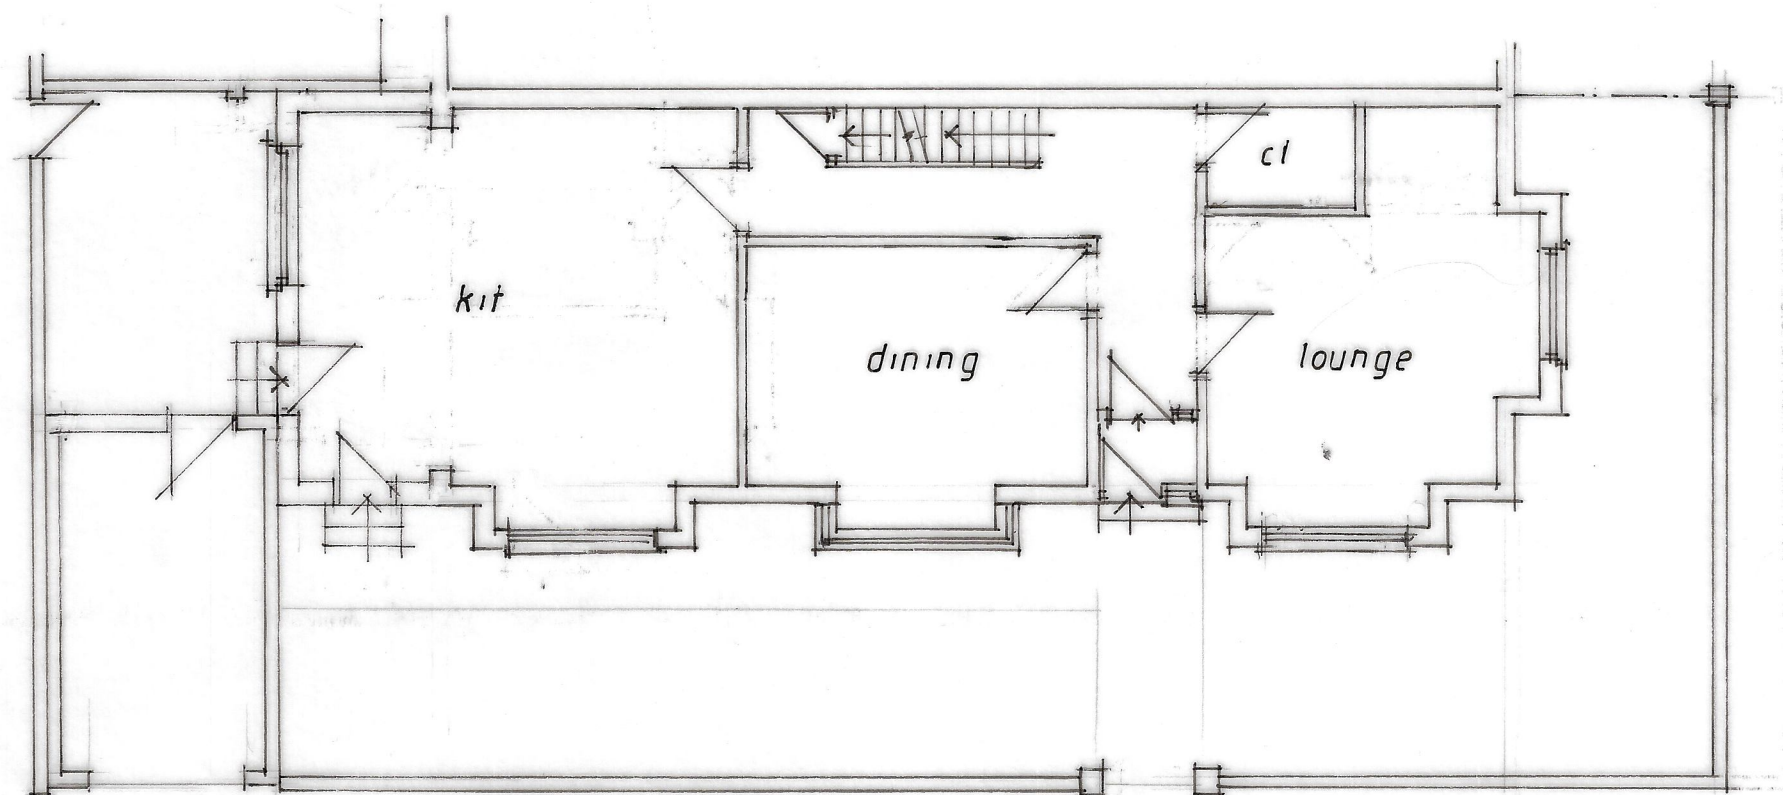

GROUND

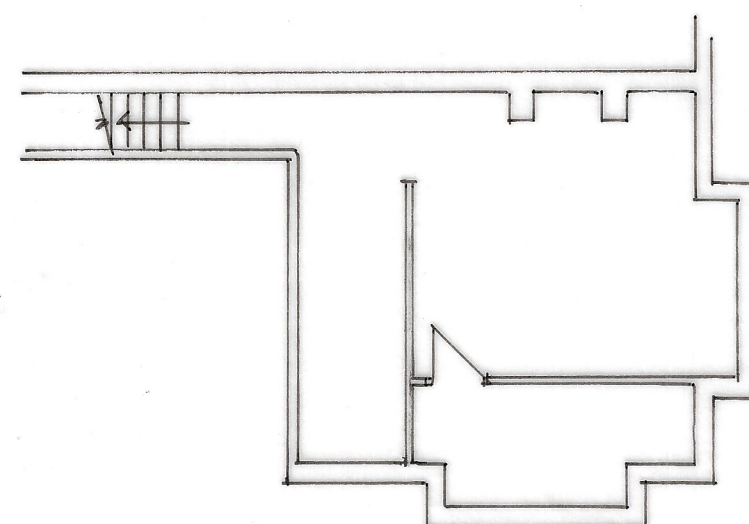

BASEMENT

CLIENT								
MRS A KHAN 23 ARGYLE AVENUE MANCHESTER M14 5PX								
JOB TITLE								
PROPOSED LOFT CONVERSION								
DRAWING TITLE								
PLANS AS PROPOSED								
HOLBOROW ORMESHER + LIMITED architectural & interior design COMPANY ADDRESS: 15 OVERTON CLOSE MIDDLEWICH CHESHIRE CW10 0PZ PHONE: 0770 834 939								
ISSUE	ORIGINAL	1	2	3	4	5	6	7
REVISION								
DATE								
DRAWN								
CHECKED								
APPROVED								
SCALE	1:100 at A2							
DRAWING NUMBER	2381/25/010							