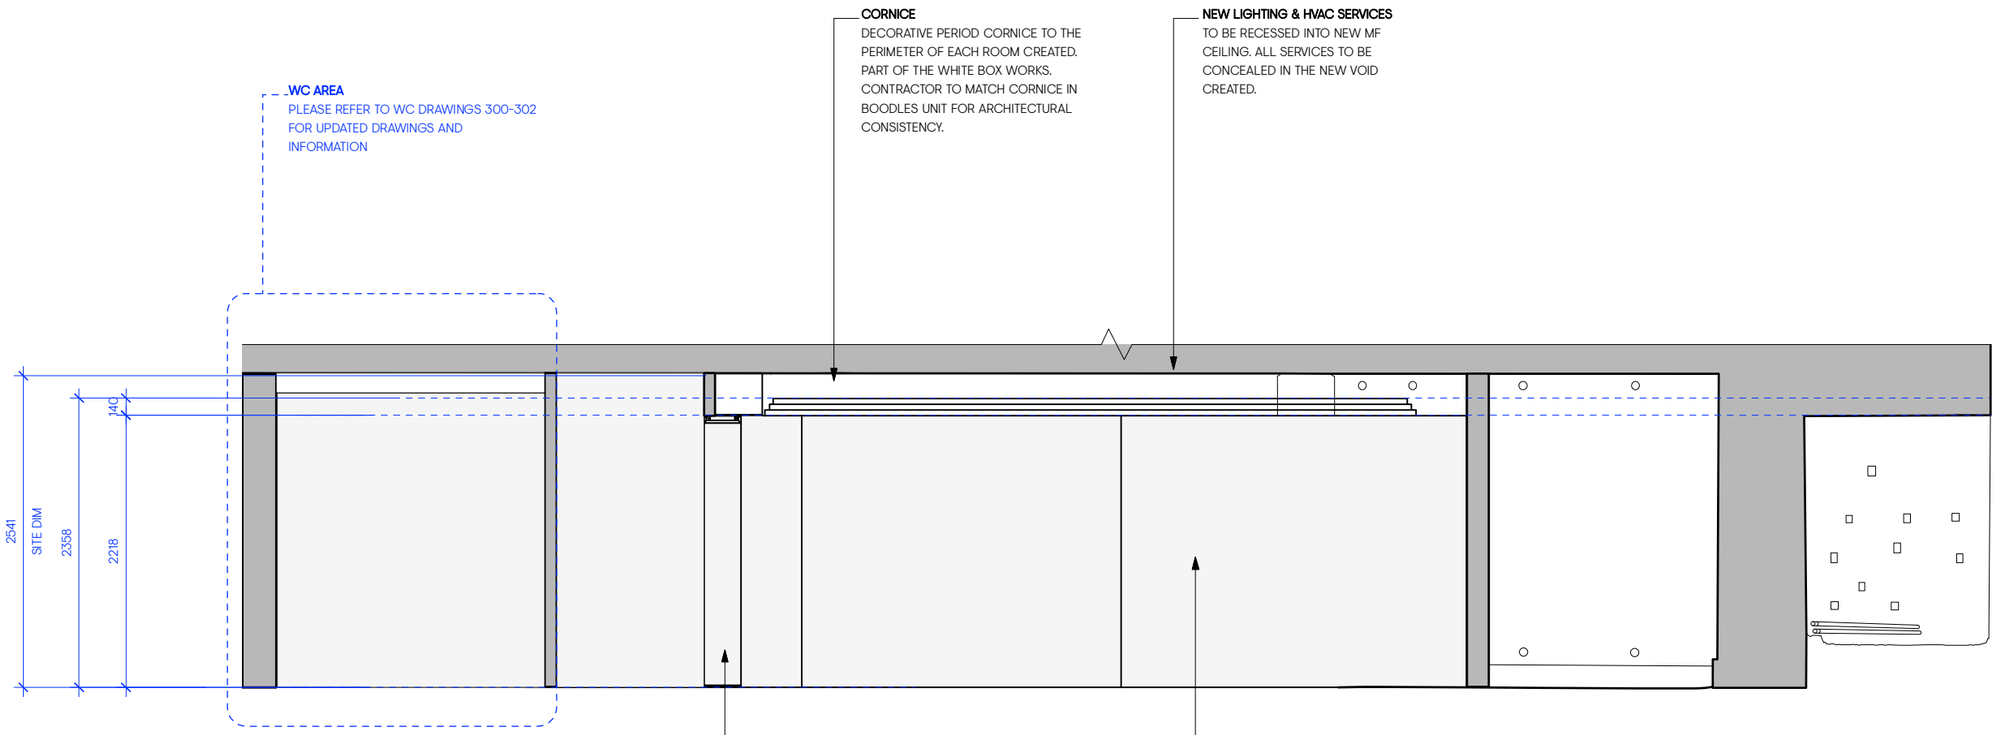

1 ELEVATION D
SCALE 1:50

WC AREA
PLEASE REFER TO WC DRAWINGS 300-302 FOR UPDATED DRAWINGS AND INFORMATION

CORNICE
DECORATIVE PERIOD CORNICE TO THE PERIMETER OF EACH ROOM CREATED. PART OF THE WHITE BOX WORKS. CONTRACTOR TO MATCH CORNICE IN BOODLES UNIT FOR ARCHITECTURAL CONSISTENCY.

NEW LIGHTING & HVAC SERVICES
TO BE RECESSED INTO NEW MF CEILING. ALL SERVICES TO BE CONCEALED IN THE NEW VOID CREATED.

DECORATIVE PATEK PHILIPPE THRESHOLD
SHOWN INDICATIVELY. PLEASE REFER TO PP/BENBOW DRAWINGS FOR DETAILS. OPENING TO BE CREATED AS PART OF WHITE BOX WORKS.

NEW PATEK PHILIPPE PARTITIONS
SHOWN IN GREY FILL INDICATIVELY. THE EXISTING LISTED BUILDING IS TO REMAIN INTACT AND PARTITIONS AND LININGS APPLIED TO PROTECT THE SHELL OF THE BUILDING.
CONTRACTOR TO UNDERTAKE PARTITIONS & LININGS AS PART OF WHITE BOX WORKS AND IN ACCORDANCE/COORDINATION WITH PATEK PHILIPPE/BENBOW CONSTURCTION DRAWINGS.

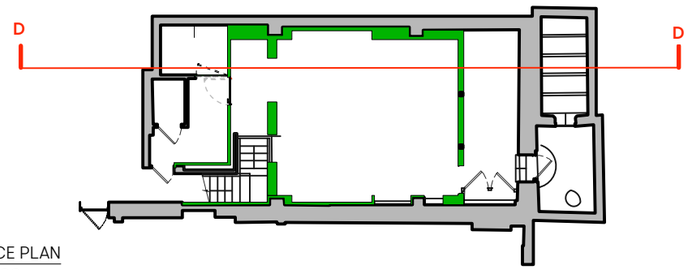

3 REFERENCE PLAN
SCALE 1:200

gpstudio
6 BLUE LION PLACE, 237 LONG LANE, LONDON SE1 4PU
T +44 (0) 02 1620 1100
www.gpstudio.uk.com

PRELIMINARY

© gpstudio 2025 All rights reserved
©gpstudio 2025

Disclaimer
This drawing is the property of gpstudio. Copyright is reserved by them and the drawing is issued on the condition that it is not copied, reproduced or disclosed to any unauthorised person, wholly or in part, without the consent in writing of gpstudio. Do not scale from this drawing. All dimensions to be verified prior to manufacture and construction. Any discrepancies to be reported immediately.

NOTES:
DIMENSIONS ARE INDICATIVE ONLY. ALL DIMENSIONS TO BE CONFIRMED ON SITE.

0 0.5 1 1.5 2 M

SCALE 1:50

Revisions

Client	BOODLES
Project	MANCHESTER
Site address	13-15 King St, Manchester M2 6AW
Date	11.02.2025
Scale	1:50 · A3

Drawing title
PROPOSED WHITE BOX - BF ELEVATIONS D

Project number
1173

Drawing number
215LBC