


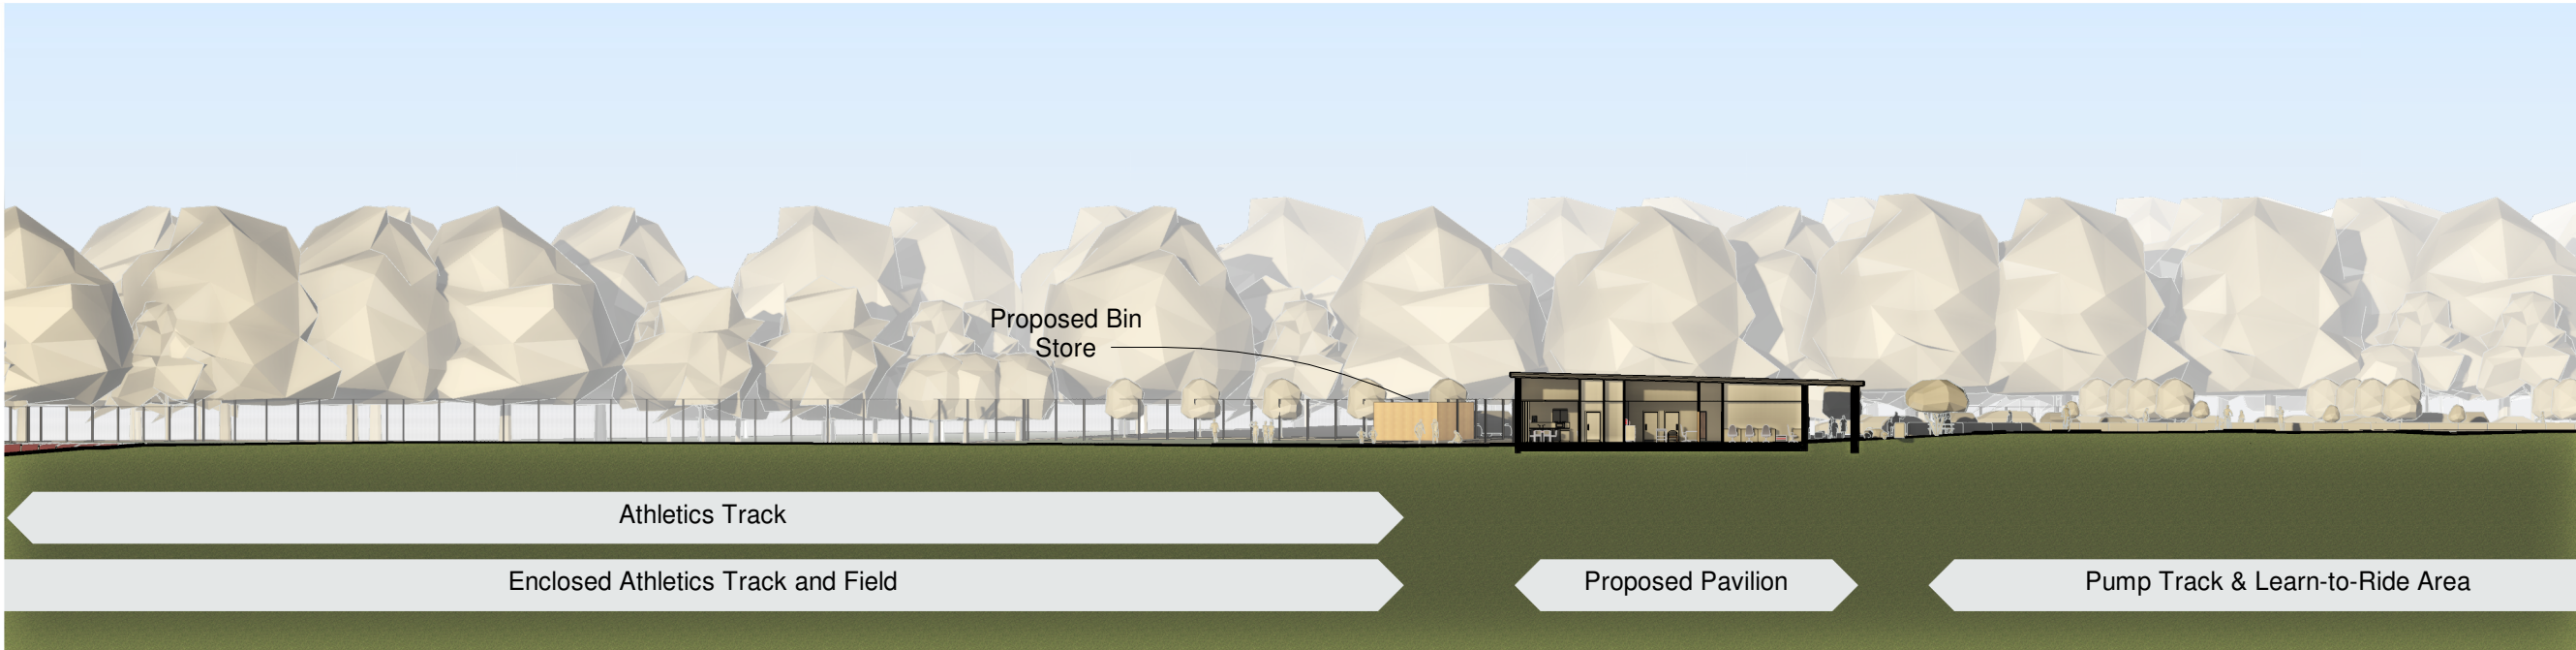

Proposed Site Section A-A Detailed

1 : 500



Proposed Site Section B-B Detailed

1 : 500

RESPONSIBILITY IS NOT ACCEPTED FOR OTHERS SCALING DIRECTLY FROM THIS DRAWING. DO NOT SCALE FROM THIS DRAWING, USE WRITTEN DIMENSIONS ONLY.


0m 5m 15m 30m
1:500

ORIGINAL SHEET SIZE A3

THIS DRAWING IS PRODUCED FOR USE IN THIS PROJECT ONLY AND MAY NOT BE USED FOR ANY OTHER PURPOSE. THE ORIGINATOR ACCEPTS NO LIABILITY FOR THE USE OF THIS DRAWING OTHER THAN THE PURPOSE FOR WHICH IT WAS INTENDED IN CONNECTION WITH THIS PROJECT AS RECORDED IN THE 'PURPOSE FOR ISSUE' AND 'FILE STATUS CODE'. THIS DRAWING MAY NOT BE REPRODUCED IN ANY FORM WITHOUT PRIOR WRITTEN AGREEMENT.

© CROWN COPYRIGHT AND DATABASE RIGHTS 2019 ORDNANCE SURVEY LICENCE NUMBER 100019340.

KEY PLAN

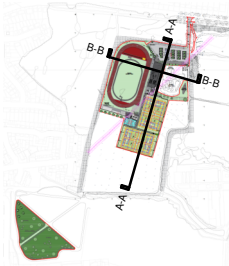

CLIENT

Manchester City Council

PROJECT

Wythenshawe Park Sports Hub

TITLE

Proposed Detailed Site Sections

SCALE

As indicated

DISCIPLINE

Architect

PROJECT NUMBER

118165

DRAWING NUMBER

118165-NPS-ZZ-XX-D-A-0202

REV CODE

P03

STATUS CODE

S2

PURPOSE OF ISSUE

Planning

Drawn by

NN

Approved by

RB

Checked by

MR



NPS Leeds Ltd
280 Ffars Lane, Norwich, NR6 6EQ, Meriton House, Leeds, LS2 8BB
Tel: 0113 320 1630; Email: leeds@nps.co.uk; web: www.nps.co.uk

© COPYRIGHT NPS GROUP LTD 2017

P03	Location Plan Updated. Drawing Revised for Planning Submission.	23/09/2025	NN	MR/RB
Rev	Description	Date	Drwn	Chkd / Appd