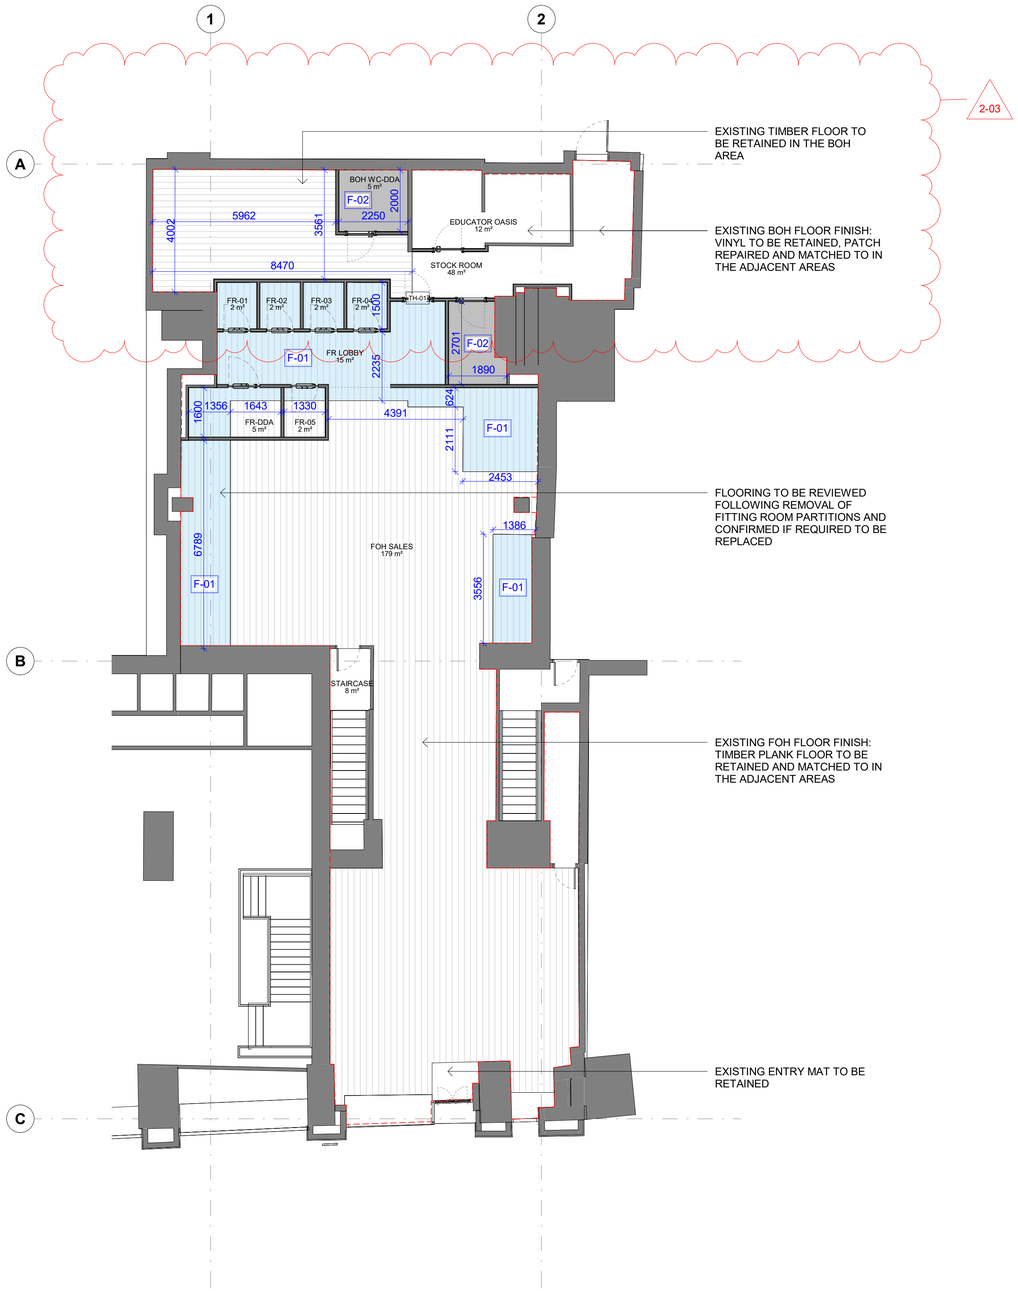


1 / 14001 **(60) GF-GROUND FLOOR FLOOR FINISHES PLAN**

1 : 100

1 0 1 2 3 4 5
SCALE 1:100 m

50 0 50 100 150 200 250
SCALE 1:5 mm

NOTES

ORIGINAL A1

DO NOT SCALE FROM THIS DRAWING.
(DRAWING MAY BE SCALED FOR LOCAL AUTHORITY & PLANNING PURPOSES ONLY)
ALL DIMENSIONS TO BE CHECKED ON SITE .
COPYRIGHT PROTECTED.

FLOOR SCHEDULE			
REF	IMAGE	DESCRIPTION	AREA
F-01		TIMBER PLANK FLOORING TO MATCH EXISTING - ENGINEERED EUROPEAN OAK WOOD FLOORING PUREPLANK ALSACE MIDI HW2208 (MATT LACQUERED) TH. 14mm	52 m²
F-02		VINYL FLOORING TO MATCH EXISTING - MODULEO PERALTO COLOUR 46968	9 m²

PLEASE REFER TO LULULEMON FINISHES SCHEDULE. ALL FINISHES TO BE VALIDATED BY BRAND.

ALL FOH AND BOH SKIRTING TO BE SUPPLIED AND INSTALLED BY GC INCLUDING ALL SKIRTING TO BUILT-IN FURNITURE

SK-01 (FOH - RETAIL AREA) TIMBER TO MATCH EXISTING


SK-02 (BOH) TIMBER PAINTED WHITE TO MATCH EXISTING

SK-03 (FITTING ROOMS) TIMBER PAINTED WHITE

ALL FOH AND BOH THRESHOLDS TO BE SUPPLIED AND INSTALLED BY GC WHERE REQUIRED

NOTE - THRESHOLDS ONLY REQUIRED WHERE CHANGE OF MATERIAL OCCURS

TH-01 (ALL FOH,BOH) 3MM STAINLESS STEEL 'L' ANGLE INLAY INSET THRESHOLD STRIP. STAINLESS STEEL

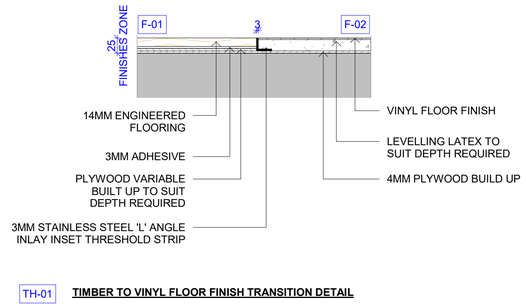

TH-01 **TIMBER TO VINYL FLOOR FINISH TRANSITION DETAIL**

(60) **TRANSITION DETAILS**

1 : 5

Rev	Date	Revision Description	Drw/Chk
2-04	25/08/25	ISSUED FOR INFORMATION	JC/SC
2-03	07/08/25	ISSUED FOR INFORMATION - AMENDED FOLLOWING SITE VISIT	JC/SC
2-02	30/07/25	ISSUED FOR INFORMATION	KR/SC
2-01	23/07/25	ISSUED FOR INFORMATION	KR/SC
2-00	18/07/25	FIRST ISSUE	KR/SC

Client

lululemon

IDL: Architects

LONDON
17 Blackfriars Lane
St Paul's, London
EC4V 6ER
+44 (0)20 7248 1234

PRAGUE
The Forum, Fifth Floor,
Wenceslas Square 19
Prague, 110 00
+42 (0) 72 0279 588

idl.group
Registered in England No.7111665
RIBA Accreditation No.20014346

Project
LULULEMON MANCHESTER
MINOR WORKS
7 ST ANNE SQUARE

Drawing Title
GROUND FLOOR FLOOR FINISH PLAN

Project No
25-3067

Scale @A1 **As indicated**
Drawn by **KR**
Checked by **SC**

File Identifier
3067-IDL-NA-GF-DR-A-60001
[Status -Revision] **[2-04]**

Purpose of Issue
CONCEPT DESIGN