




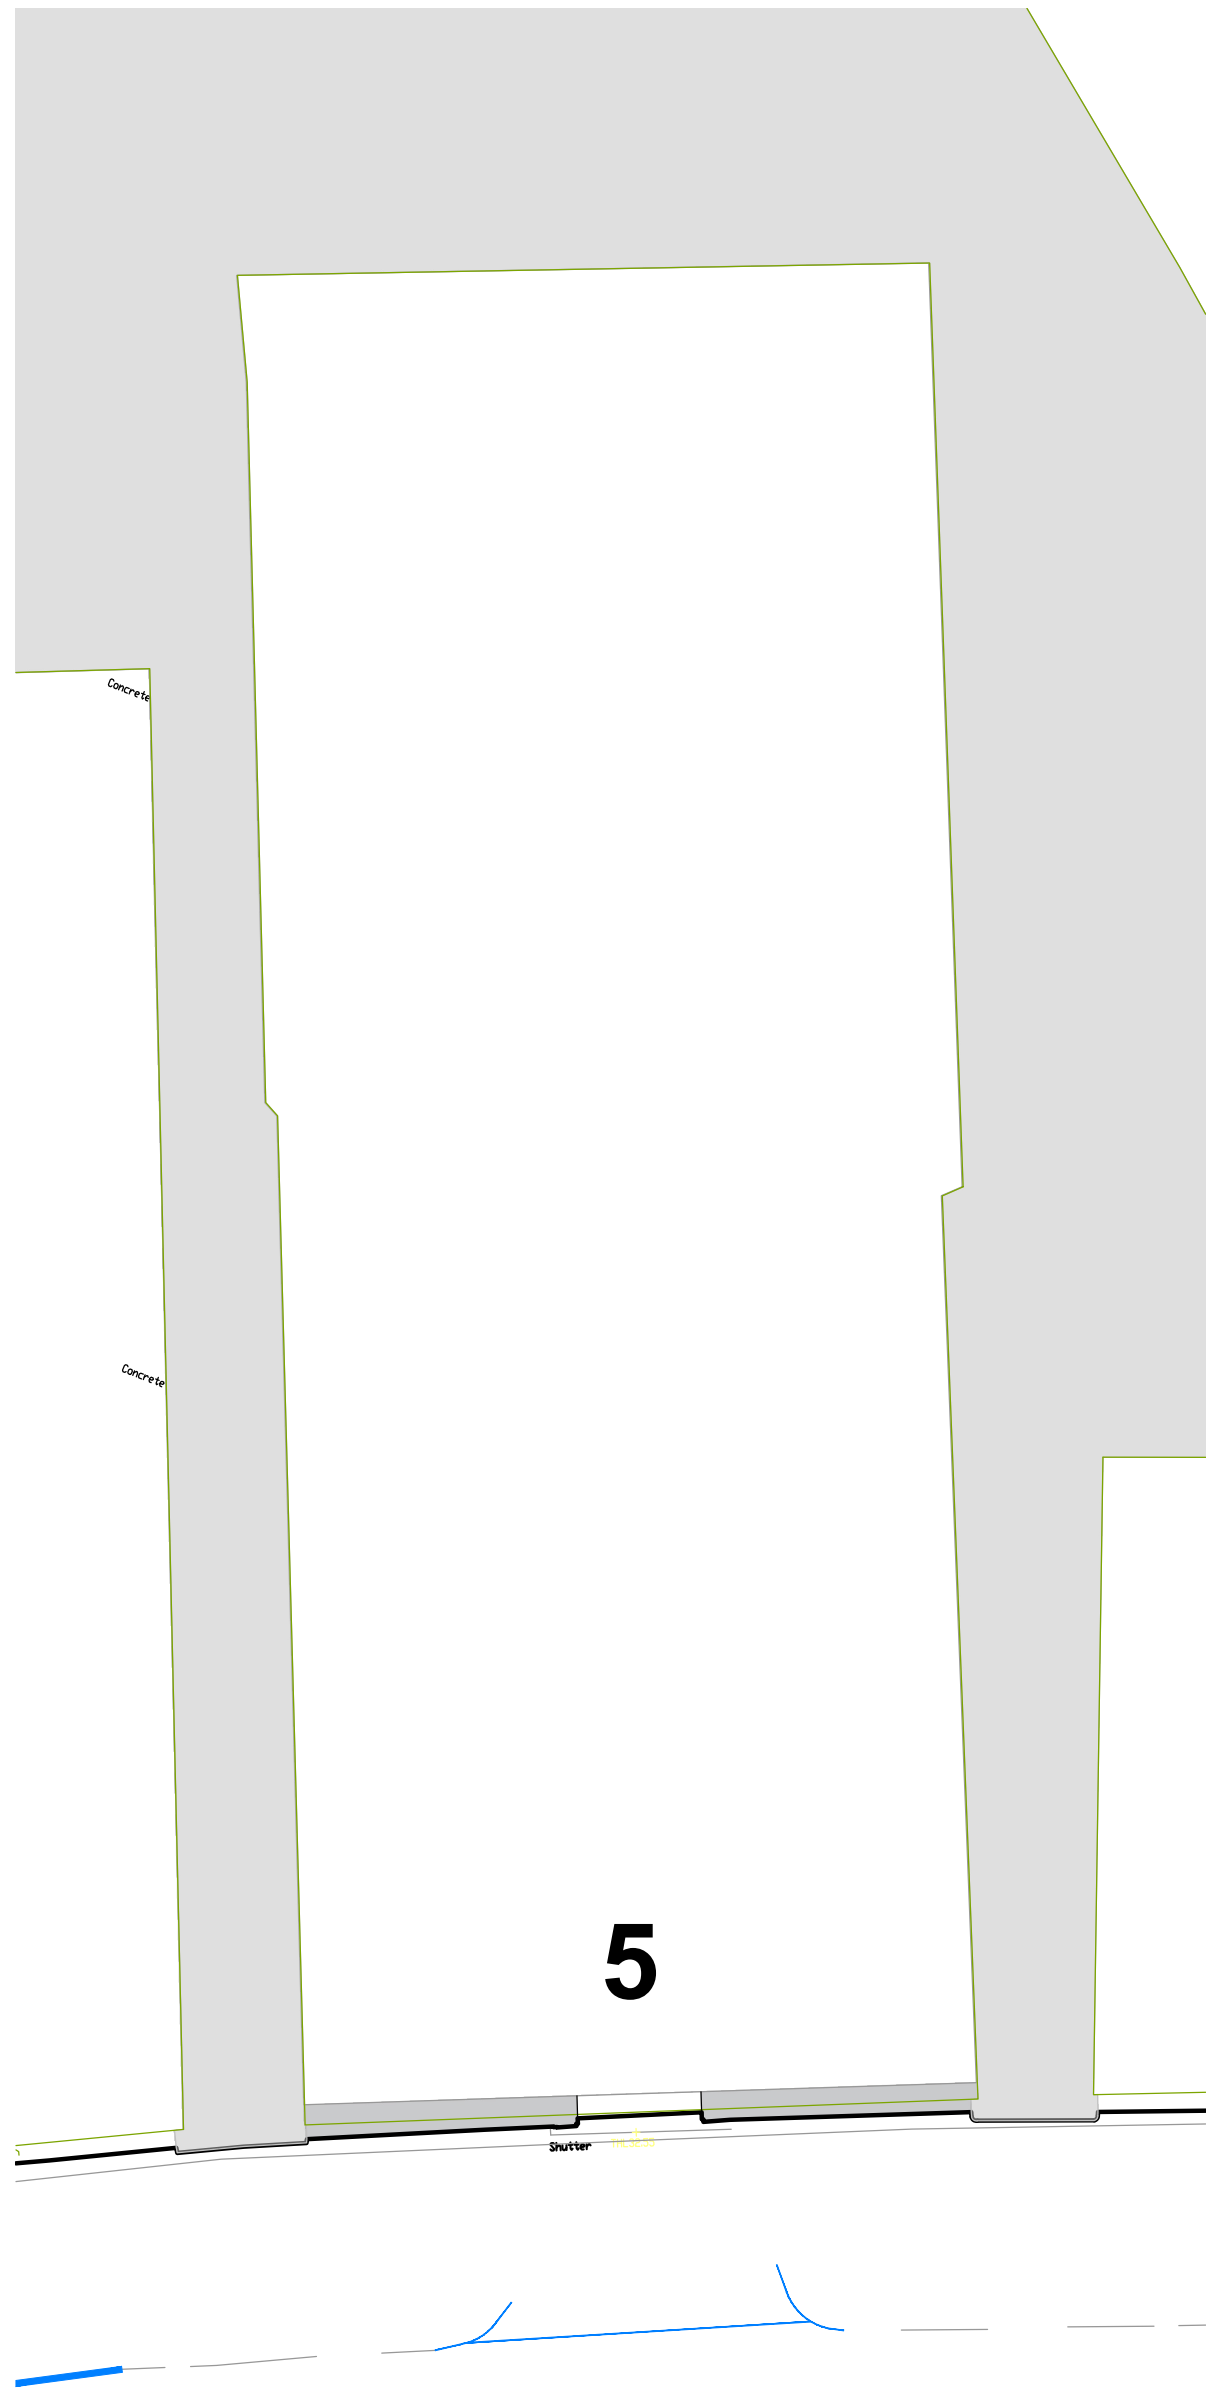


EXISTING PLAN
1:100 @ A1

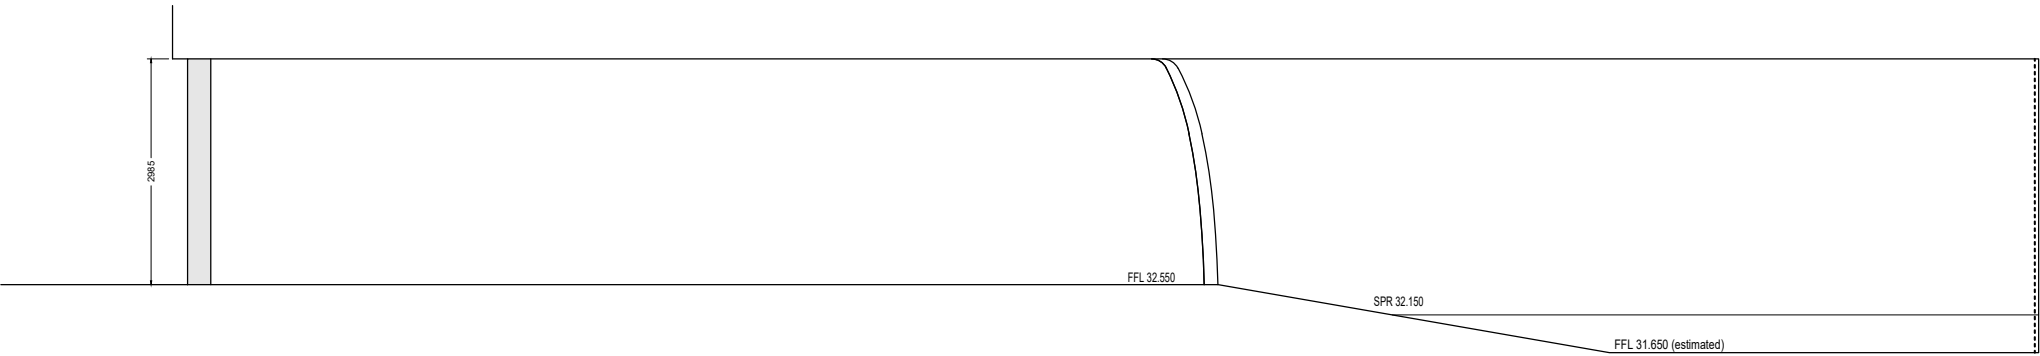


EXISTING SECTION
1:100 @ A1

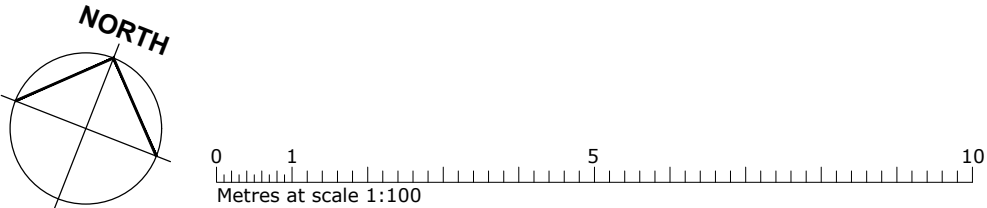

Red Line Boundary based on O/S Data and **NOT** confirmed as the Legal Boundary

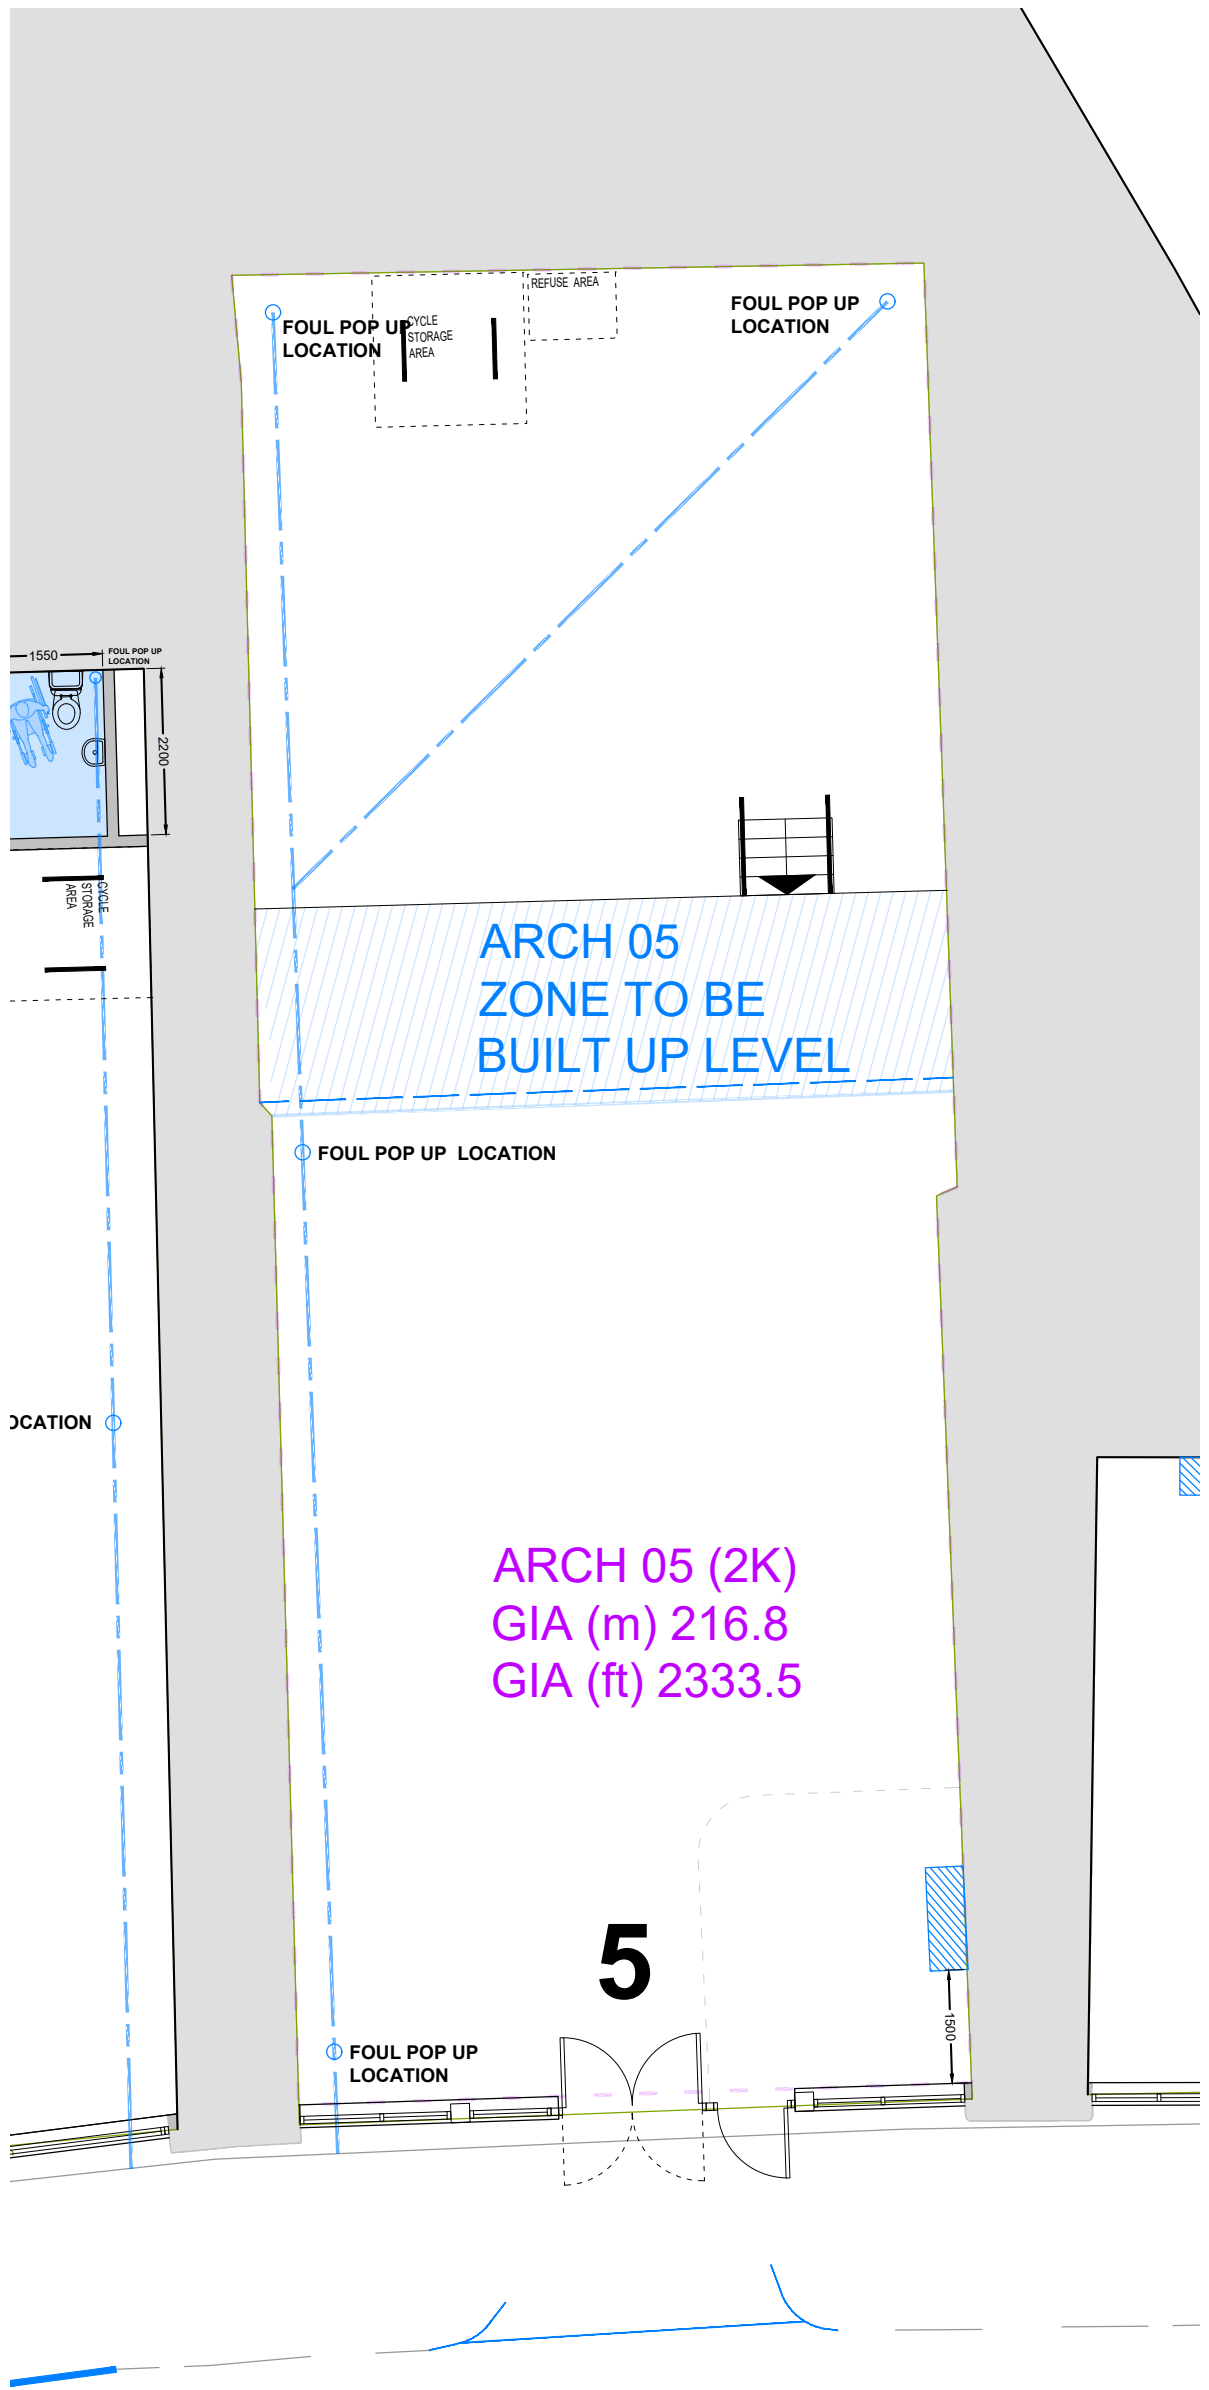

PROPOSED PLAN
1:100 @ A1

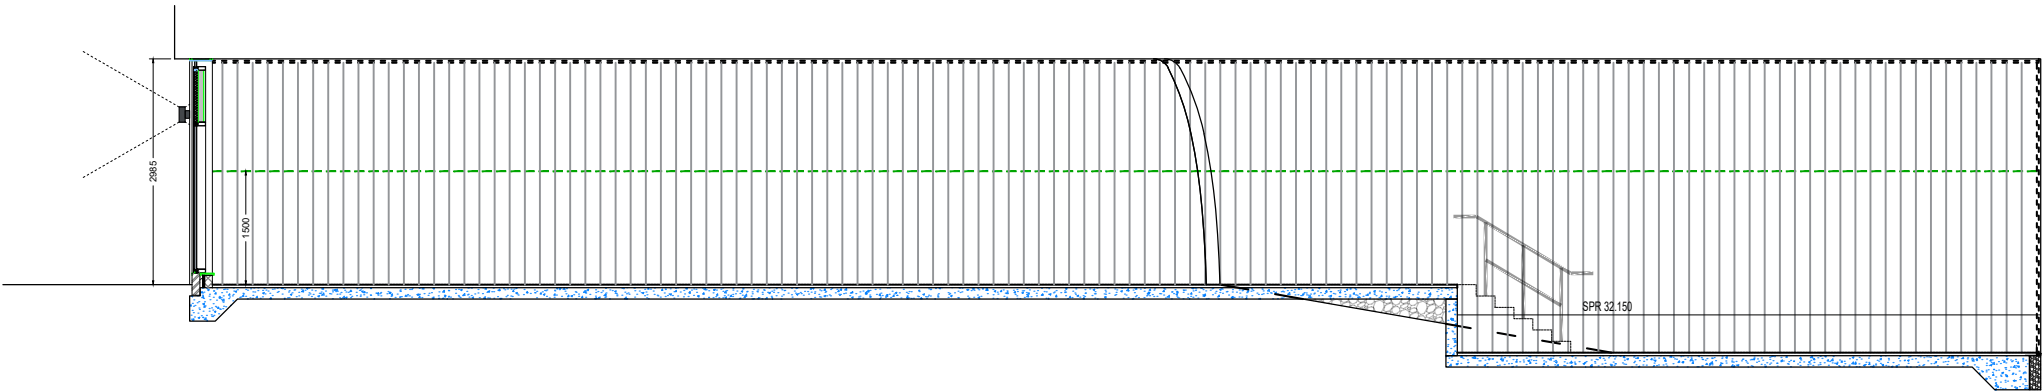

PROPOSED SECTION
1:100 @ A1

Rev	Date	By	Description
P01	29/07/2025	SRG	First Issue
P02	06/08/2025	SRG	Internal levels clarified



SGP

Architects + Masterplanners

33 Park Place
Leeds
LS1 2RY

t: +44 (0)113 246 7969

www.stephengeorge.co.uk

The Arch Company
Manchester - Batch 2
Corporation Street

Drawing Name:
Arch 5
Plans and Section

Drawing Stage: PLANNING

Suitability: S2 - For Information/Reference

SGP File Ref: 19-259-014 Corporation Street.dwg

19-259-014 29.07.2025 SRC Leeds 1:100 @ A1 P02

SGP Project No: Date: Drawn: Team: Scale: Rev:

Drawing Number:

19-259-014 SGP - 05 - 00 - DR - A - 201105

Project Code Originator Volume Level Type Role Number